


Appendix A – Site Boundary & Logistics Plans

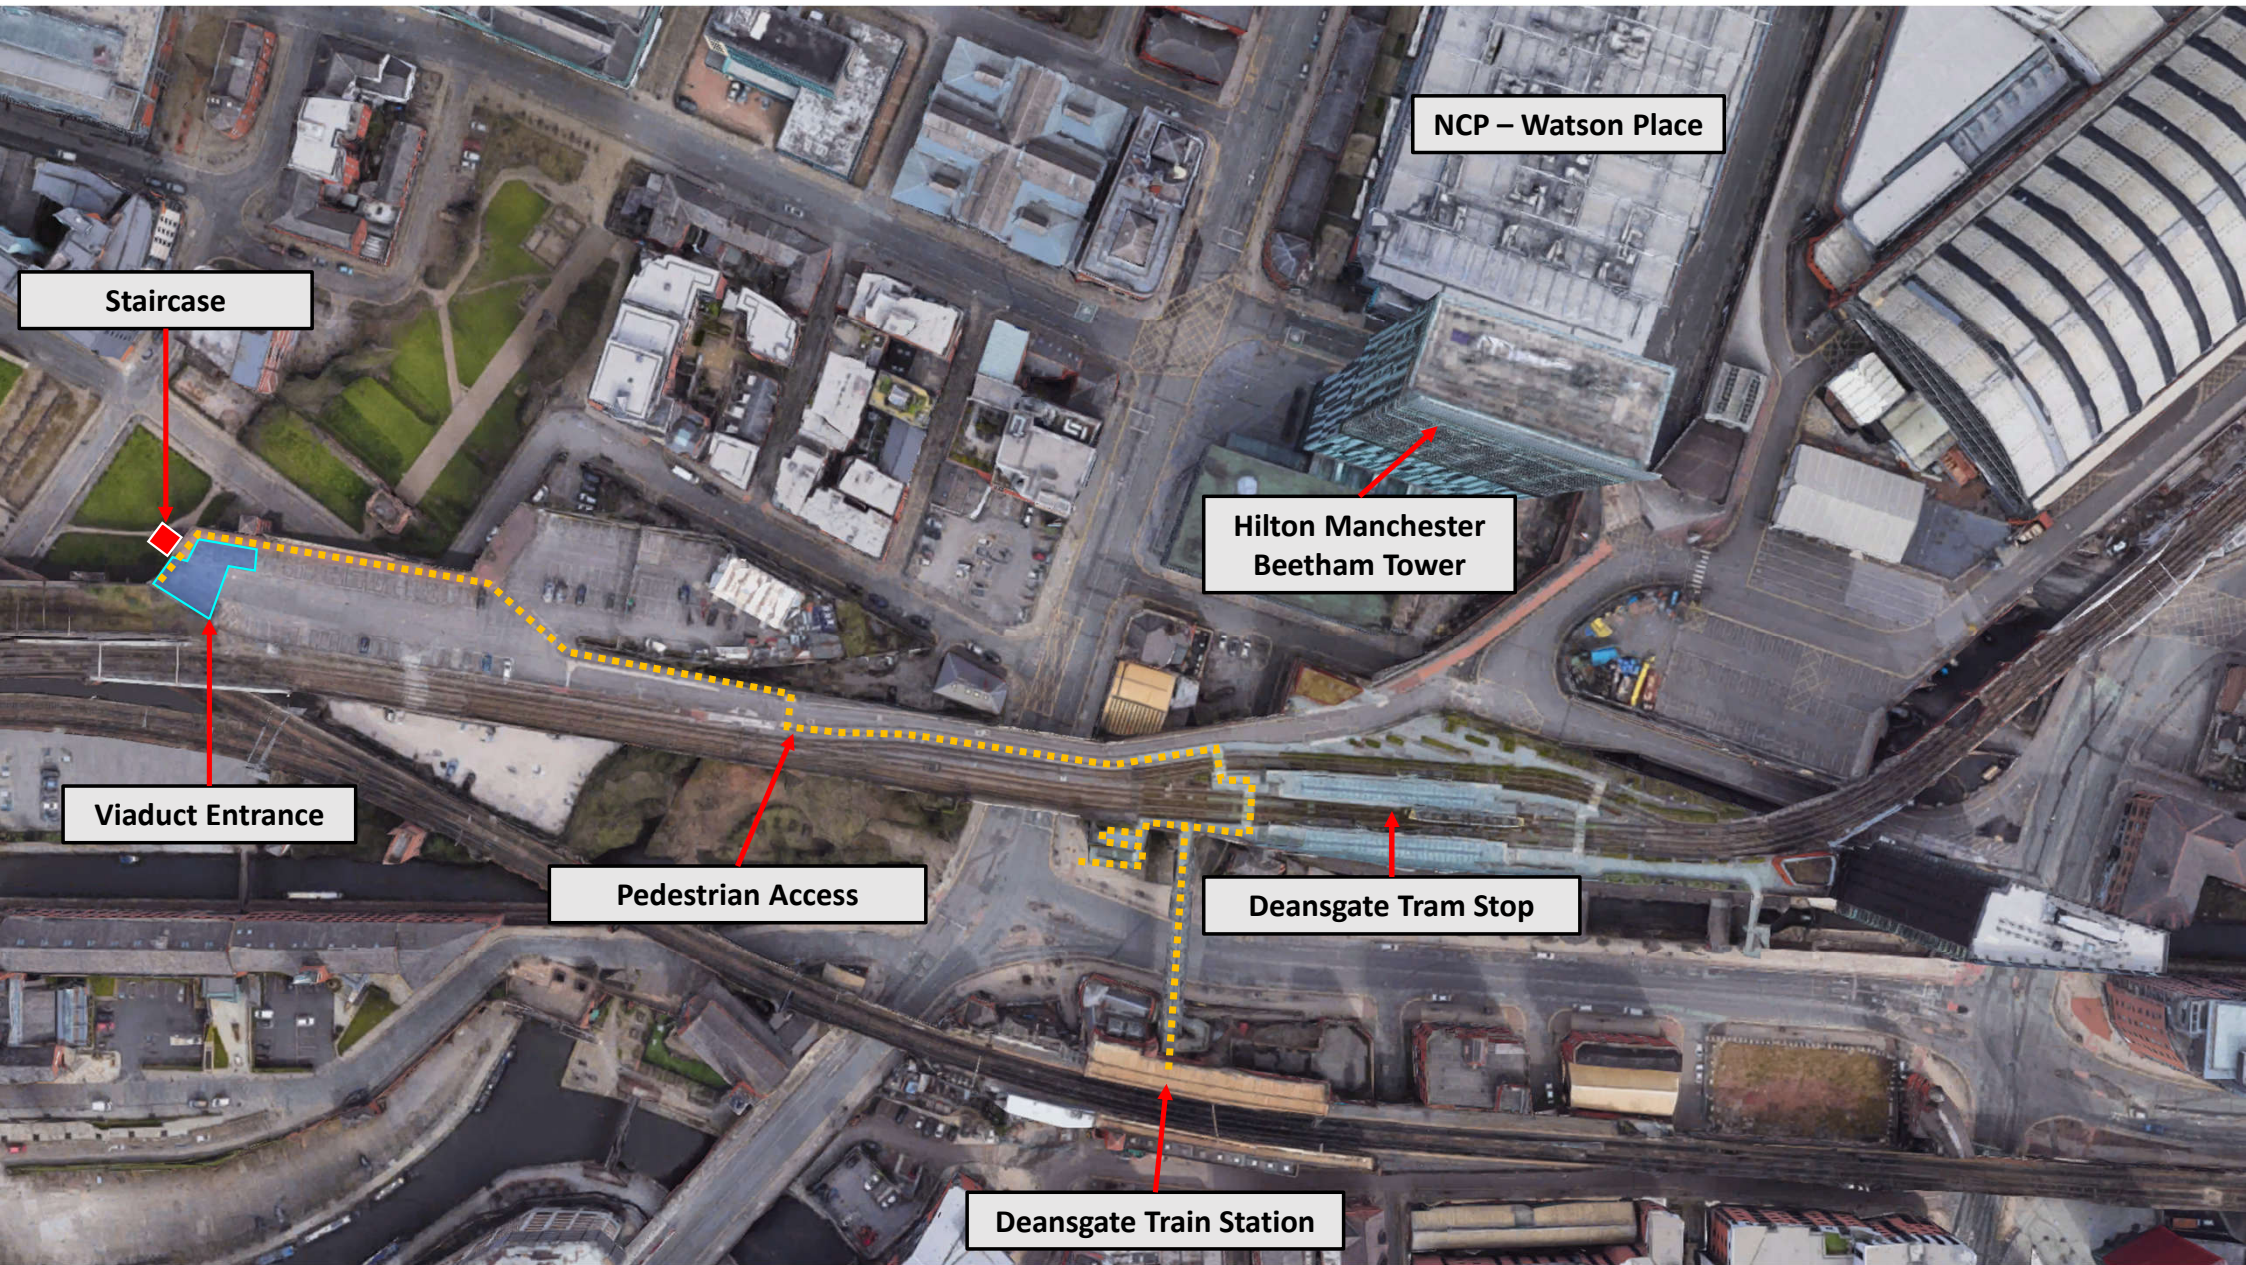

NCP – Watson Place

Staircase

Hilton Manchester
Beetham Tower

Viaduct Entrance

Pedestrian Access

Deansgate Tram Stop

Deansgate Train Station

Proposed Construction Compound
& Vehicle Access Route

Key

-  Contractor's Compound
-  Metro Link Unrestricted Access
-  Vehicle Access Route

Please note: Proposed areas & routes are not to scale

Period Required
From: February 2022
To: June 2022

Proposed Pedestrian &
Cycle Routes


Key

-  Lift Access
-  Staircase Access
-  Access from Tram

Please note: Proposed areas &
routes are not to scale

Period Required
From: June 2022
To: July 2023

Proposed Fire Escape Plan

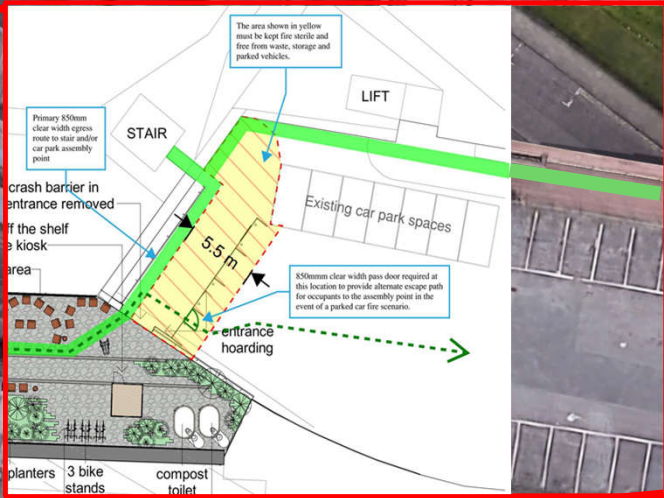

Key

Muster point

Fire escape route

Please note: Proposed areas & routes are not to scale

Period Required
From: June 2022
To: July 2023

Proposed W/C Maintenance Parking
& Vehicle Access Route


Key

-  W/C Maintenance Vehicle Parking
-  Metro Link Unrestricted Access
-  Maintenance Vehicle Access Route

Please note: Proposed areas & routes are not to scale

Period Required
From: June 2022
To: July 2023

Proposed Entrance Planting & Armco Removal

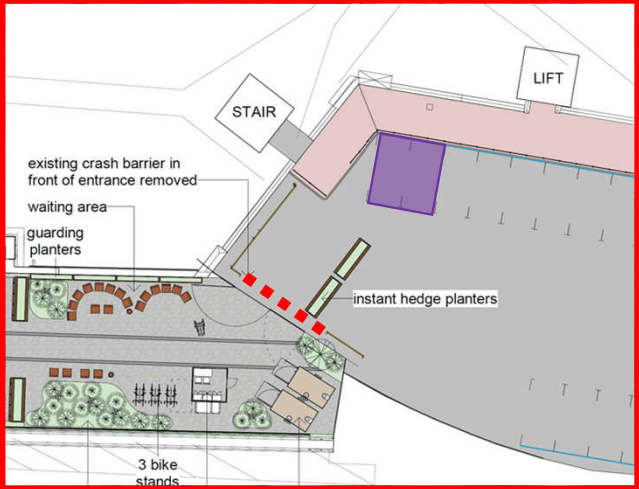


Key

- Entrance planting
- Parking spaces required
- Armco Barrier Removal

Please note: Proposed areas & routes are not to scale

Period Required
From: June 2022
To: July 2023

Proposed Sequence of Works.

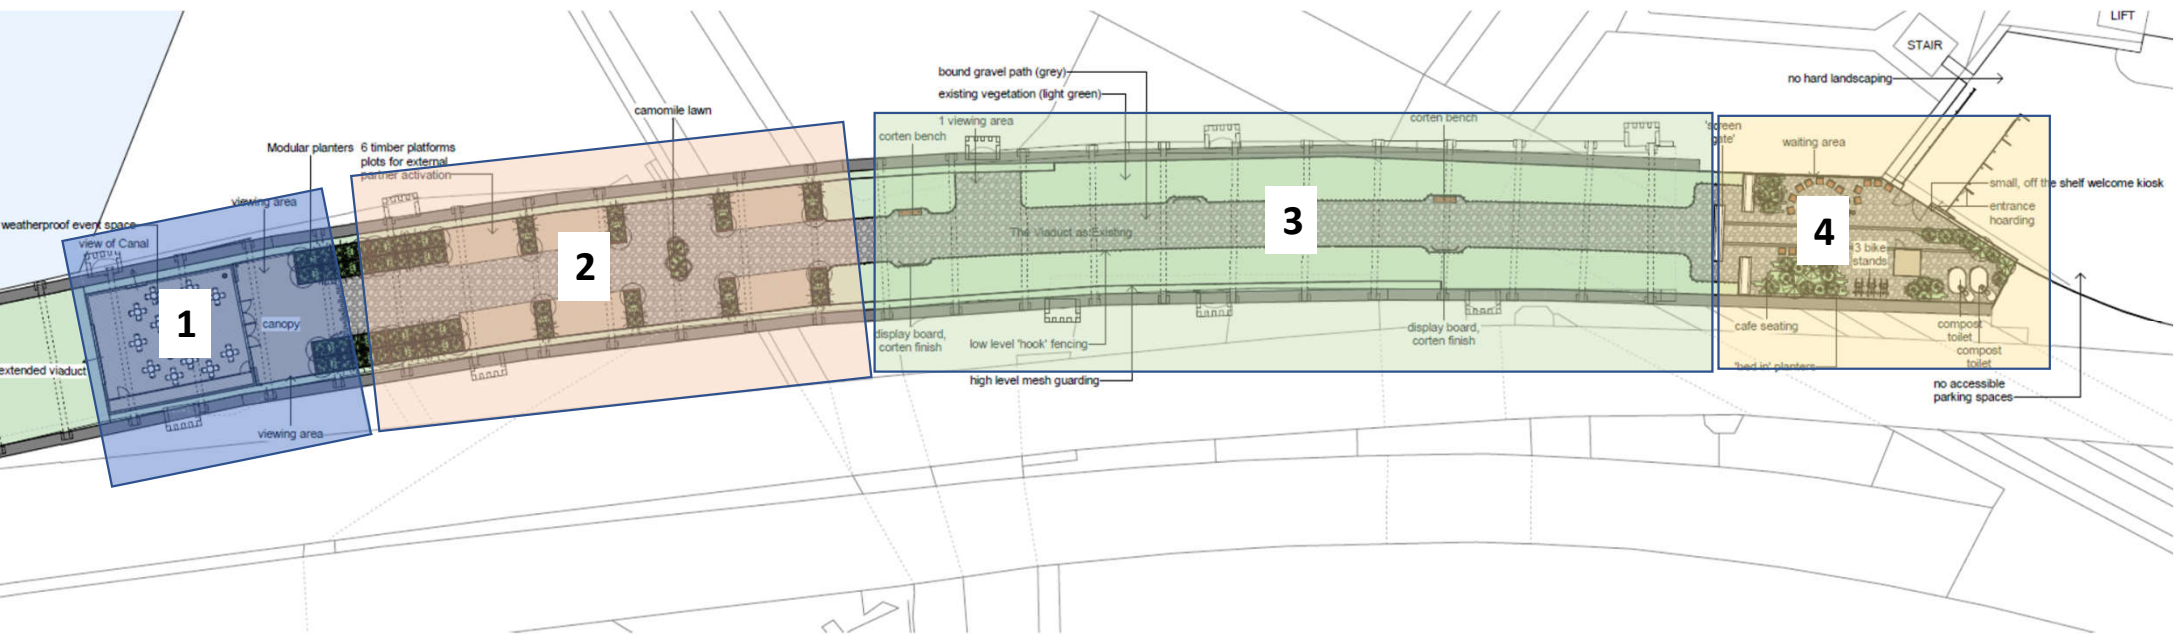


Key:



Sequence of works

Proposed Sequence of Works, Site Hoarding and Compound Location.

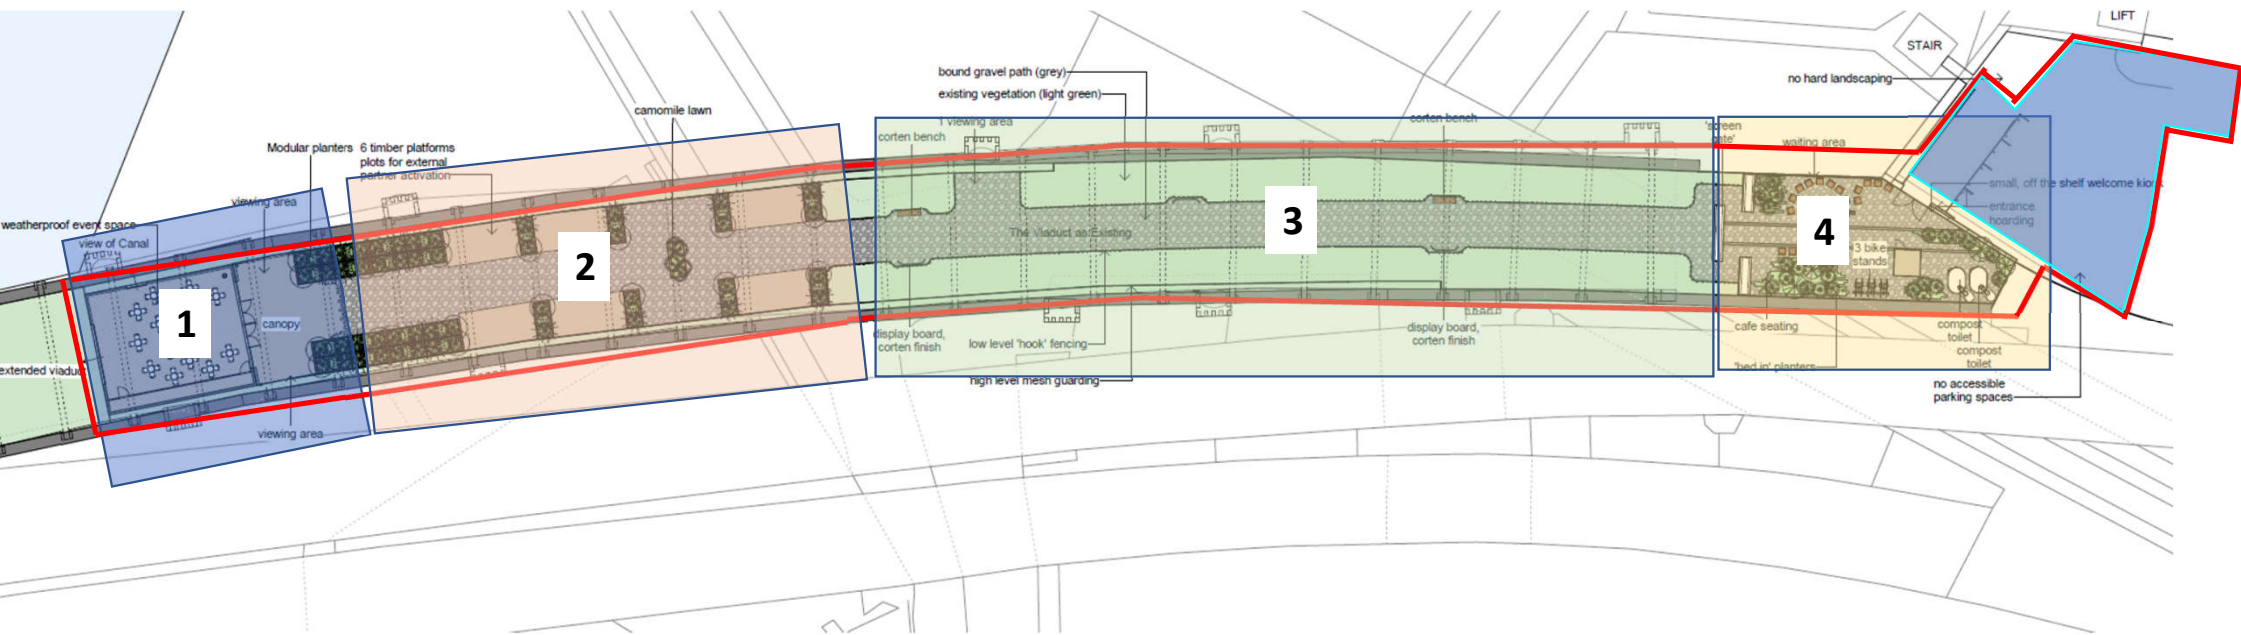

Key:



Sequence of works



Line of Hoarding