


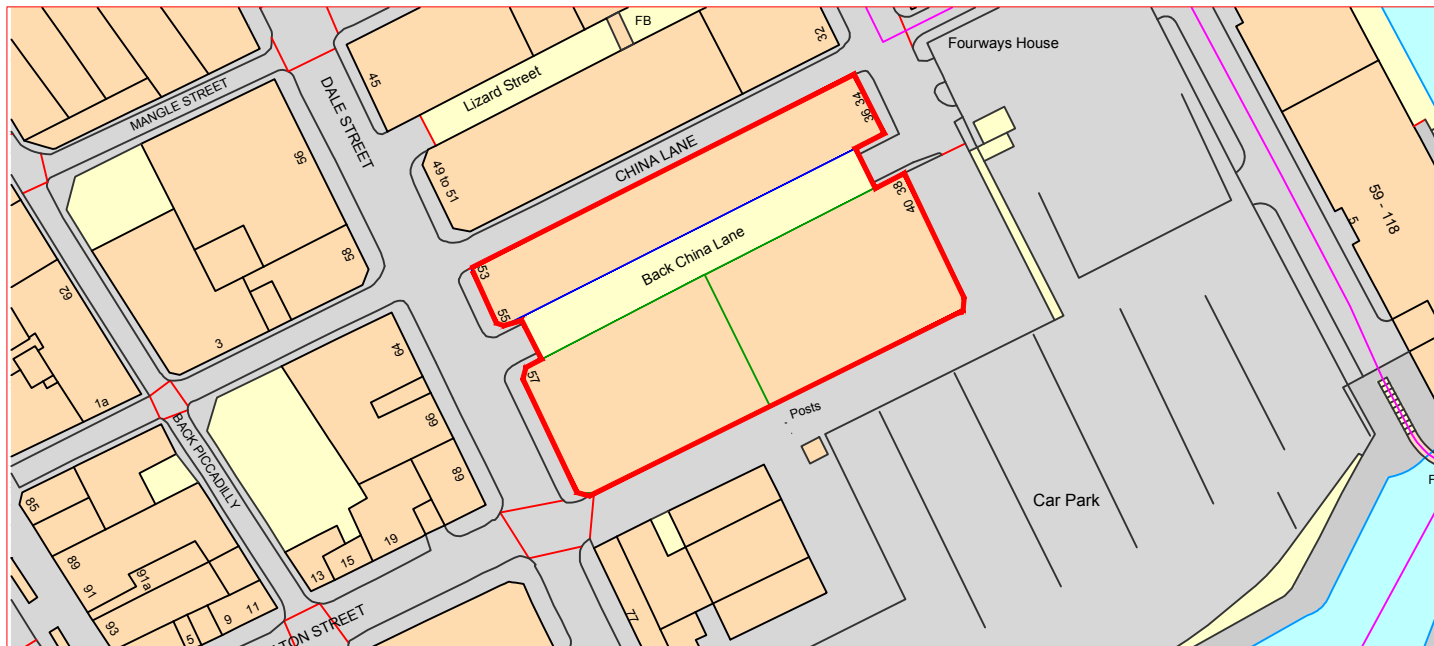

No.	Revision	Date
-----	----------	------

Client:
Urban Bubble

Drawing Issue:
Information

Project:
Dale Street Refurbishment Works

Title:
Location Plan

Drawing No:	Rev:	Date:
13551-004-04	-	01/06/201

Drawn:	Approved:	A4 Scale:	
TH	TL	1:1250	N

RLB

Rider
Levett
Bucknall

One King Street
Manchester
UK
M2 6AW

: +44 (0) 161 868 7700
 : +44 (0) 161 868 7701
 : www.rlb.com
 : tom.hodgkins@uk.rlb.com

- This drawing is to be read in conjunction with all relevant specifications and drawings issued.
- Do not scale this drawing, the contractor is to check and verify all building and site dimensions and check levels before work commences.
- For discrepancies or omissions contact Rider Levett Bucknall.
- All work and materials to be in accordance with current applicable statutory legislation and to comply with all relevant Codes of Practice and British Standards.

© Rider Levett Bucknall UK Limited

This scale bar is 40mm in length when printed at A4

