



Wythenshawe Hall

Partial Ground Floor Layout



B.W.I.C.

- New Data Server to be positioned in Room A0 / 22.
- Power for Data Server - New surface mounted dado trunking to be installed on wall in room A0 / 22 to provide power.
- Data Cabling - New 40 x 25 mm PVC trunking to be surface fixed to the wall rising vertically from the new server up to the ceiling. Hole to be drilled through ceiling to enable data cabling to be run into first floor office area A0 / 17.

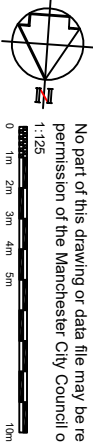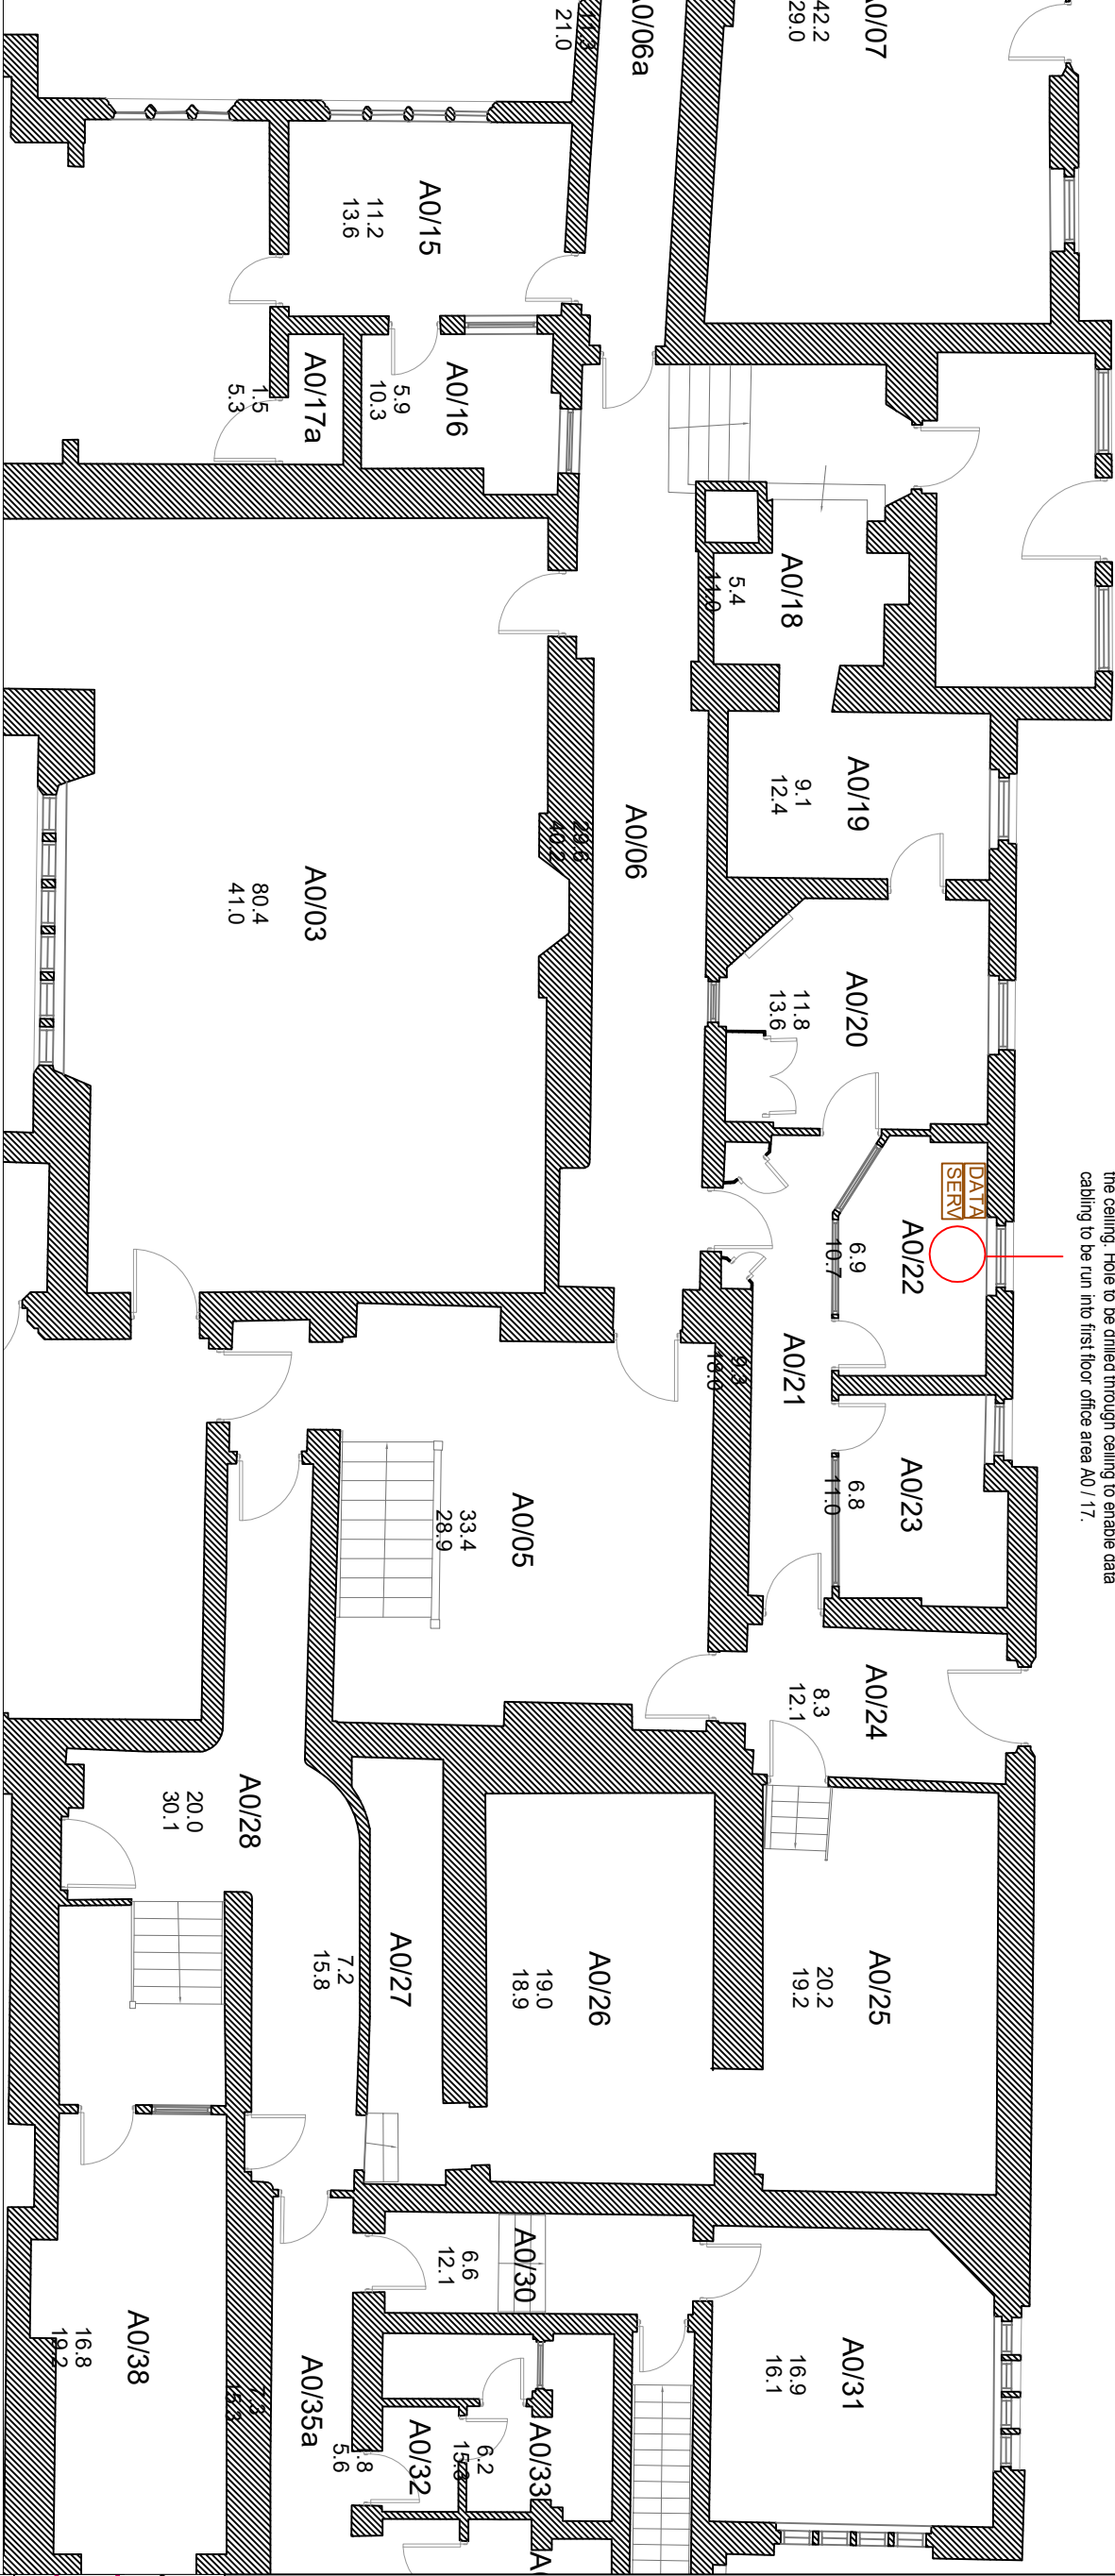

No part of this drawing or data file may be reproduced without prior written permission of the Manchester City Council or approved representative.



Capital Programmes
Division

LISTED BUILDING CONSENT - CONDITIONS

PROPERTY TITLE
Wythenshawe Hall
Nathans Road, Wythenshawe,
Manchester M23 0AB

UPRN
000077247513

PROJECT TITLE
Wythenshawe Hall - Retulishment of Office Accommodation

DRAWING NO.	DRAWING TITLE	DATE	REV
LP44862	Ground Floor Layout Plan - Proposed Building Works Associated with M & E Installations	27/10/2021	
SCALE	AUTHOR	CHECKED BY	APPROVED BY
N.T.S.	A. Johnson		

DRAWING NO. MCC-B01-01-DR-B-0025