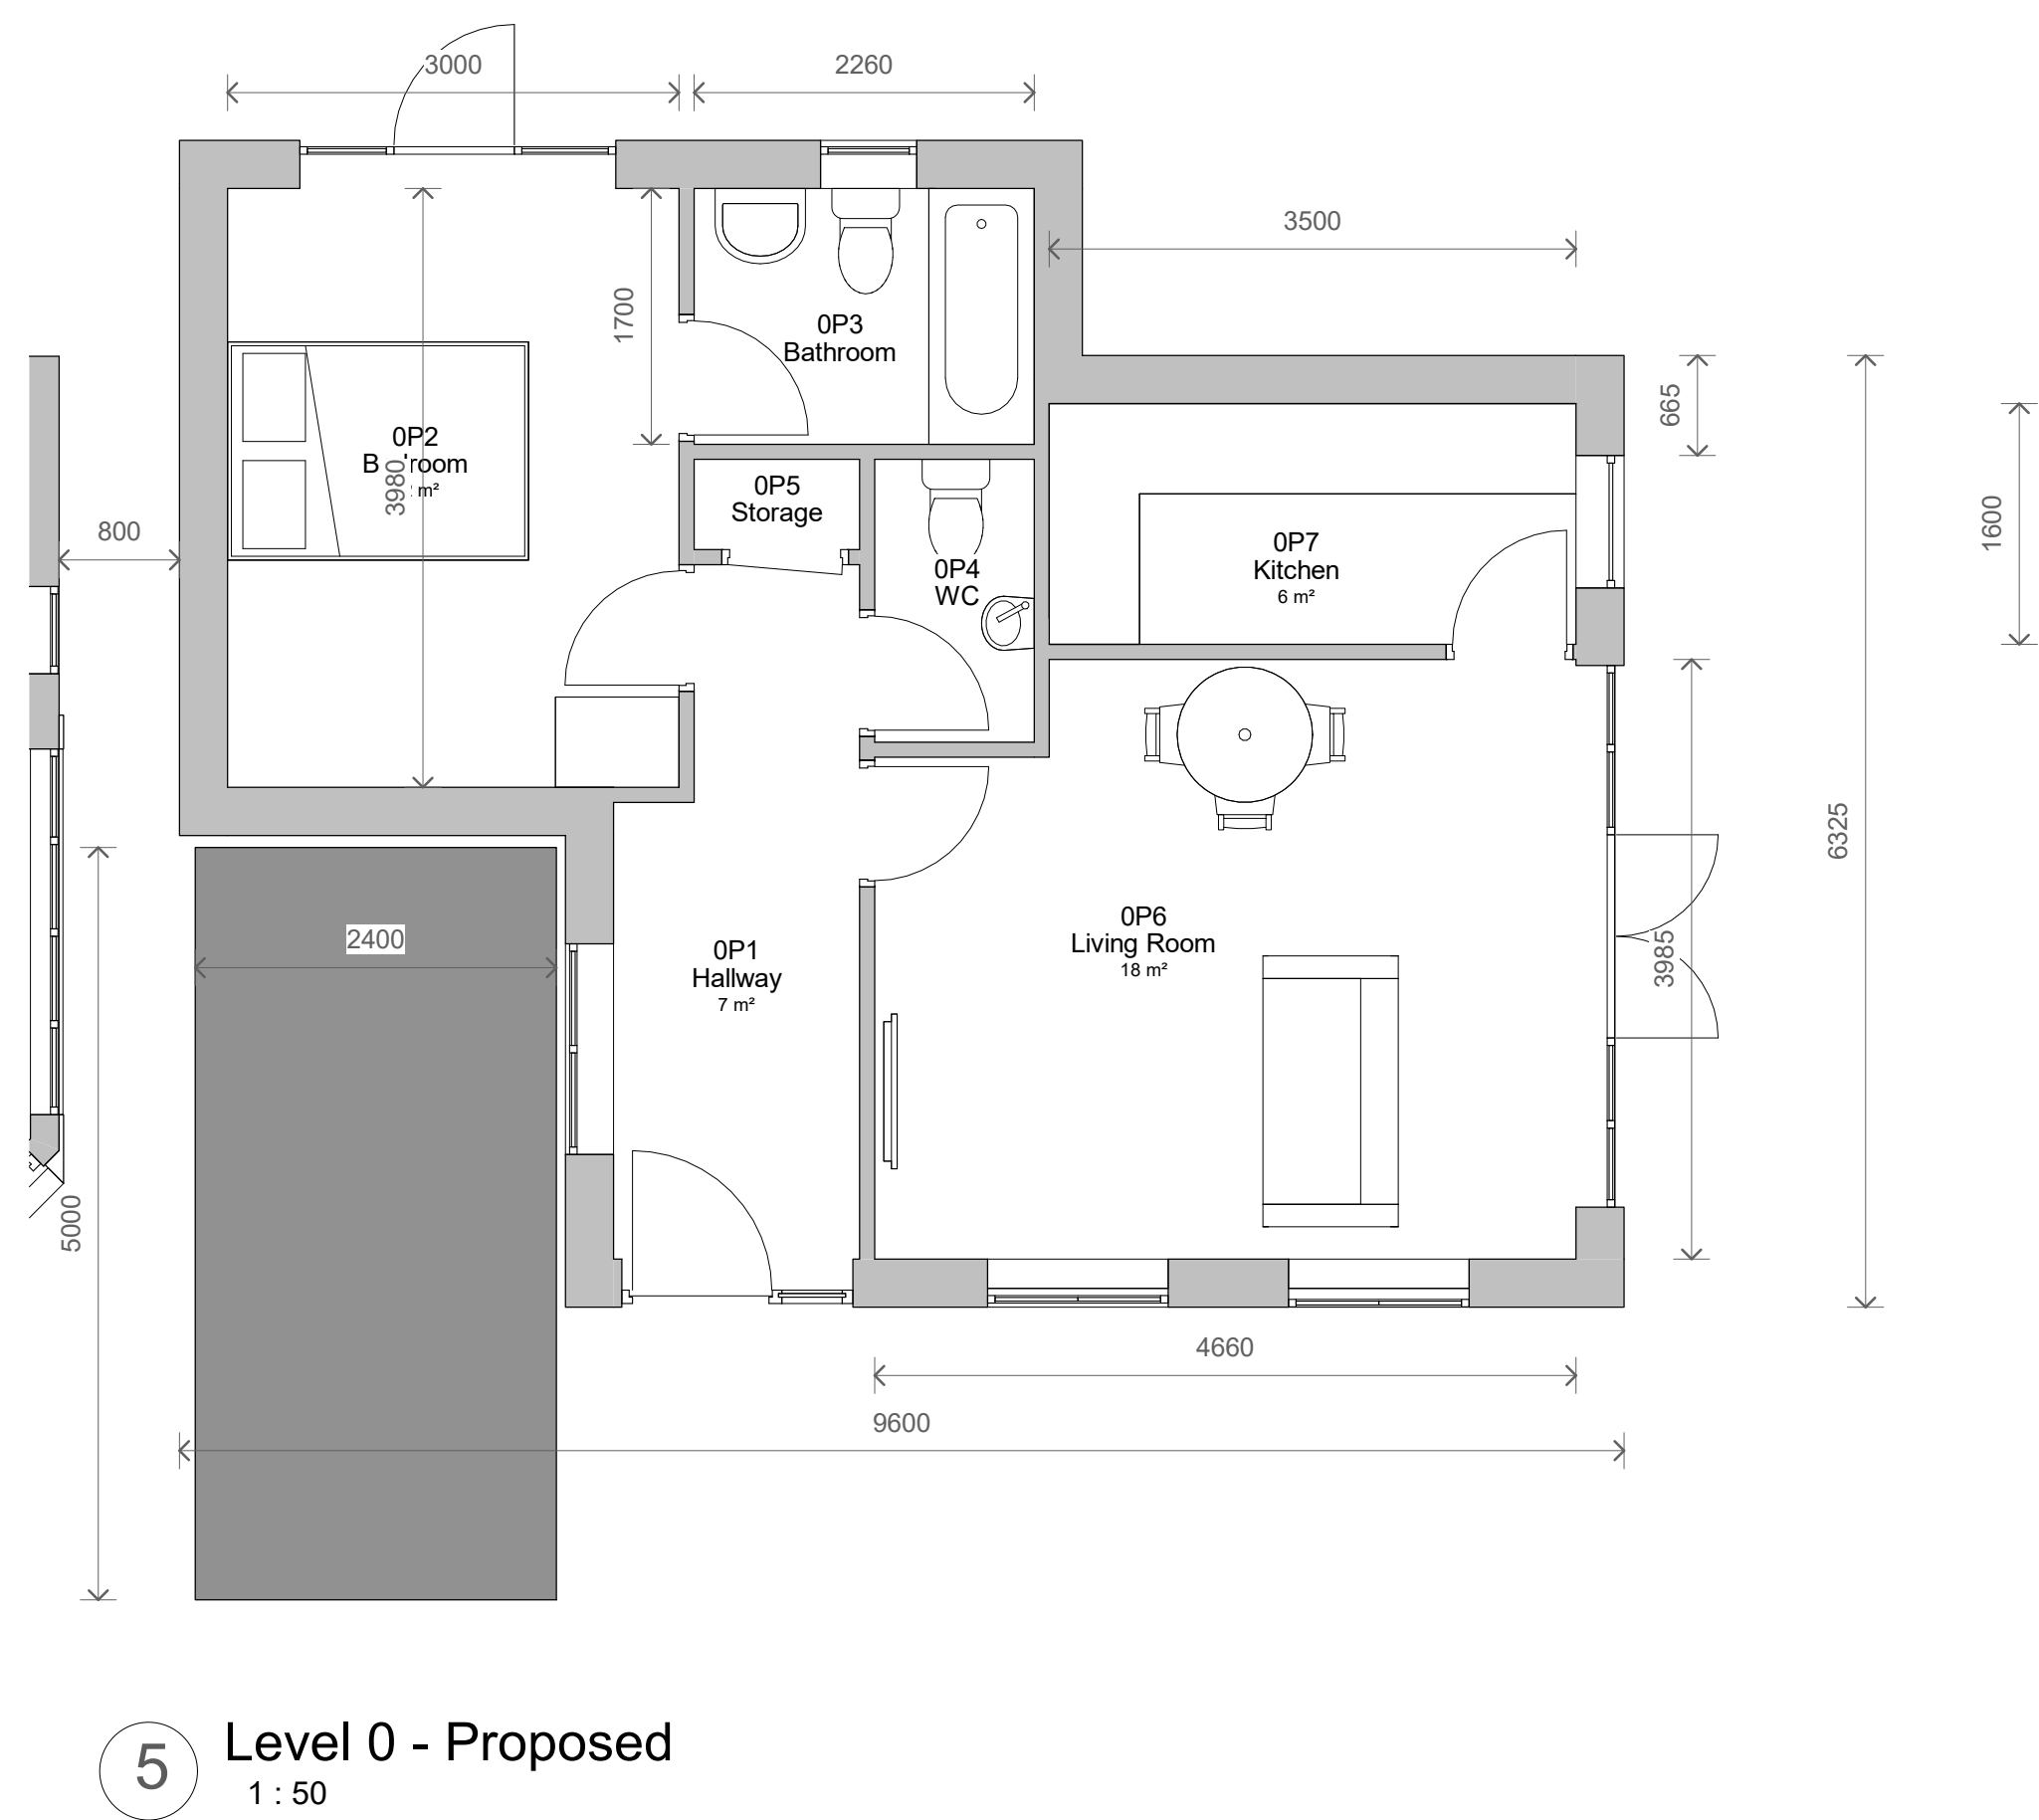
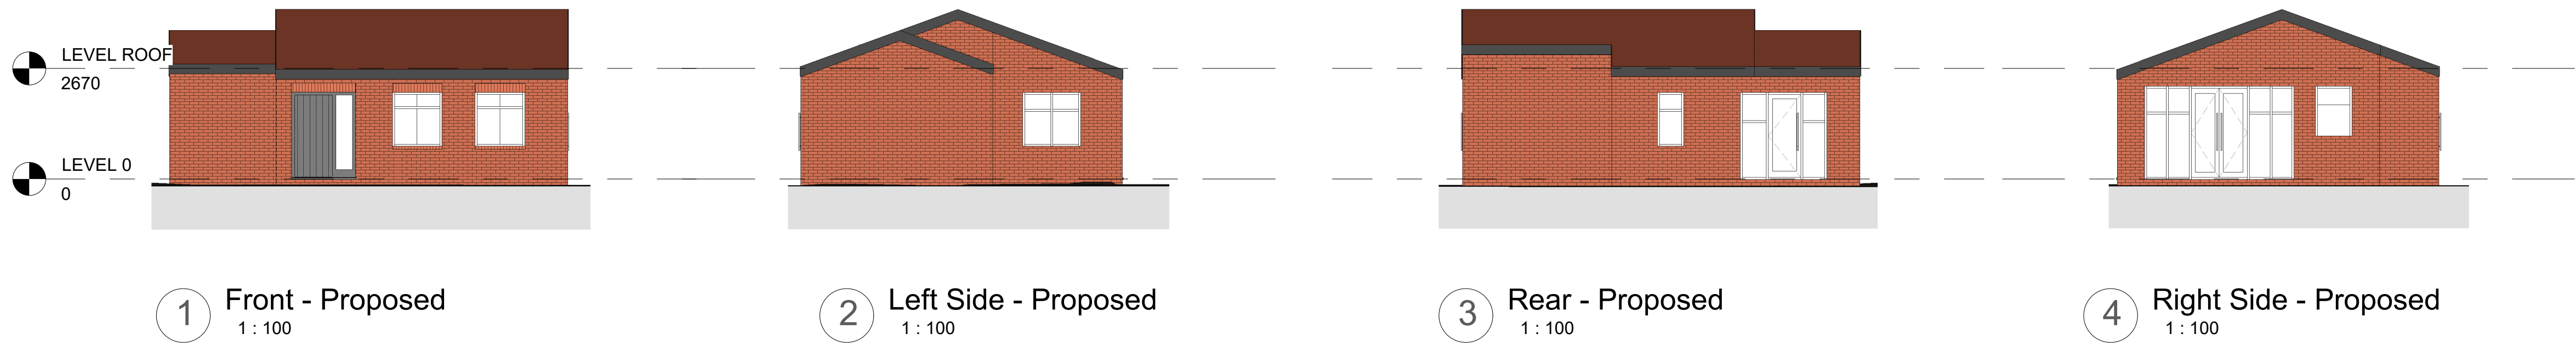


No. Description Date		
PROJECT 133 Kenyon Lane		
TITLE Proposed Plans and Elevations		
CLIENT Michael Rose		
STATUS PLANNING		
DRAWN BY SG	DATE 08/02/2021	SCALE (@ A1) As indicated
PROJECT NUMBER GSS21001.6	DRAWING NUMBER 003	REV
GOLD SKETCH S T U D I O S www.goldsketch.co.uk info@goldsketch.co.uk 0161 792 9595		
NOTES © COPYRIGHT ALL RIGHTS RESERVED. NOT DRAWING MUST NOT BE REPRODUCED WITHOUT WRITTEN CONSENT. DRAWING TO BE USED FOR THE SITE ONLY. ALL DIMENSIONS TO BE REPORTED TO THE ALL DIMENSIONS AND SETTING OUT SHALL BE CONFIRMED ON SITE. ANY DISCREPANCIES TO BE REPORTED TO THE LEGISLATION AND LOCAL CODES OF PRACTICE AND BRITISH STANDARDS. ALL DIMENSIONS ON THIS DRAWING ARE IN MILLIMETERS (UNLESS OTHERWISE STATED).		