




Construction (Design and Management) Regulations 2015
Designer Considerations
LDM Surveyors' duty on this project is that of "Designer" as defined by Regulation 9,
and has avoided foreseeable risks to those involved in the construction and future use of the
structure and it is being submitted to you for as is reasonably practicable, taking account of
other design considerations and relevant risks associated with these hazards.
The Designer has provided adequate information about any significant risks associated with the
design and to enable the work to be done in order to remove the way in which risks are
managed and controlled.
The associated risks are considered to be or project specific risks and as such are not considered
as a complete and that list of all hazards that may arise

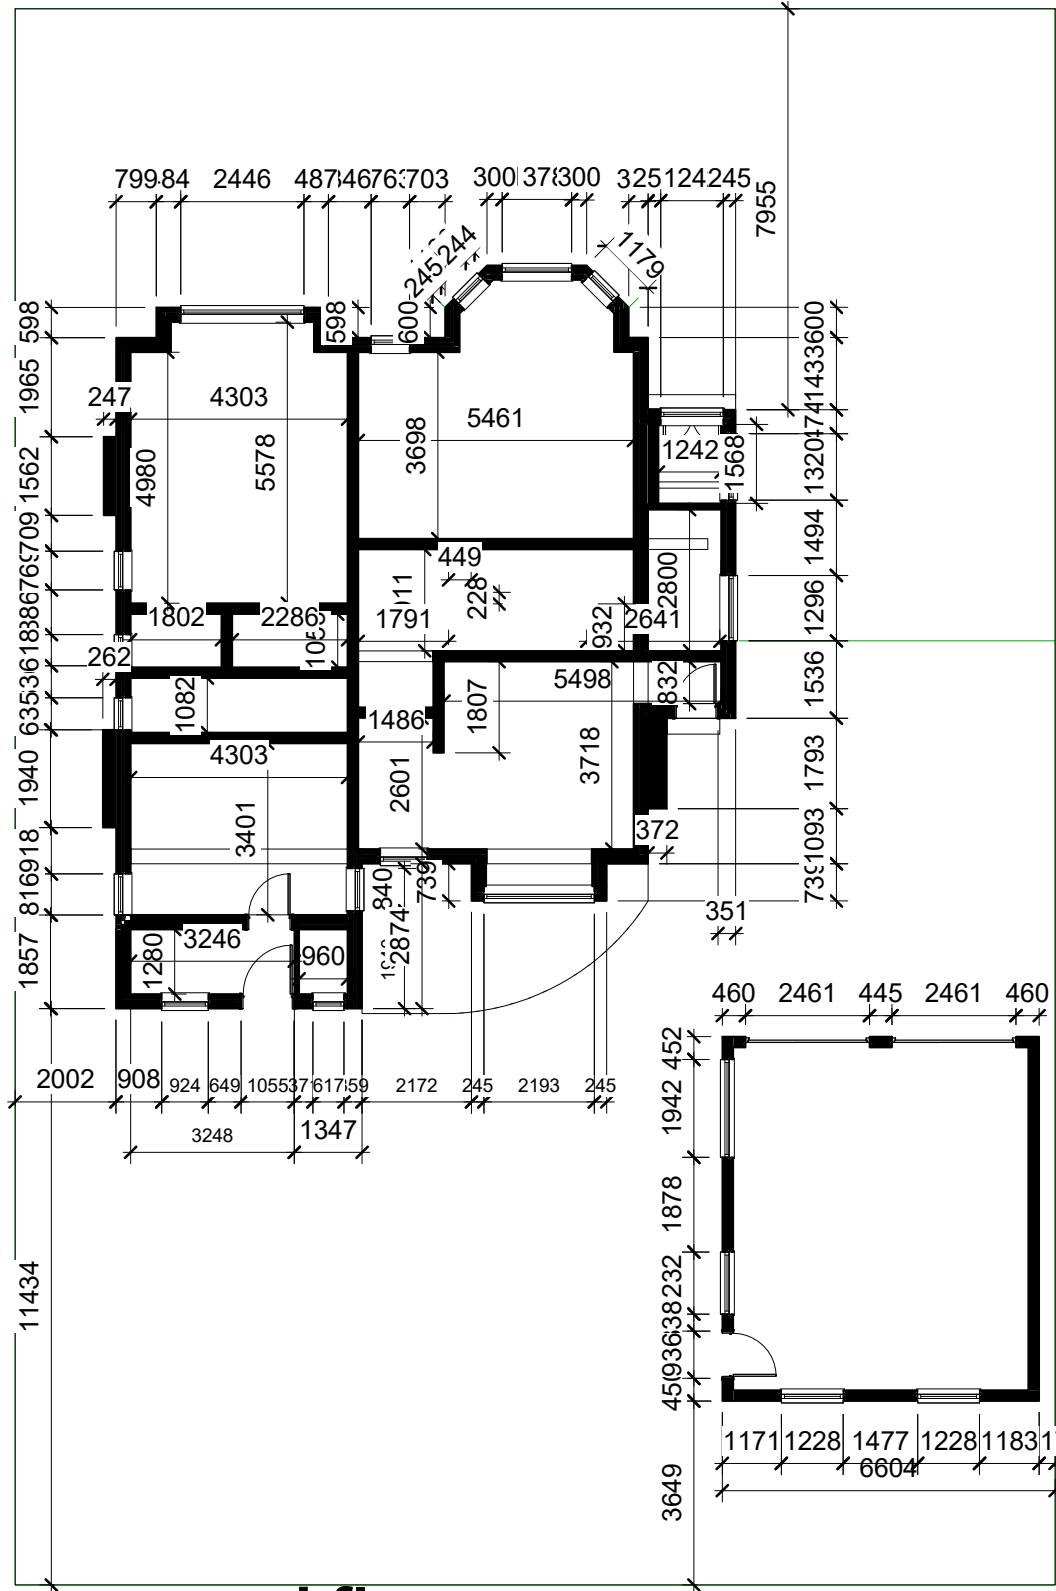

1 ground floor
1 : 150

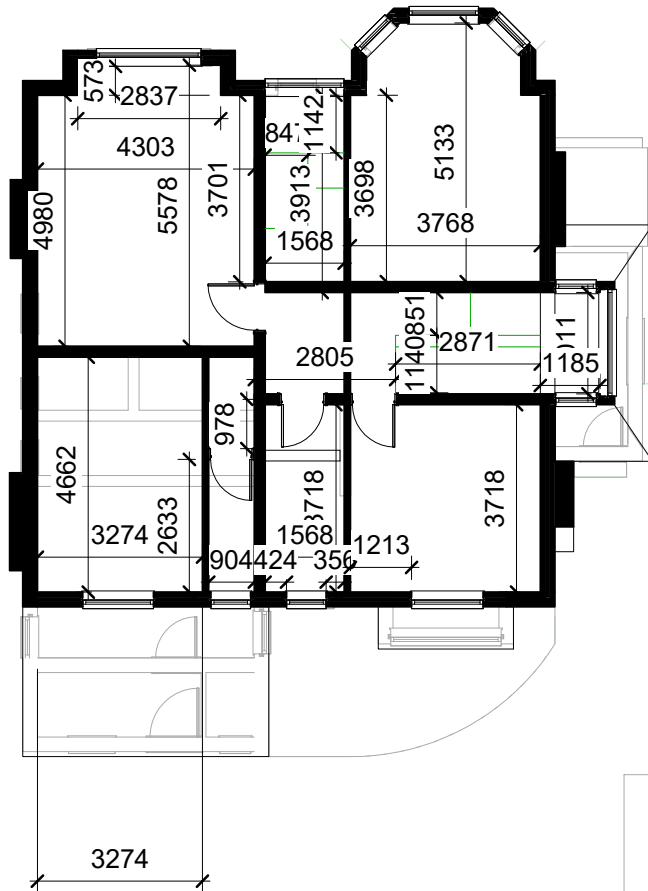

2 First floor
1 : 150

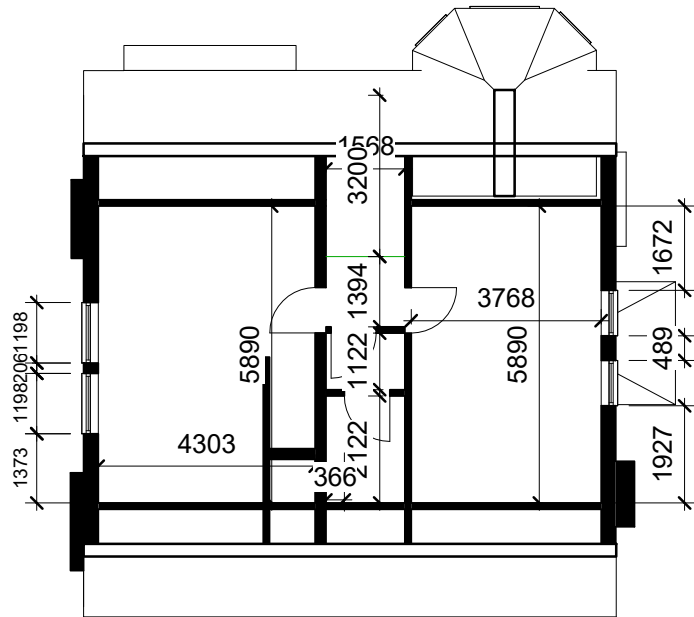

3 second floor
1 : 150



LDM Design

LDM Design				PROJECT	Mr. Andrew Leung			
				4 Rowsley Ave subdivison	Date	Project number	Scale (@ A3)	
CODE	STATUS	SUITABILITY DESCRIPTION	PURPOSE OF ISSUE	SHEET	Issue Date	Project Number	1 : 150	
					Drawn by	DRWAING NUMBER		REV
					Author	A101		
				Plan, existing	Checked by			
					Checker			