

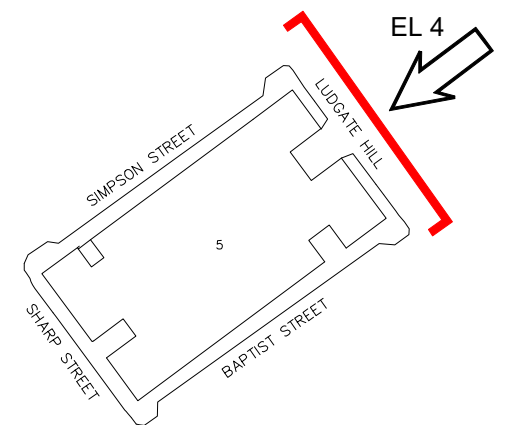


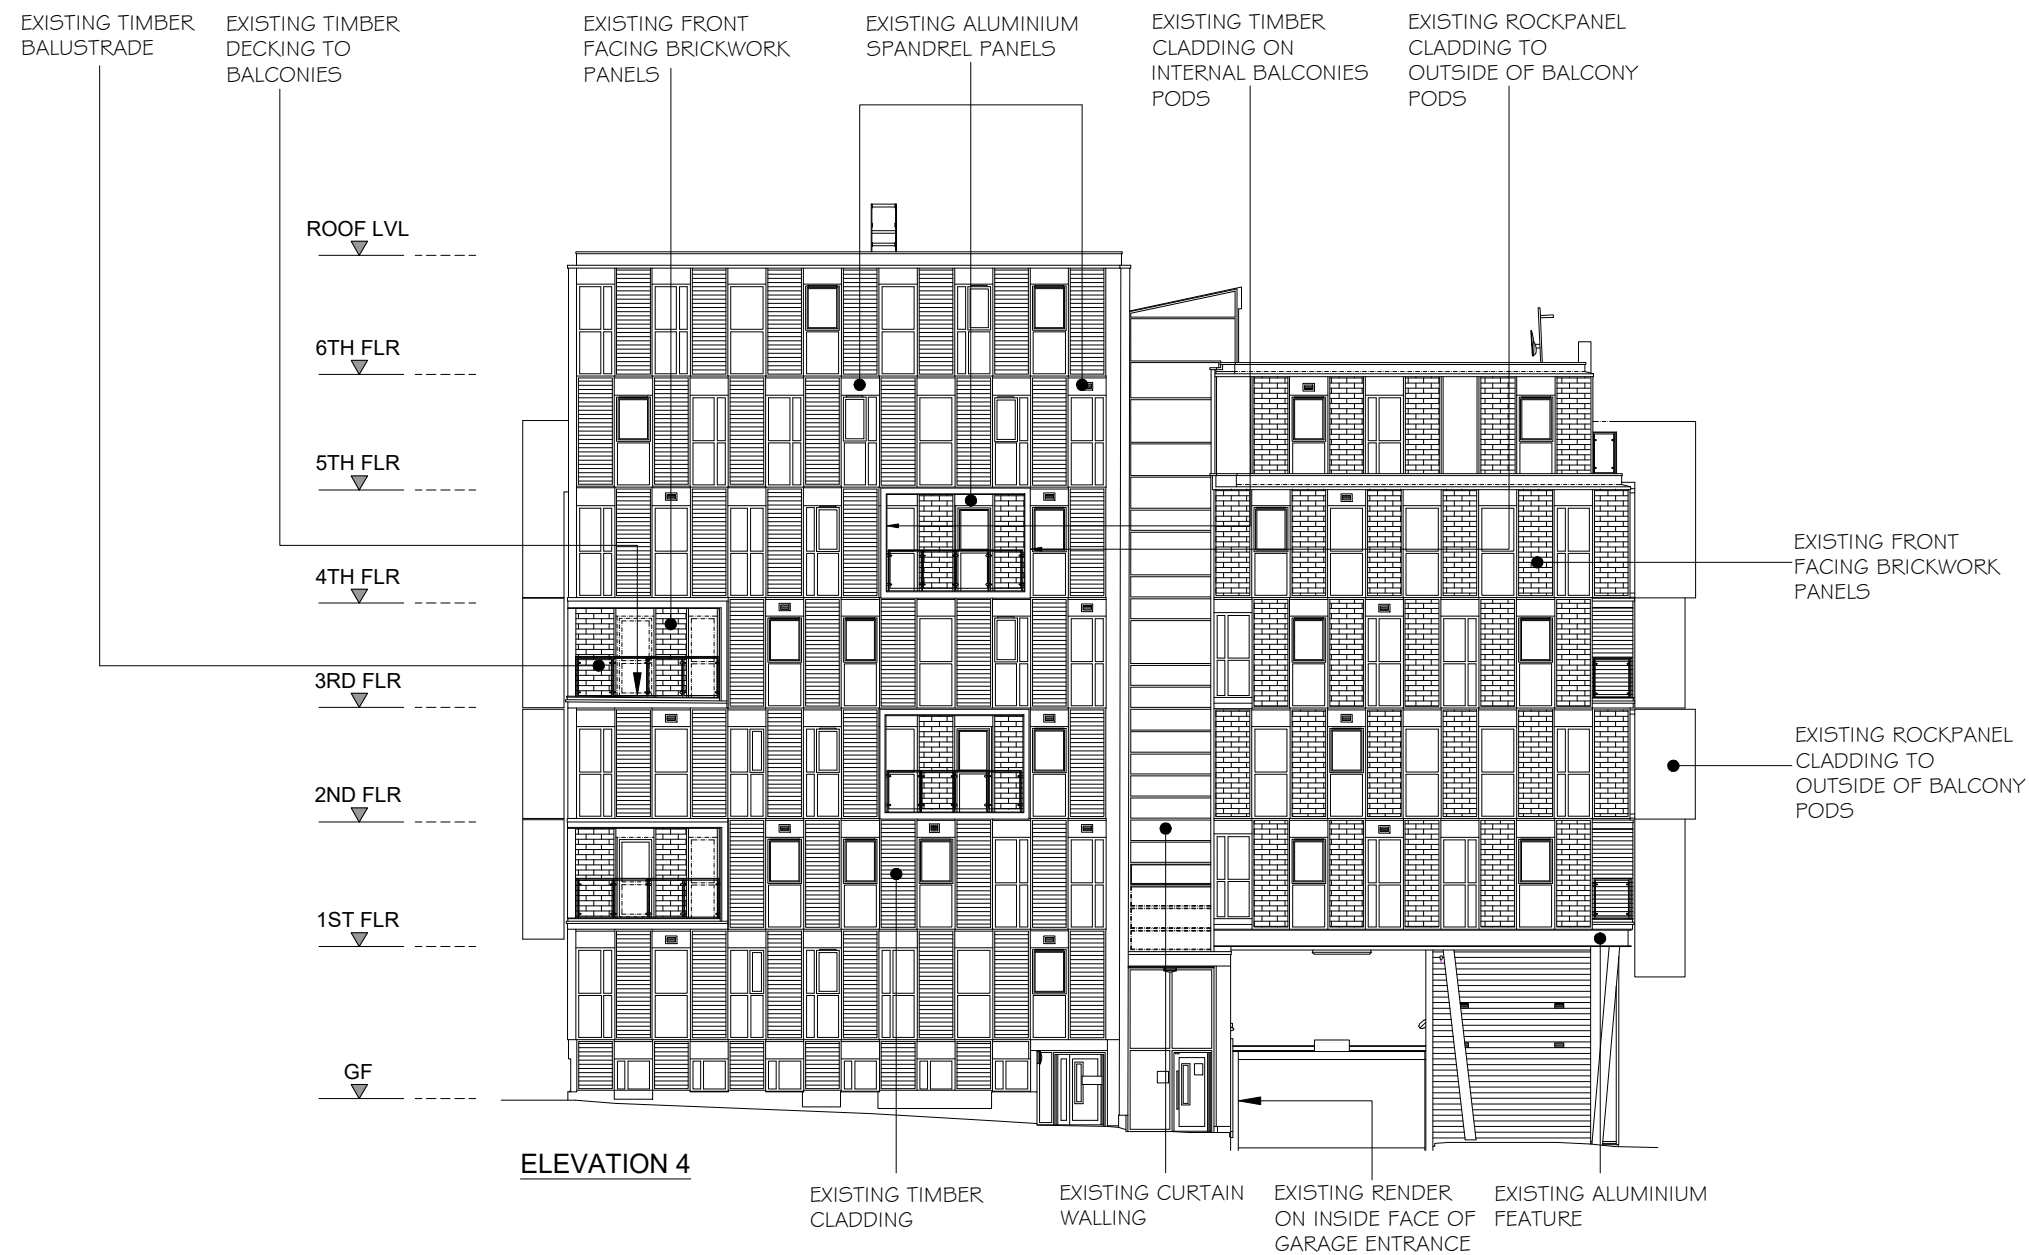

KEY PLAN

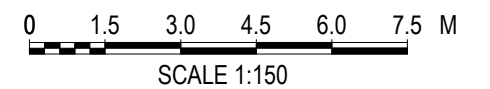

	PROJECT TITLE: SKYLINE CHAMBERS LUDGATE HILL MANCHESTER M4 4TG	DRAWING TITLE: EXISTING ELEVATIONS	REVISIONS:	BY:	DRAWING DATE:	DRAWN BY:	DRAWING STATUS:
			P1 - ISSUED FOR PLANNING - 20 OCT 2021	JK	SEP 2021	J KRAUZE	PLANNING
					Autocad generated drawing AutoCAD - 2020		DRAWING NUMBER:
					SCALE @ A3: 1:200	Please do not scale drawing. If in doubt ask	REVISION: P1
							FRC2885-PL05