


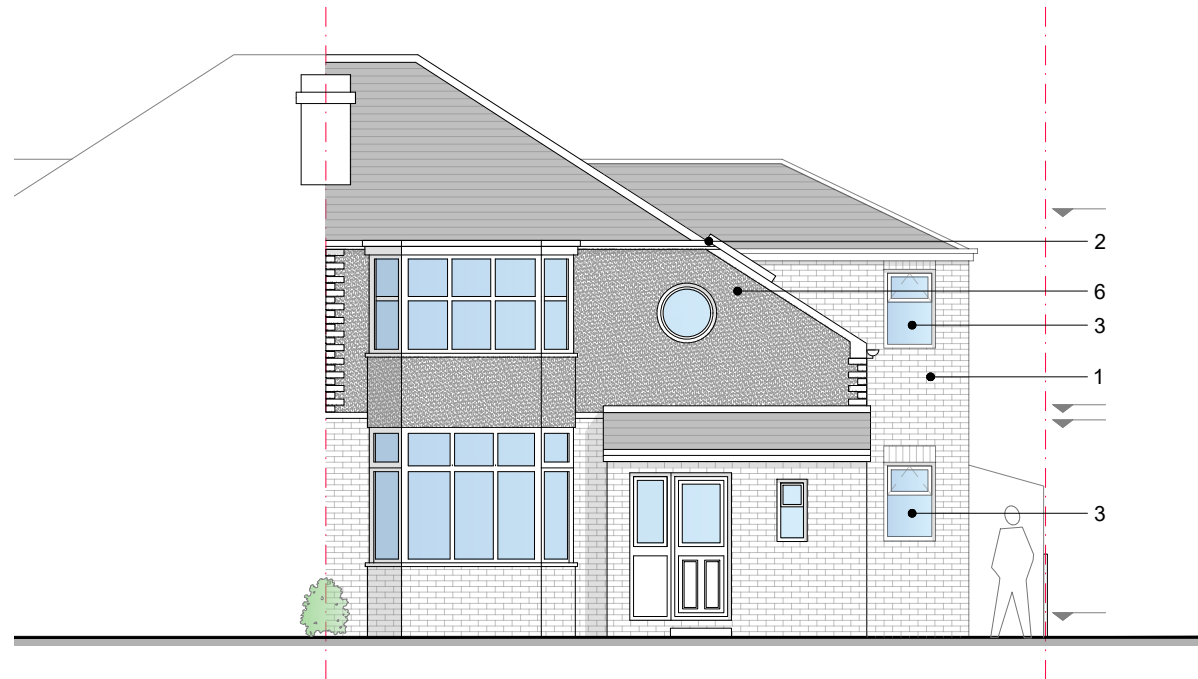


• Proposed Front Elevation



• Proposed Side Elevation



• Proposed Rear Elevation

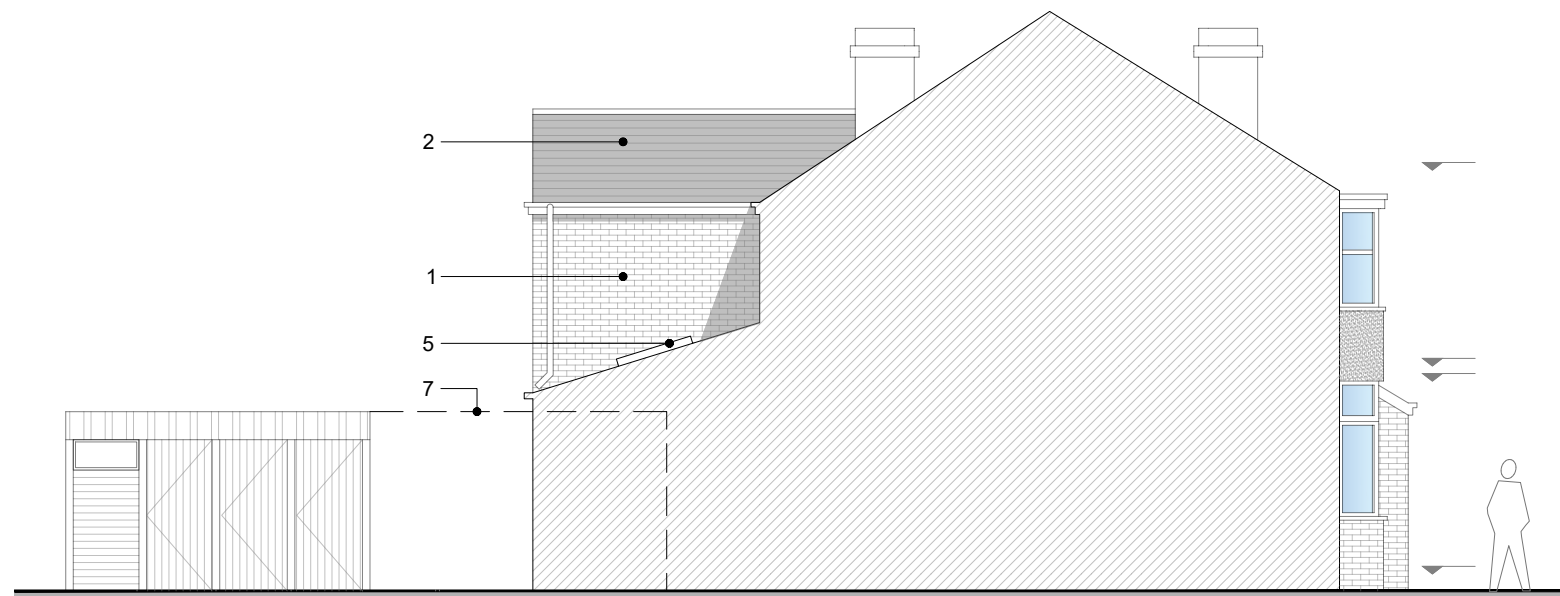

• Proposed side elevation from Adjoining Property No.33

Material Key:

1. Brick to match existing
2. Clay roof tiles to match existing
3. New UPVC windows
4. New UPVC doors
5. New rooflights
6. Render to match existing
7. Existing garage to be demolished

Project.

35 Kingsfield Drive,
Didsbury, M20 6JA

Scale.

1:100 @ A3

Title.

Proposed
elevations

Drwg No.

007

