


Detail - Scale 1:20

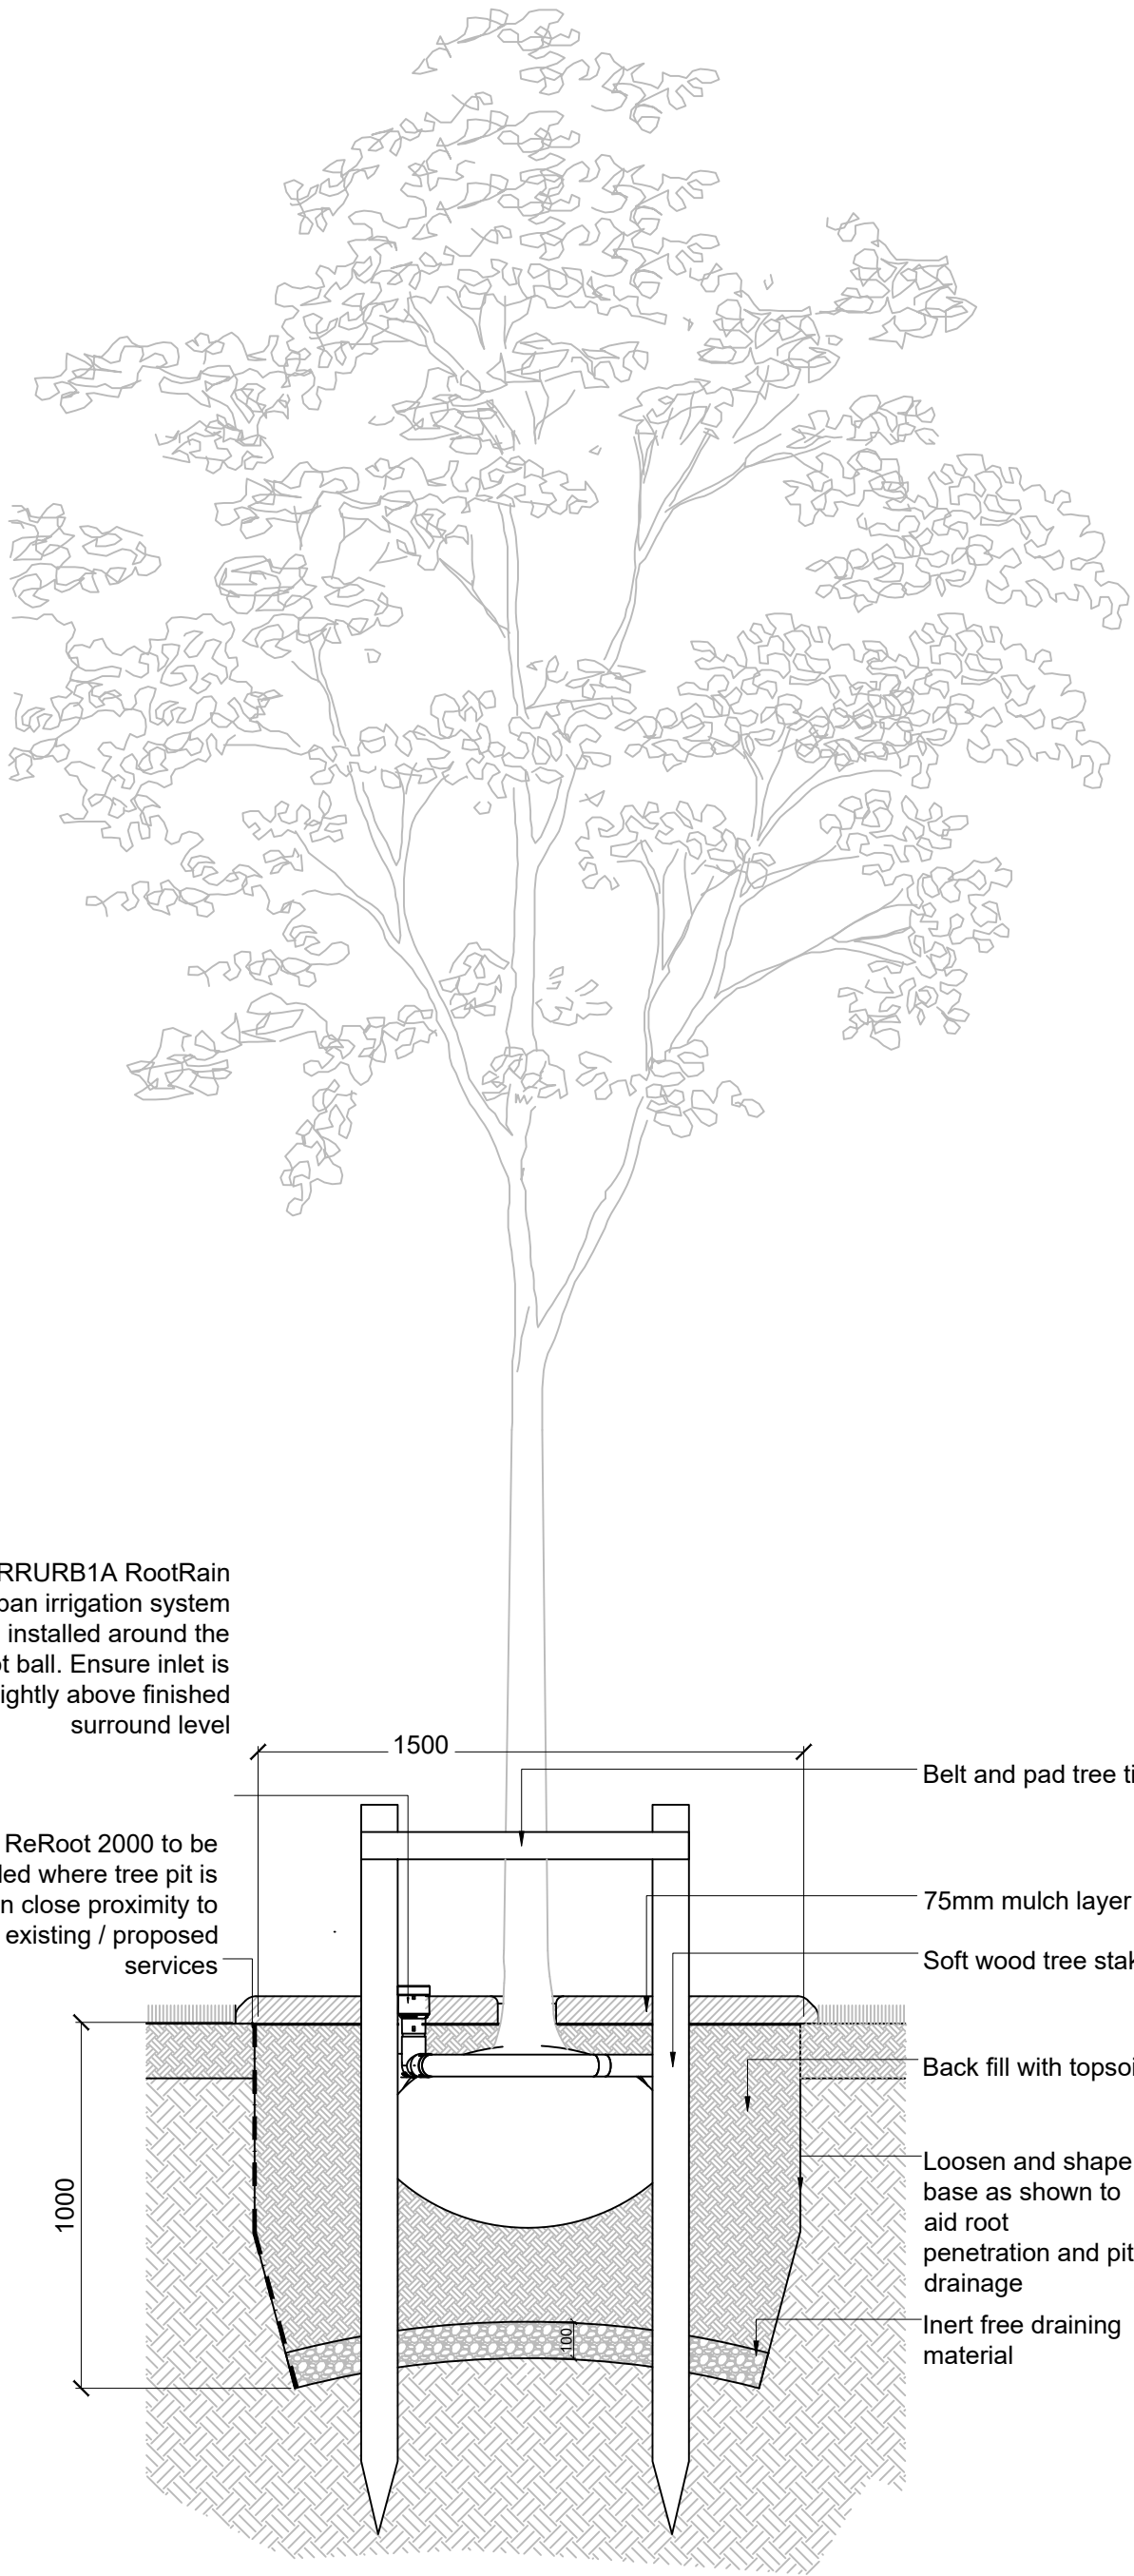

General

Plant material should be fully hardy and be free from pests and diseases. All plants shall have well developed branches with a good fibrous root system. They shall be good bushy specimens.

Implementation shall begin during first planting season available, following completion of the hardworks.

All tree protection fencing will be erected prior to the commencement of the development. This fencing will be regarded as inviolate. Once erected the fencing will remain in situ and will not be removed or altered without the prior consent of the LPA's Arboricultural Officer in consultation with the Landscape Architect / Arboriculturalist.

Setting Out

Tree Planting

All trees shall be supplied as the species and stock size indicated on the planting plan and planted in the locations shown. All trees shall have a single clear leader with a straight trunk and balanced crown.

Site Maintenance and Management

Any trees that show clear evidence of failure during the first 12 months will be replaced at contractors own cost.

Tree stakes and ties should be checked and adjusted quarterly and stakes removed after the tree has been established, usually at the end of the first year in place.

All planting will be carried out in the next available planting season at the appropriate time of year where possible:

Deciduous trees: late October to late March.

Conifers and Evergreens: September/October or April/May

P01	06/09/21	FIRST ISSUE	RS SA
REV.	DATE	DESCRIPTION	DRAWN CHK'D



A: Ground Floor, The Tower,
Deva City Office Park, Trinity Way,
Manchester M3 7BF

T: +44 (0) 161 312 3131

weareurbangreen.co.uk