


GENERAL NOTES

© THIS DRAWING IS COPYRIGHT OF BHATT ARCHITECTS LTD AND MAY NOT BE REPRODUCED, COPIED OR ALTERED WITHOUT PRIOR PERMISSION.

NO WORKS ARE TO BE SET OUT FROM THESE DRAWINGS. DO NOT SCALE. USE FIGURED DIMENSIONS ONLY. ALL DIMENSIONS ARE TO BE CHECKED ON SITE. ANY DISCREPANCIES, OMISSIONS OR ERRORS ARE THE RESPONSIBILITY OF THE ARCHITECT. THE DRAWING COMMENCES SUBJECT TO SITE SURVEY AND ALL NECESSARY CONSENTS. THIS DRAWING IS TO BE READ WITH ALL OTHER RELEVANT DRAWINGS AND SPECIFICATIONS.

Revision/Description		Drawn	Checked	Date
FIRST ISSUE: Issued for discussion		JB	JB	22/11/21
REV A: Issued for planning permission		JB	JB	29/11/21
Project				
Proposed Portable Cabins				
Before/After School Childcare				
Chorton Sports & Social Club				
Hardy Lane, Chorton M21 7BL				
Client				
COSH Ltd				
Architect				
Bhatt Architects Ltd				
Manchester				
Drawing Title		Scale 1:100 @ A4		
Proposed GF Plan		Date	05/10/21	
Job Reference/Drawing No.		P125/P/03		Revision A

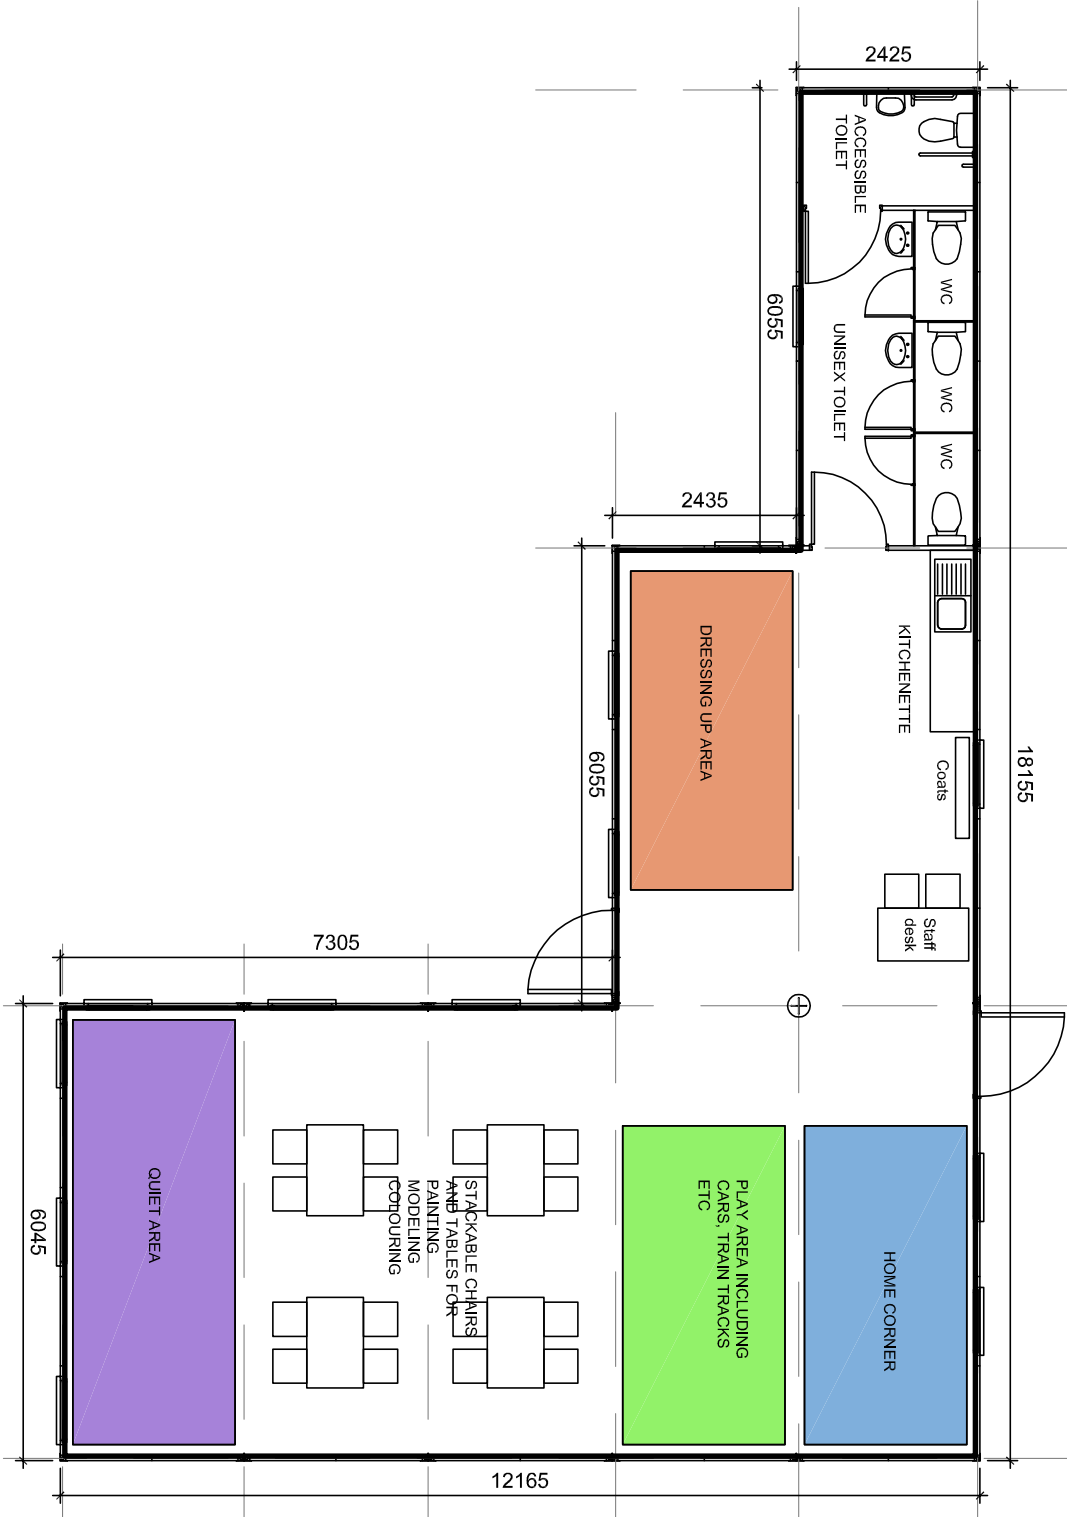

PLAN