
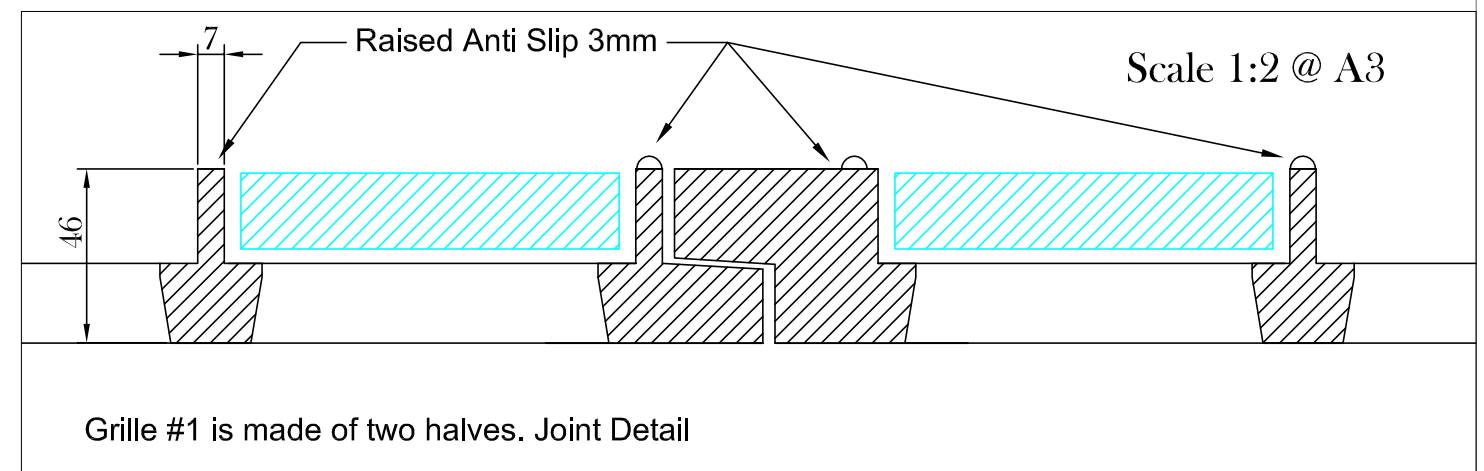


Replica Pavement Lights - 5 Pairs as Below

Scale 1:10 @ A3

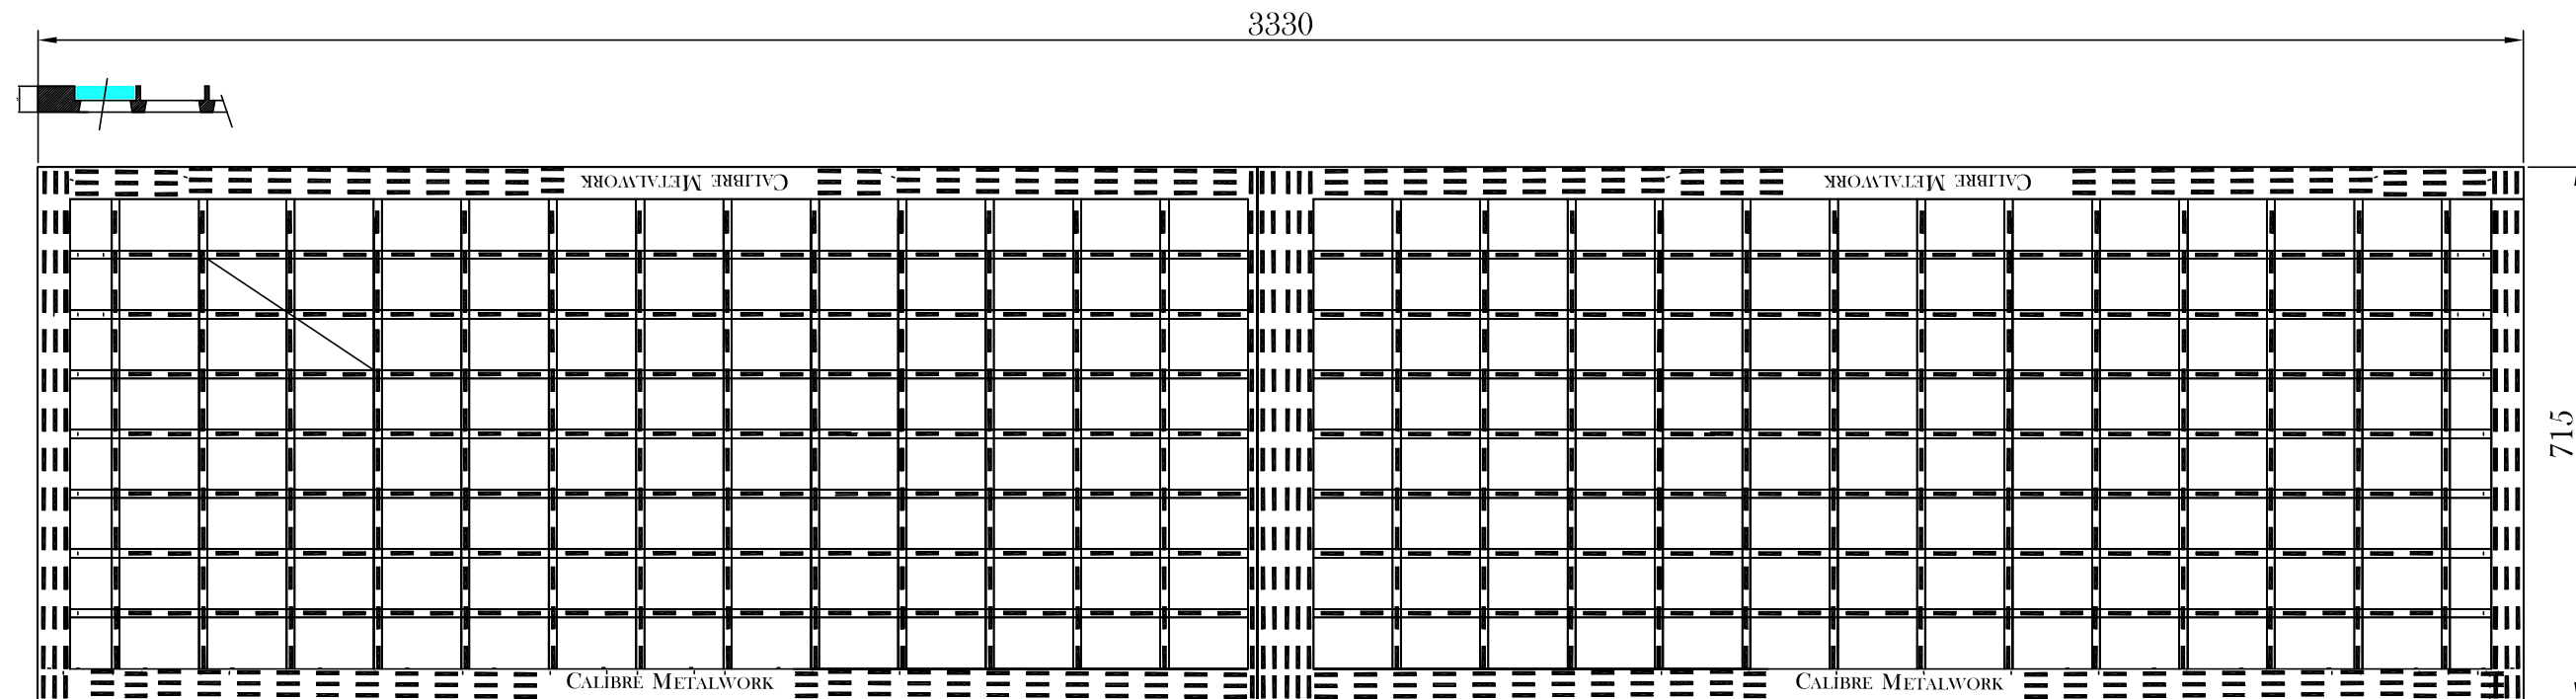

Specification


SG Malleable Iron Castings
Original Castings Provided to Patternmaker - Original casting and details take precedence over dimensions on this drawing

[illegible]

CALIBRE Metalwork

www.calibremetalwork.co.uk

Hazel Knoll Farm. Torkington Road, Hazel Grove, Stockport. SK7 6NW
Tel: +44 (0) 161 427 4603

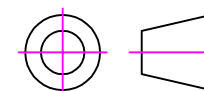

Drawn: **Steve Gort**

Date : 14/11/18 Scale : As Shown @A3

Client : **SAVILLS**

Project :
Churchgate House

Drawing Status: **PRELIMINARY**

Drawing Title :

19-139 Grille #1 (5no Pairs)

Drawing No :
Type 1 - 19-139

Rev. No :
-