
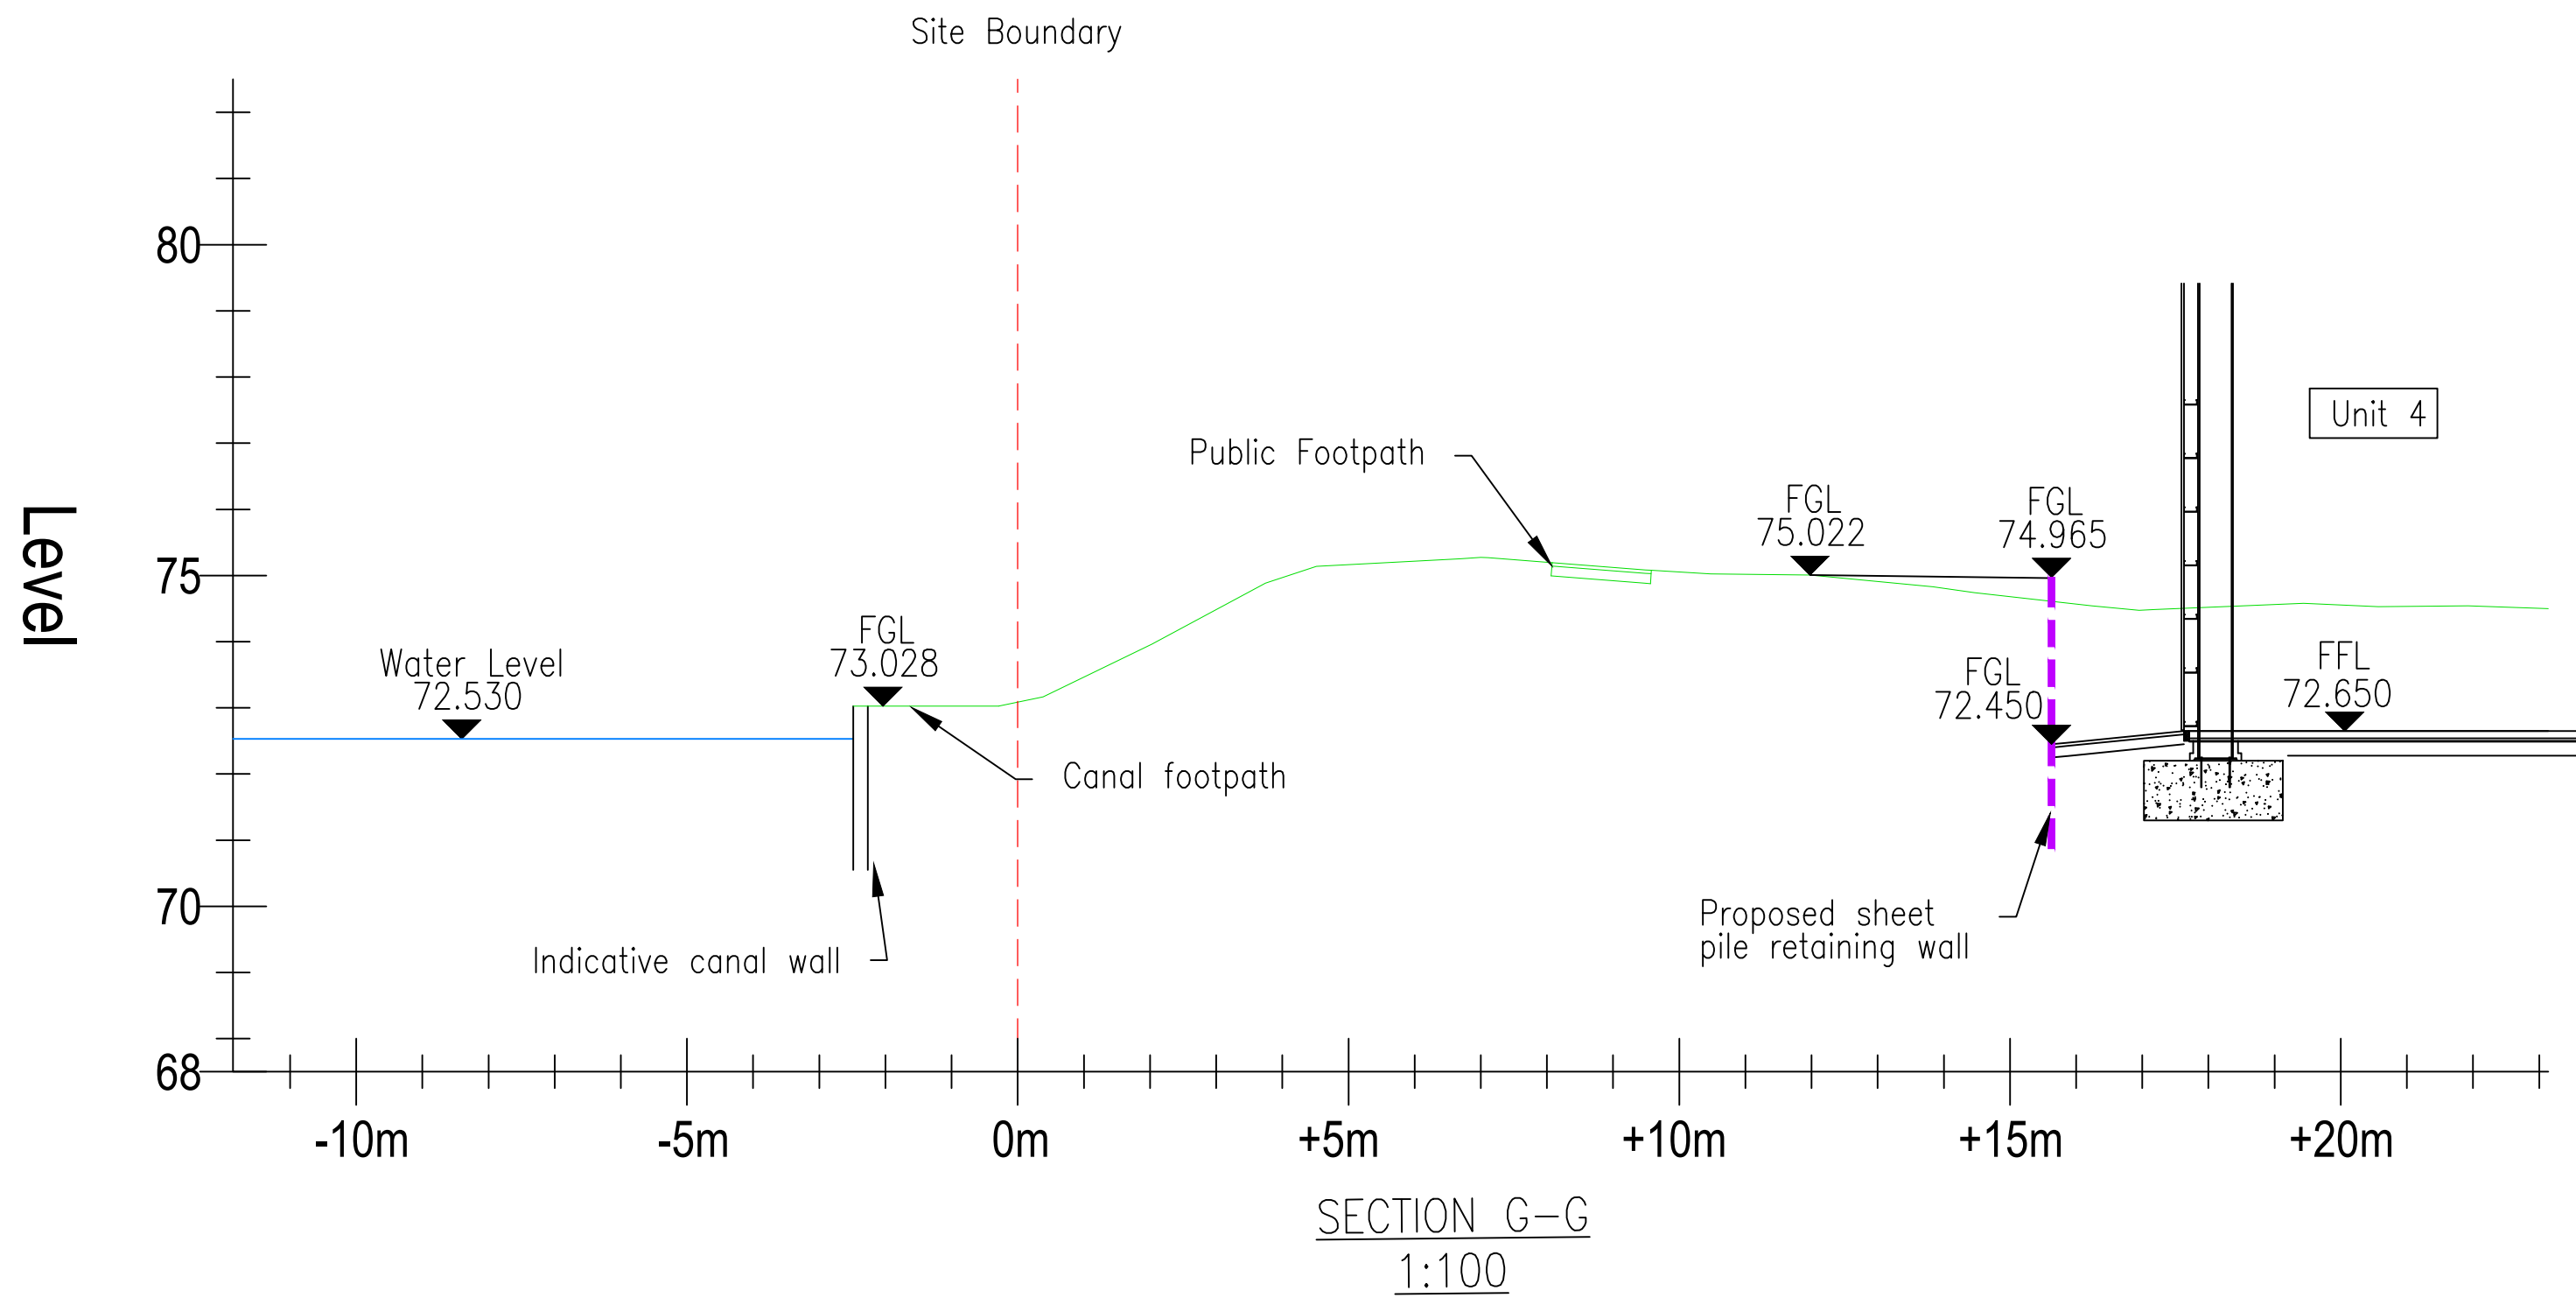
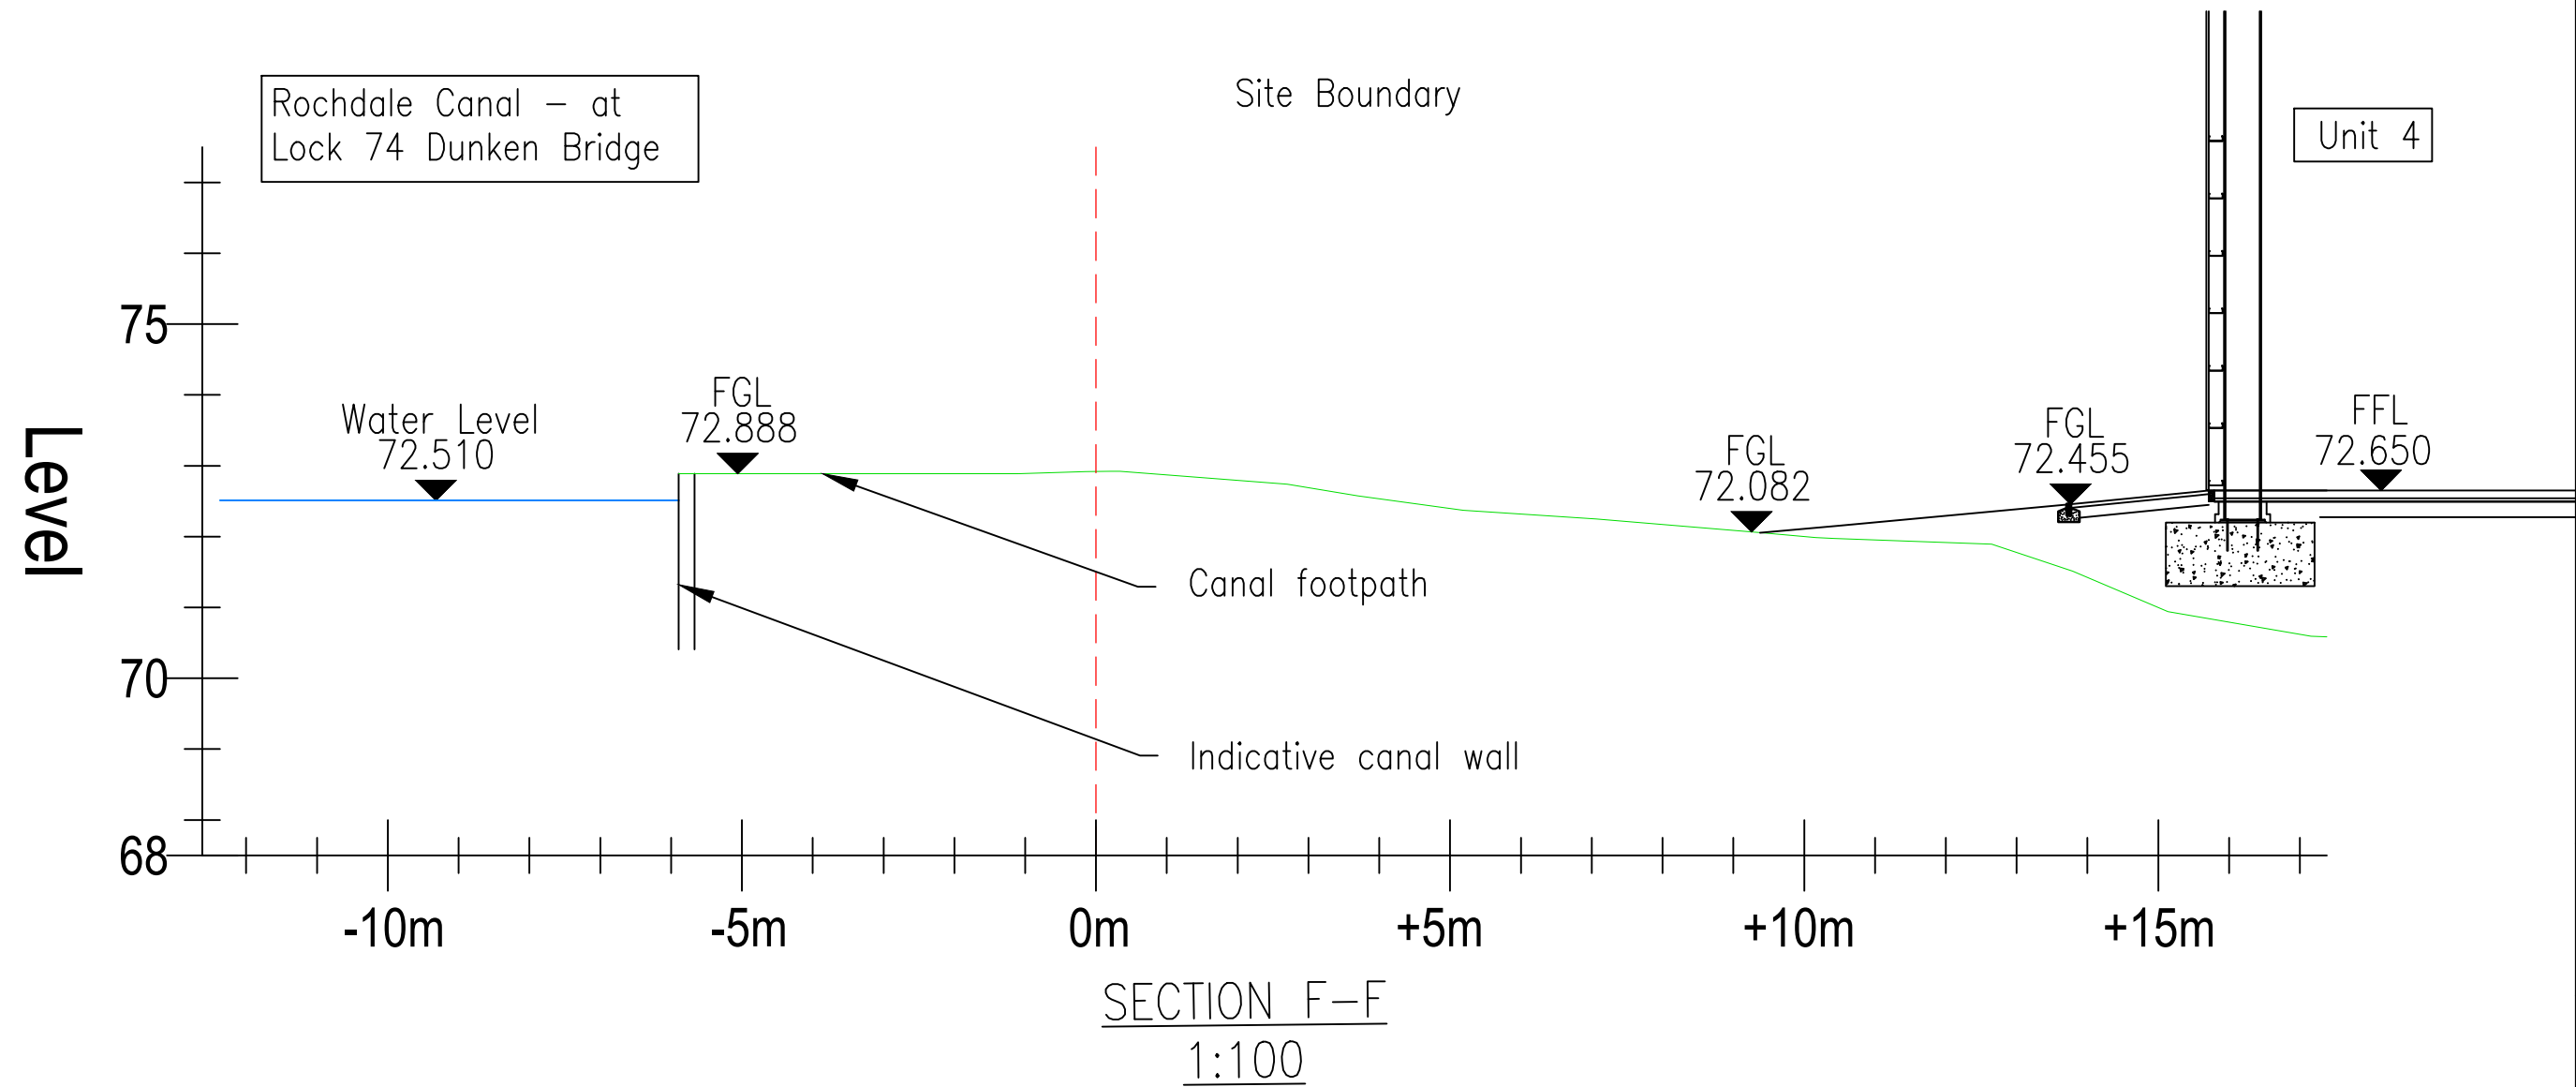


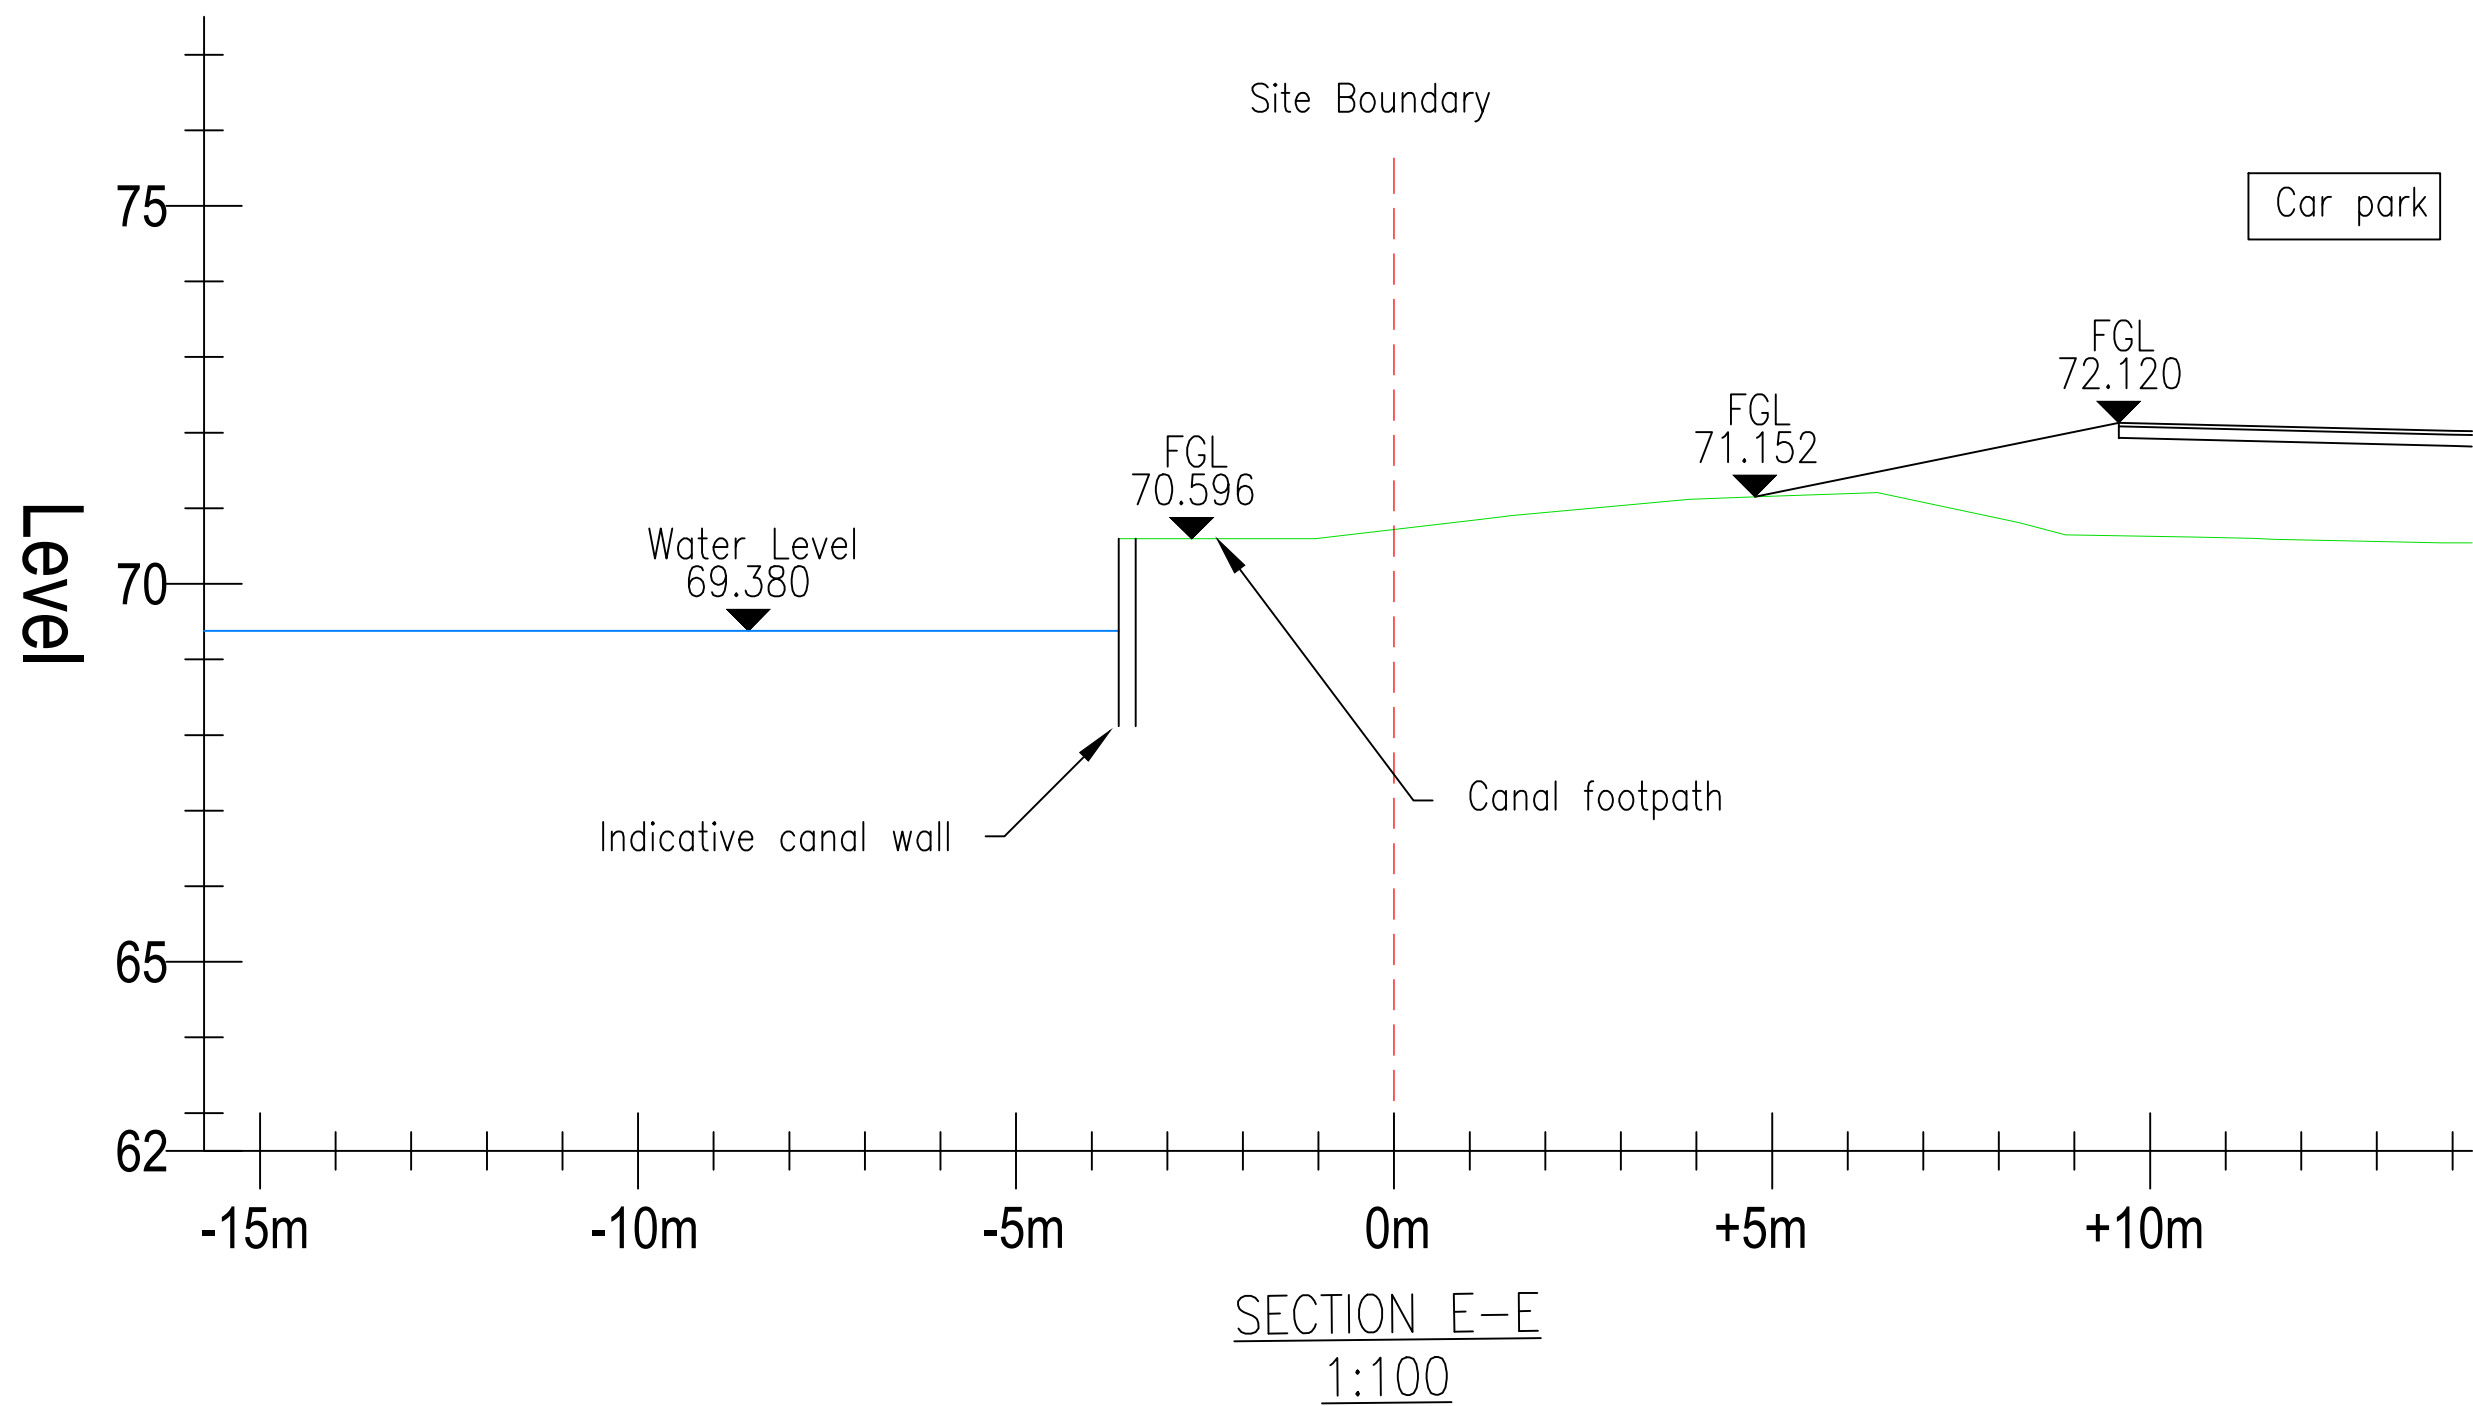

Notes:

1. Do not scale from this drawing.
2. In case of any discrepancies in drawings, details or bills, refer to engineers for clarification: unilateral decisions by the Contractor will not be accepted.
3. This drawing is to be read in conjunction with all related Architects, Consultants & Sub-Contractors drawings and specifications.
4. The Contractor is advised that all design drawings and information are to be read concurrently and any discrepancies or omissions reported directly to PTA's Civil Engineering Department.
5. Refer to drawing 8350 for section locations.

Key:	
	Retaining Wall
	Proposed Level
	Existing Level
	Canal Level

© Powell Tolner & Associates Ltd.
The contents of this drawing may not be reproduced in whole or in part without the prior written permission of Powell Tolner & Associates.

DRAWING STATUS
COMMENT/COSTING/APPROVAL
NOT FOR CONSTRUCTION

P01	First Issue.	GW	12.11.21	LB
REV	DESCRIPTION	BY	DATE	CHK'D

PROJECT TITLE
Grimshaw Lane, Manchester

DRAWING TITLE
Proposed Boundary Sections
Sheet 2 of 2

DATE	Nov 2021	This drawing is issued only for the purposes described in the drawing status box.	PTA PROJ No
DRAWN	GW		9762
SCALE	1:100		REVISION
DRG SIZE	A1		P01

DRAWING No
9762-PTA-XX-XX-DR-C- 8352

Consulting Civil & Structural Engineers
 29 Red Lion Street
Chesham
Bucks.
HP5 1EJ
Tel. 01494 772721