




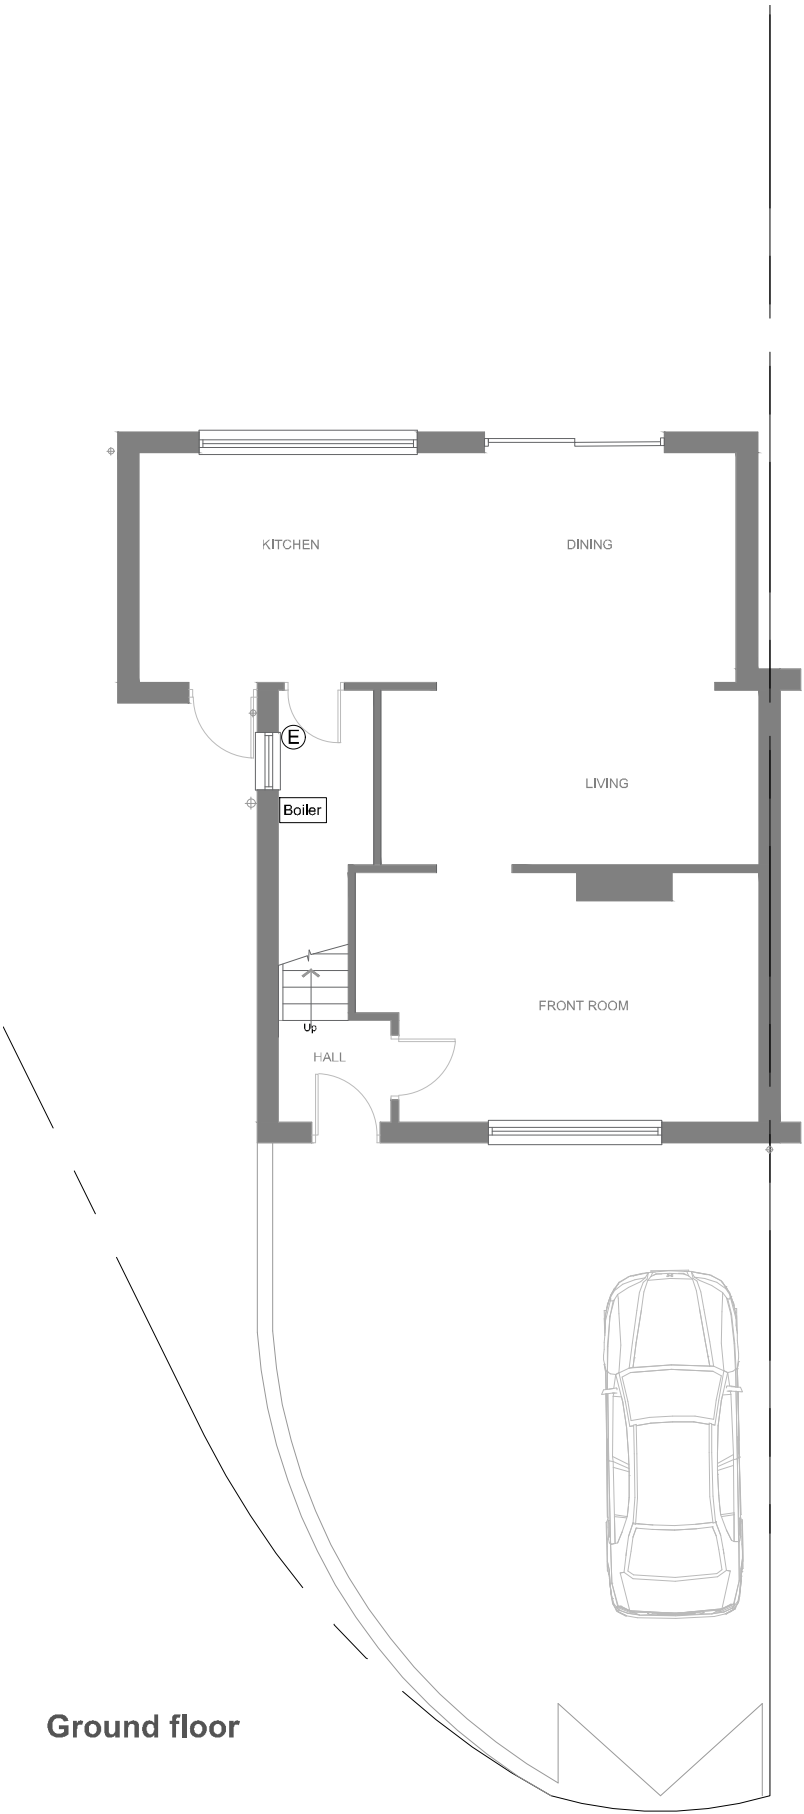

Ground floor

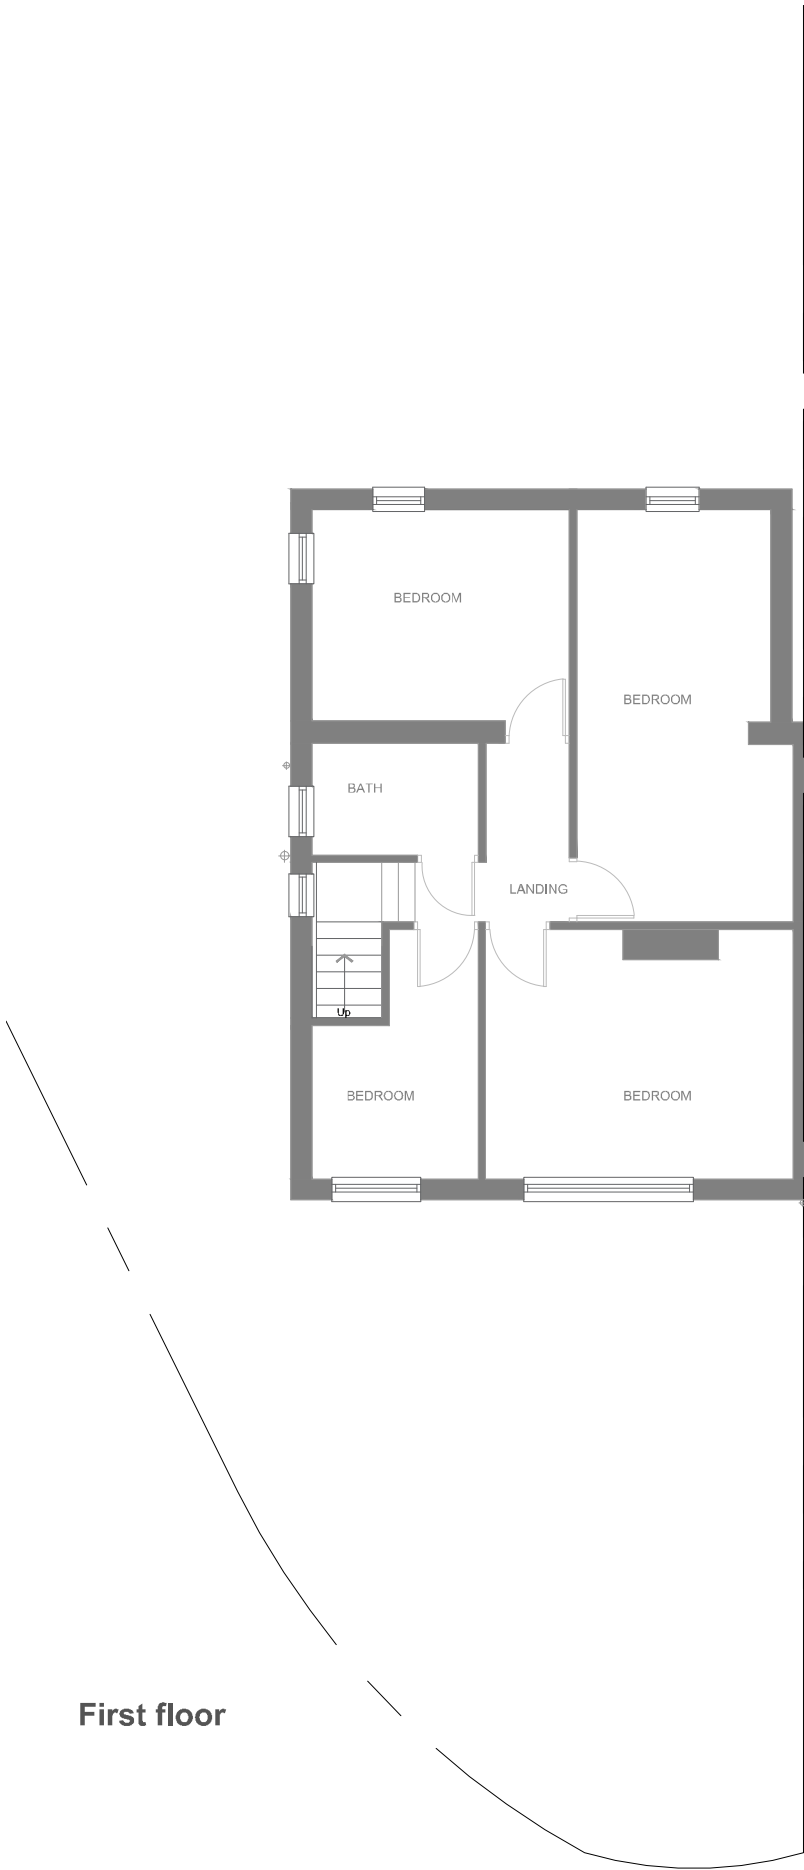

First floor

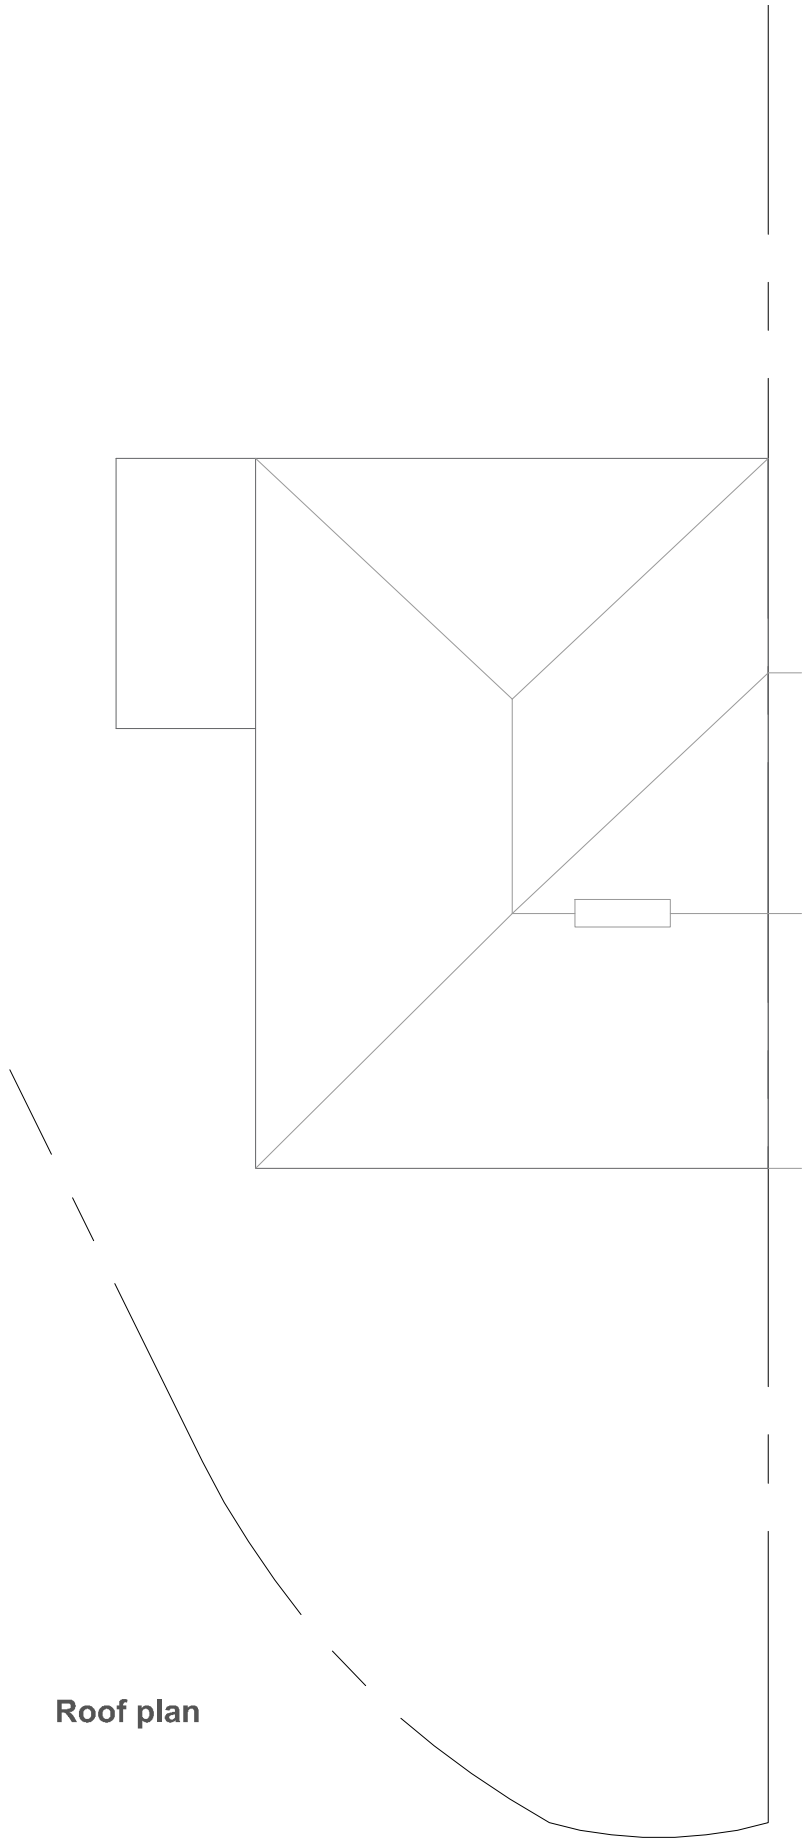

Roof plan



ARCHITECTURE

www.m1architecture.co.uk
T:0161 327 2011
M:07506237914

Home extension

4 Ince close Withington M20 3GJ

2175

02.

Floor Plans

1:100@A3


Existing



Front Elevation



Side Elevation

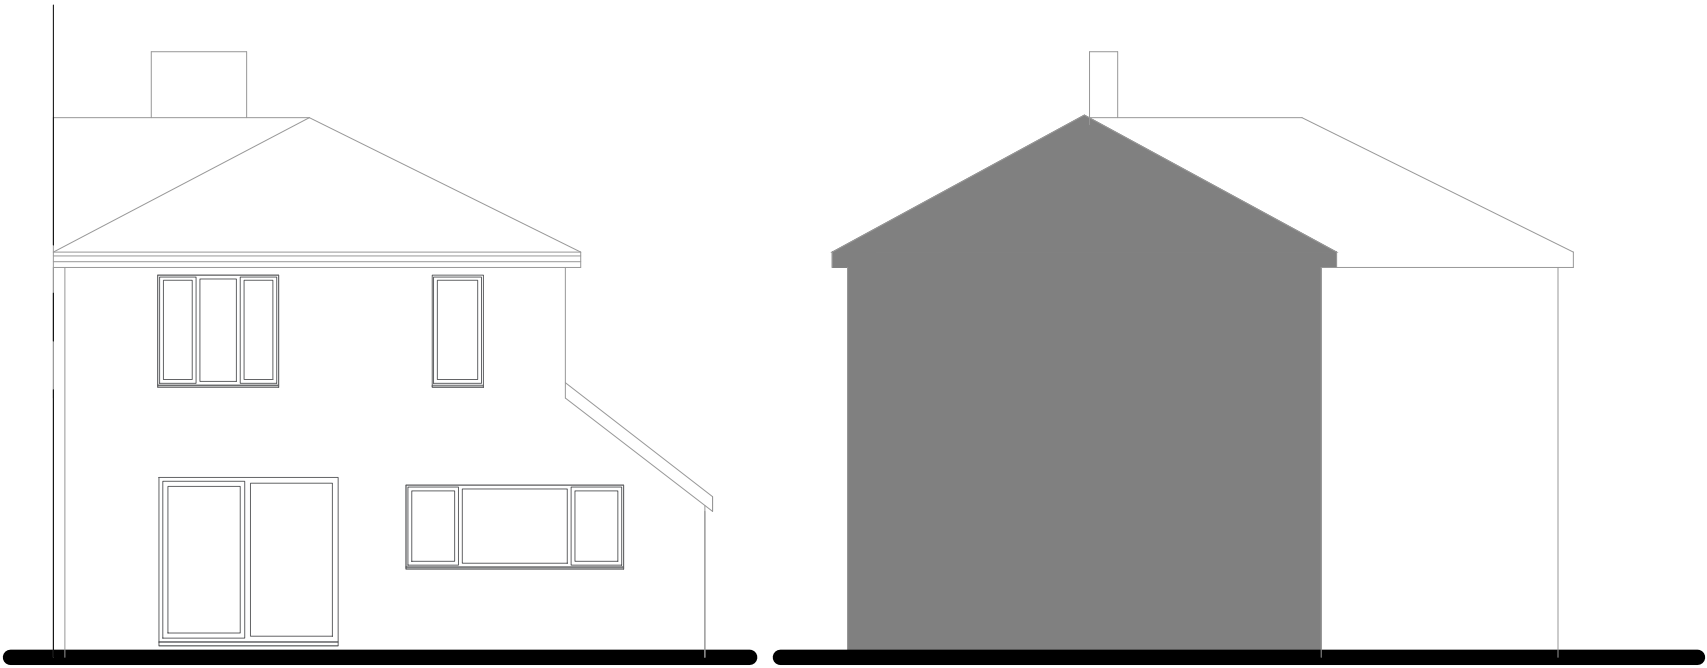

Rear Elevation

Side Elevation



ARCHITECTURE

www.m1architecture.co.uk
T:0161 327 2011
M:07506237914

Home extension




2175

03.

Elevations 1:100@A3

Existing

4 Ince close Withington M20 3GJ

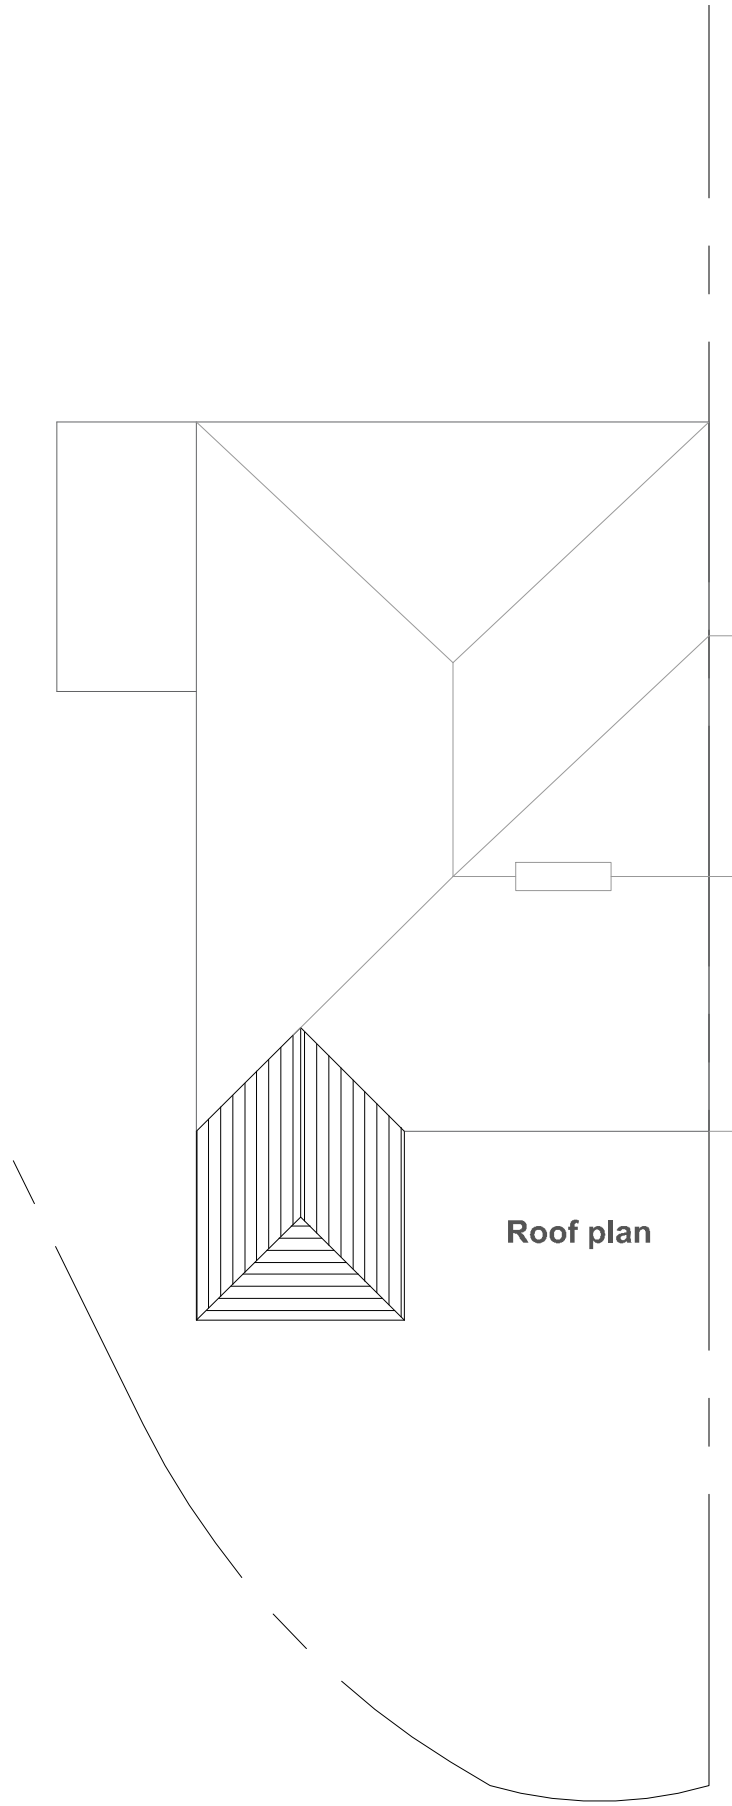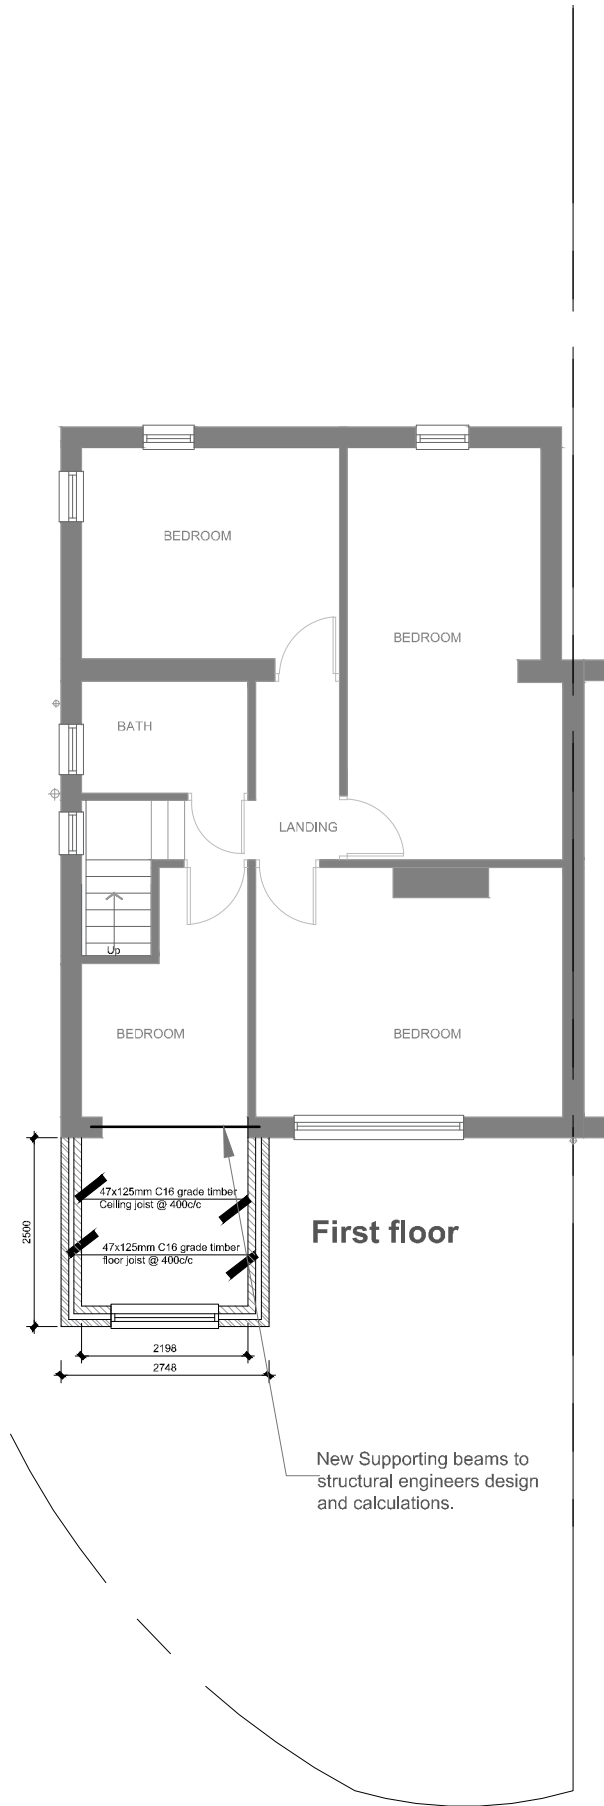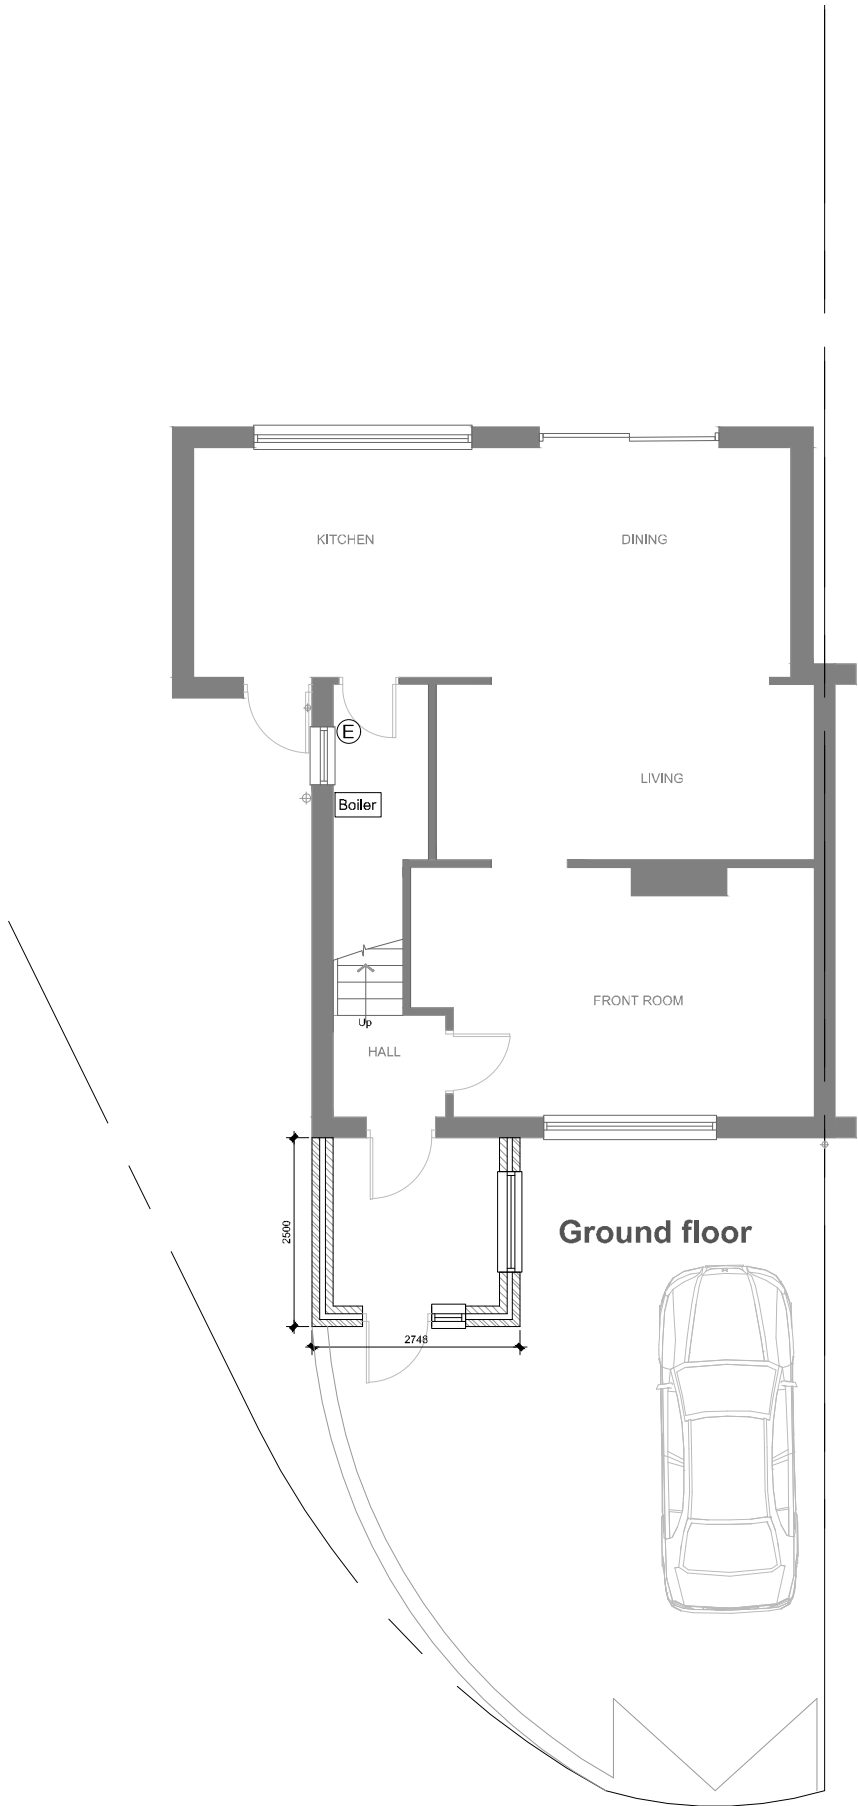

This drawing is the property of M1 Architecture and copyright is reserved by them.

This drawing is not to be copied or disclosed by or to any unauthorized person without the prior written consent of M1 Architecture Ltd.

All dimensions are to be checked on site prior to construction, manufacture of any components and ordering of materials and equipment.

Any discrepancies are to be reported to the architects.

All materials and workmanship to be accordance with the current British Standards and codes of practice.

This drawing is to be read in conjunction with all relevant Architectural Structural Engineers, Mechanical Engineers, Electrical Engineers and Specialists drawings and specifications.

All drainage to be inspected and approved by building control.

Direction of Joists were not available during the survey therefore it is the responsibility of the contractor to check the existing structure and its mechanism of support.



ARCHITECTURE


www.m1architecture.co.uk
T:0161 327 2011
M:07506237914

Home extension


4 Ince close Withington M20 3GJ

2175
04.

Floor Plans 1:100@A3
Proposed

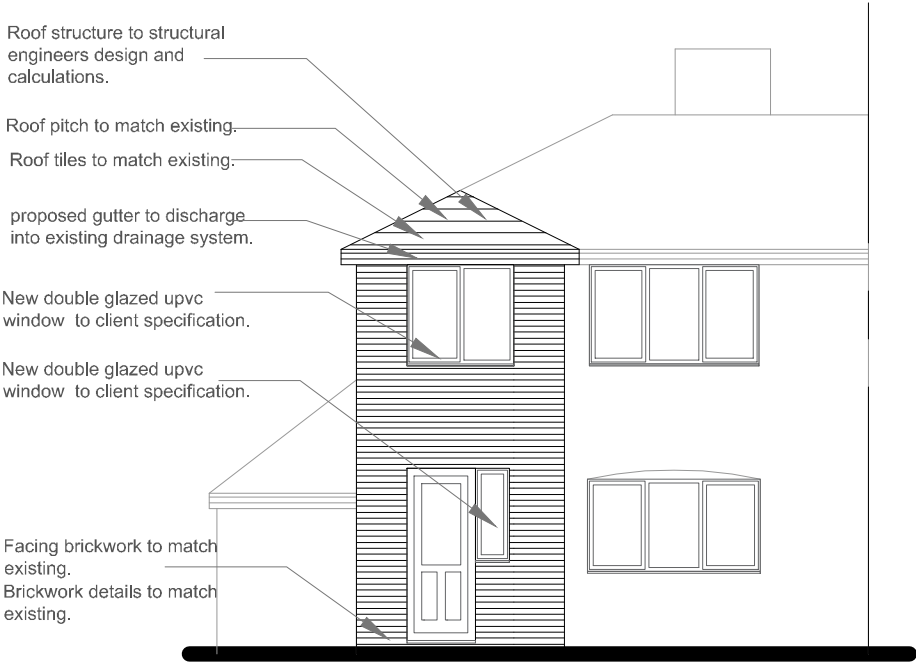


Front Elevation

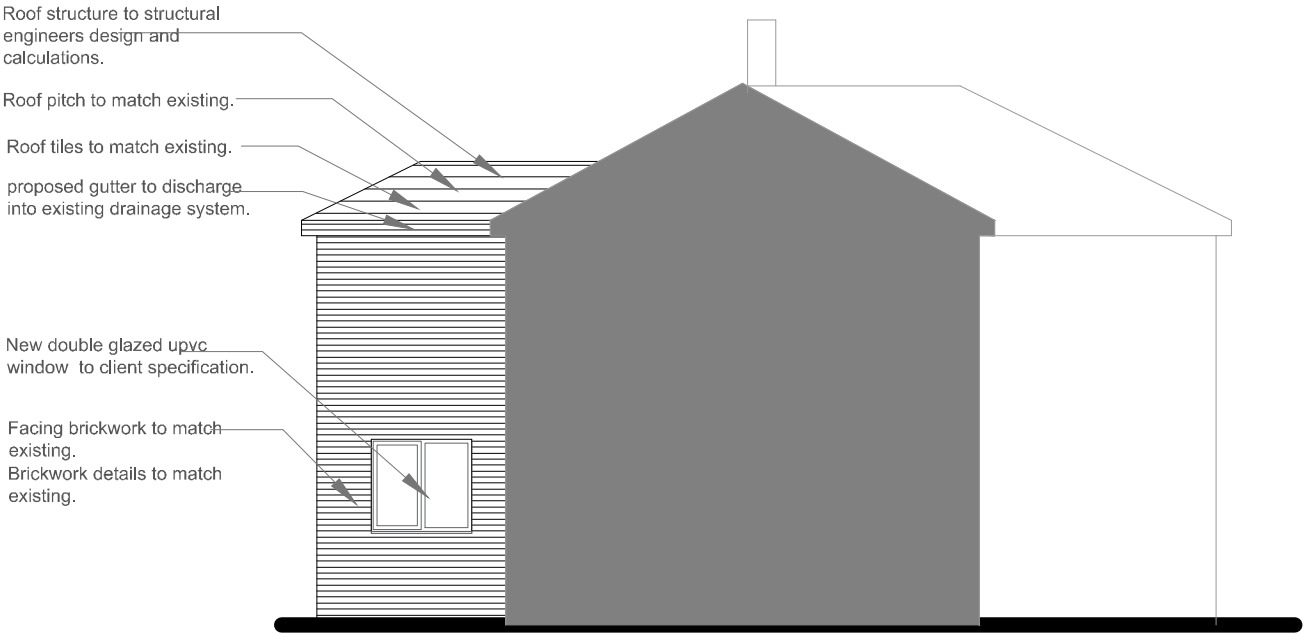

Side Elevation



Rear Elevation

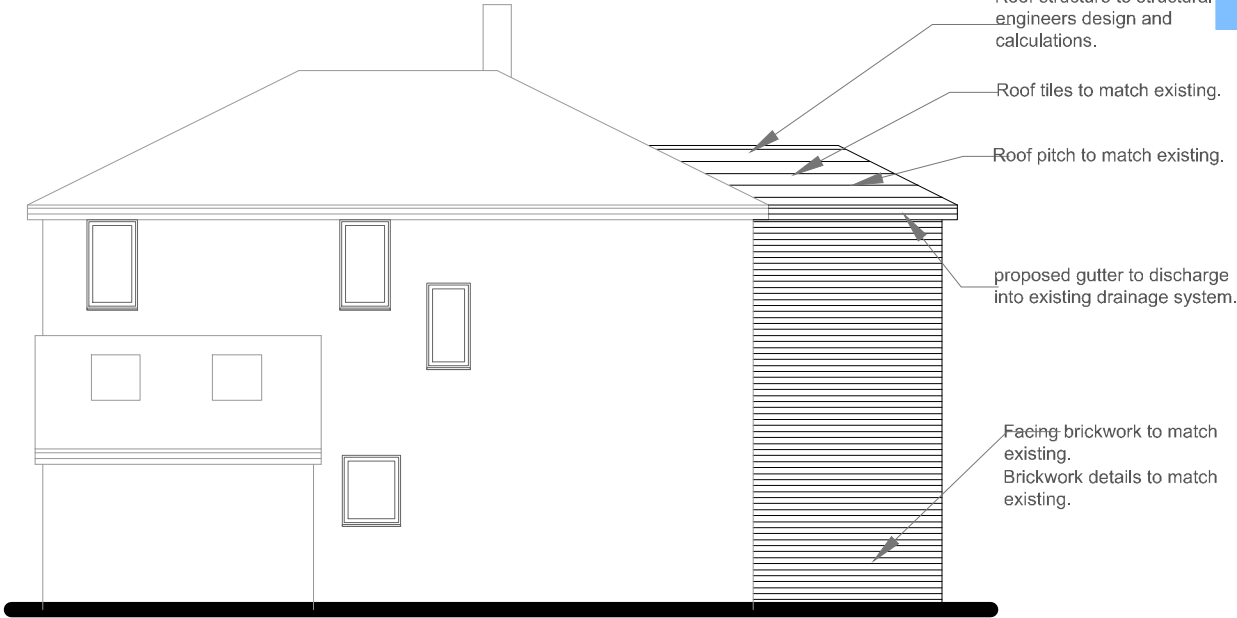

Side Elevation



ARCHITECTURE

www.m1architecture.co.uk
T:0161 327 2011
M:07506237914

Home extension

4 Ince close Withington M20 3GJ

2175

05.

Elevations 1:100@A3
Proposed