

163 Burnage Lane, Manchester

alterations and additions to an existing residence

Drawing no.	Drawing title
TP01	Site Plan & Location Plan - Proposed
TP02	Plans - Existing
TP03	Elevations - Existing
TP04	Elevations - Existing
TP05	Plans - Proposed Ground Floor Plan
TP06	Plans - Proposed First Floor Plan
TP07	Elevations - Proposed



Client:

Sobia Gondal

These drawings are for the purpose of achieving town planning approval only.

Do not scale this drawing. All dimensions are to be verified on site and any discrepancies reported before commencement of any work.



07940 123 631
tommy@flocstudio.co.uk

Client

Sobia Gondal

Project Description

163 Burnage Lane, Manchester

Project Number **BUR163**

Drawing Title

Plans - Existing

Drawing Number	Scale
----------------	-------

TP02 1:100 @ A3

These drawings are for the purpose of achieving town planning approval only.

Do not scale this drawing. All dimensions are to be verified on site and any discrepancies reported before commencement of any work.

[illegible]

flocc

07940 123 631
tommy@floccstudio.co.uk

**FOR PLANNING
APPROVAL**

Client

Sobia Gondal

Project Description

163 Burnage Lane, Manchester

Project Number **BUR163**

Drawing Title

Elevations - Existing

Drawing Number	Scale
----------------	-------

TP03 1:100 @ /

These drawings are for the purpose of achieving town planning approval only.

Issue/ Rev	Description	Date
#	Initial Issue	29.11.21

07940 123 631
tommy@flocstudio.co.uk

Client

Project Description

163 Burnage Lane, Manchester

Project Number **BUR163**

Drawing Title

Elevations - Existing

Drawing Number	Scale
----------------	-------

TR04 1:100 ©

TP04 1:100 @ /



Client

Project Description

163 Burnage Lane, Manchester

Project Number **BUR163**

Drawing Title

Elevations - Existing

Drawing Number	Scale
----------------	-------

TR04 1:100 ©

TP04 1:100 @ /



Boundary

Boundary

ground floor

ground floor

Existing East Elevation

Existing West Elevation

flocc

These drawings are for the purpose of achieving town planning approval only.

Do not scale this drawing. All dimensions are to be verified on site and any discrepancies reported before commencement of any work.

[illegible]

flocc

07940 123 631
tommy@flocstudio.co.uk

**FOR PLANNING
APPROVAL**

Client

Sobia Gondal

Project Description

163 Burnage Lane, Manchester


Project Number **BUR163**

Drawing Title

Plans - Proposed Ground Floor Plan

Drawing Number	Scale
----------------	-------

TP05 1:100 @ A3

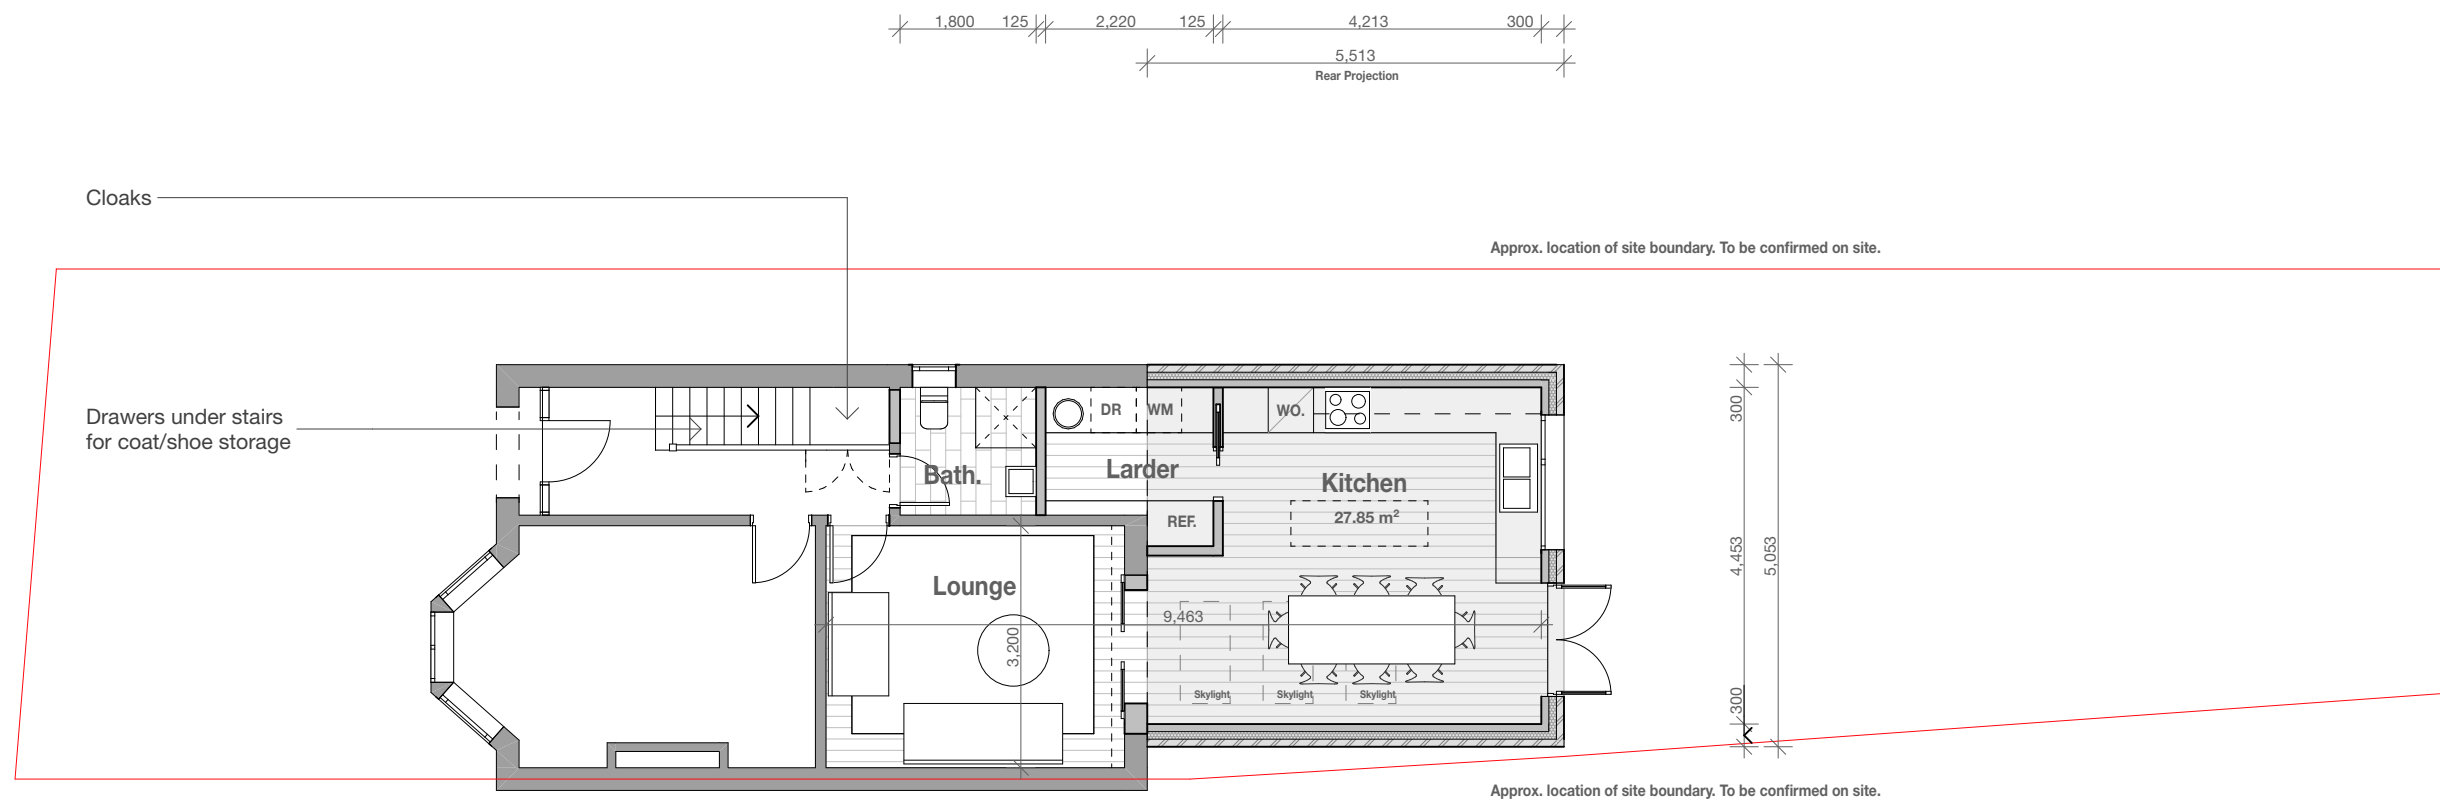

These drawings are for the purpose of achieving town planning approval only.

Do not scale this drawing. All dimensions are to be verified on site and any discrepancies reported before commencement of any work.

[illegible]

flocc

07940 123 631
tommy@flocstudio.co.uk

**FOR PLANNING
APPROVAL**

Client

Sobia Gondal

Project Description

163 Burnage Lane, Manchester

Project Number **BUR163**


Drawing Title

Plans - Proposed First Floor Plan

Drawing Number	Scale
----------------	-------

TP06

1:100 @ A3

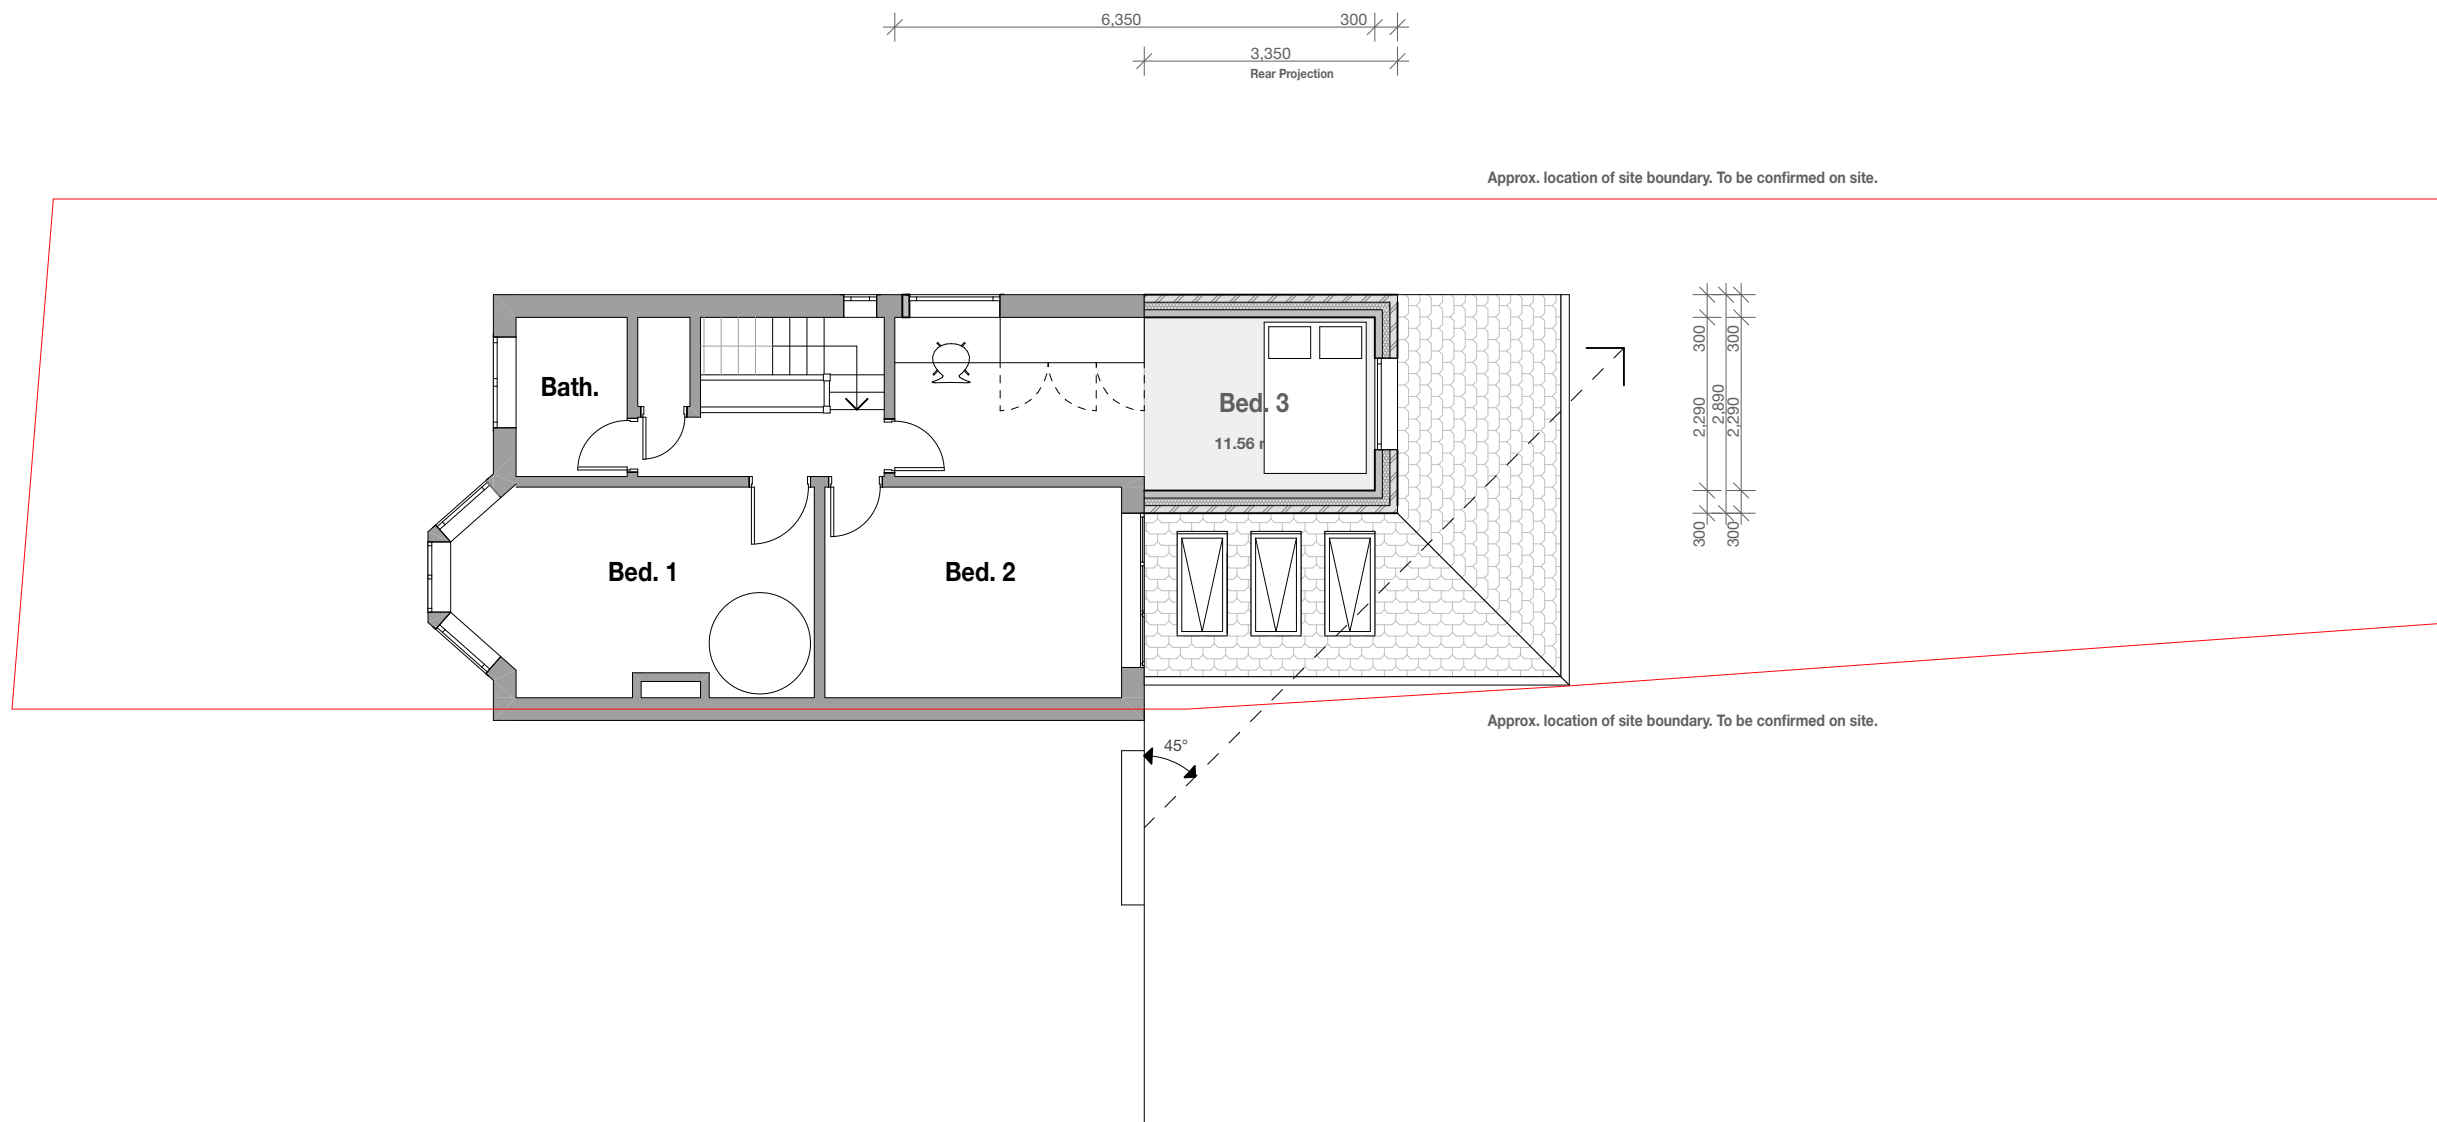

General Note:
All new materials shown hatched for clarity

General Note:
All new materials shown hatched for clarity

NOTES

These drawings are for the purpose of achieving town planning approval only.

Do not scale this drawing. All dimensions are to be verified on site and any discrepancies reported before commencement of any work.

NOTES

These drawings are for the purpose of achieving town planning approval only.

Do not scale this drawing. All dimensions are to be verified on site and any discrepancies reported before commencement of any work.


NOTES

These drawings are for the purpose of achieving town planning approval only.

Do not scale this drawing. All dimensions are to be verified on site and any discrepancies reported before commencement of any work.

[illegible]

Proposed North Elevation

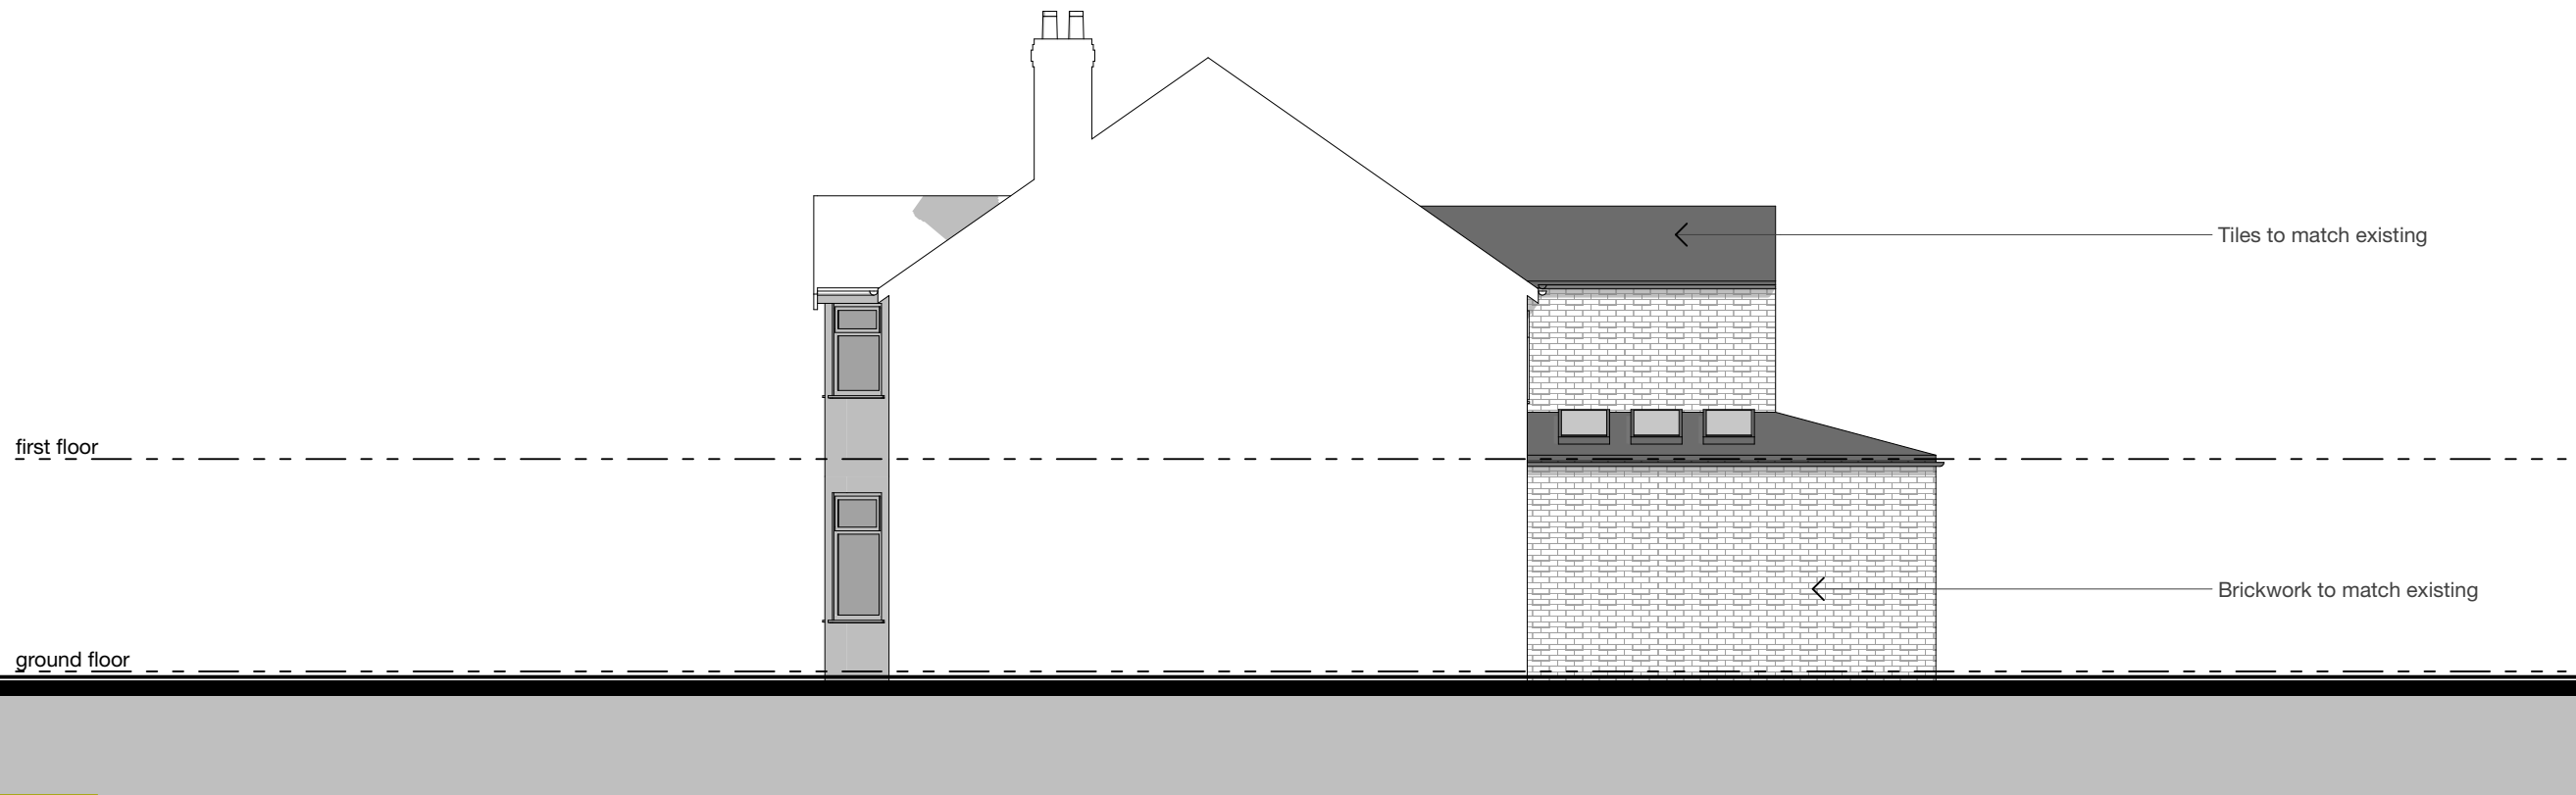

Proposed South Elevation

flocc

07940 123 631
tommy@flocstudio.co.uk

**FOR PLANNING
APPROVAL**

Client _____

Sobia Gondal

Project Description

163 Burnage Lane, Manchester

Project Number **BUR163**

Drawing Title

Elevations - Proposed

Drawing Number	Scale
----------------	-------

TP07 1:100 @ A

1:100 @ A3

All new materials shown hatched for clarity

These drawings are for the purpose of achieving town planning approval only.

Do not scale this drawing. All dimensions are to be verified on site and any discrepancies reported before commencement of any work.

[illegible]

first floor

Tiles to match existing

ground floor

Brickwork to match existing

Boundary

Boundary

Proposed East Elevation

Boundary

Boundary

first floor

ground floor

Proposed West Elevation

flocc

07940 123 631
tommy@flocstudio.co.uk

**FOR PLANNING
APPROVAL**

Client

Sobia Gondal

Project Description

163 Burnage Lane, Manchester

Project Number **BUR163**

Drawing Title

Elevations - Proposed

Drawing Number

Scale

TP08

1:100 @ A3