


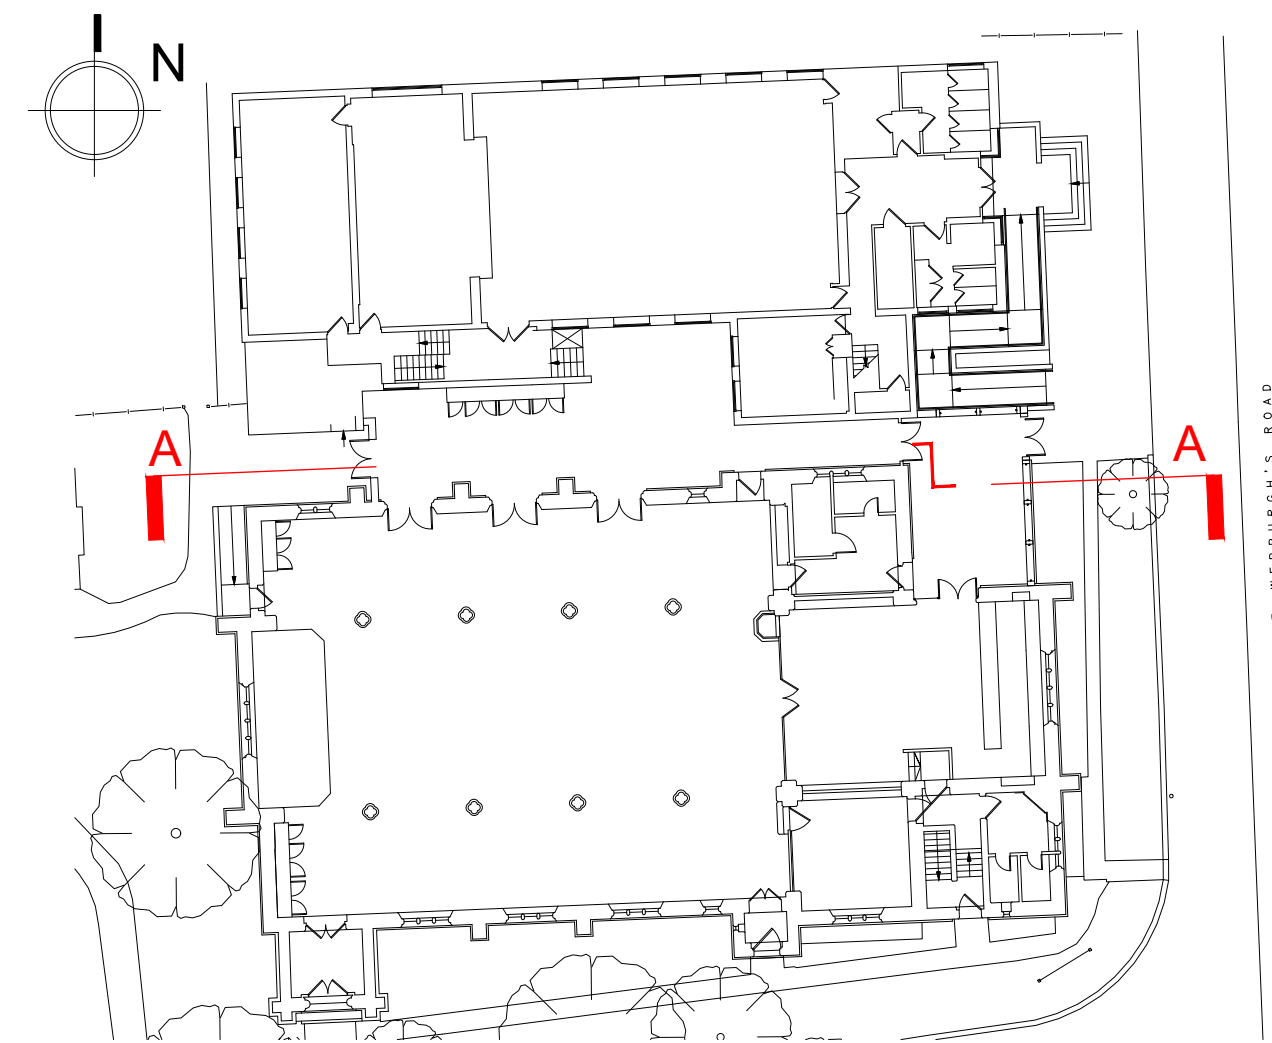

KEY PLAN

1. DO NOT SCALE FROM THIS DRAWING - USE FIGURED DIMENSIONS ONLY.
2. READ IN CONJUNCTION WITH ALL OTHER CONSULTANTS / SPECIALISTS DRAWINGS, REPORT ANY DISCREPANCIES BEFORE AFFECTED WORK COMMENCES.
3. ALL SETTING OUT DIMENSIONS TO BE CHECKED ON SITE BY CONTRACTOR BEFORE WORK COMMENCES.
4. THIS DRAWING REMAINS COPYRIGHT OF KEPczyk PEARCE SANDERSON LTD. COPY / DISTRIBUTE ONLY WITH CONSENT OF THE AUTHOR.



Section A-A: Through New Accessible Extension

|                                                                                   |                   |                                                                             |                  |
|-----------------------------------------------------------------------------------|-------------------|-----------------------------------------------------------------------------|------------------|
| Contract St. Werburgh's Resource Church, Chorlton                                 |                   | Section A-A as Proposed                                                     |                  |
| Client Diocese of Manchester                                                      | Contract No. 2098 | Drawn LMC/ASH/K                                                             | Drawing No. P 07 |
| Building / Structure St. Werburgh's Resource Church, Chorlton                     | Date JULY 2021    | Revision -                                                                  | Scale 1:50 @ A1  |
| KEPCZYK PEARCE SANDERSON<br>ARCHITECTS, SURVEYORS & HISTORIC BUILDING CONSULTANTS |                   | Address: 75 Wilmslow Road, Handforth, Cheshire SK9 3EN<br>Tel: 01625 400103 |                  |