


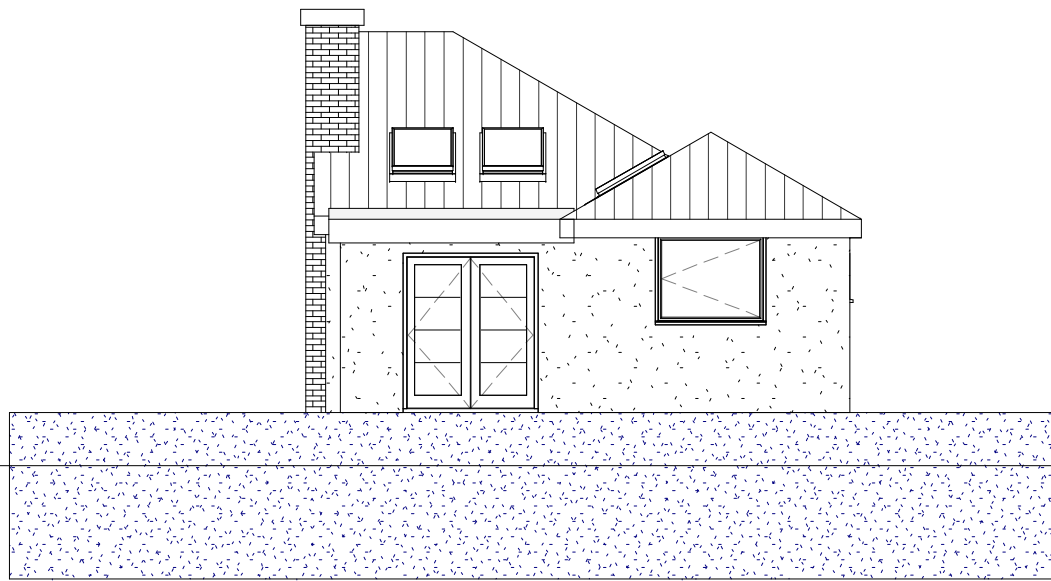


Supplied by Streetwise Maps Ltd
www.streetwise.net
Licence No: 100047474
13/11/2013 16:57:37

1 North
1 : 100





2 {3D} South (Realistic Representation)

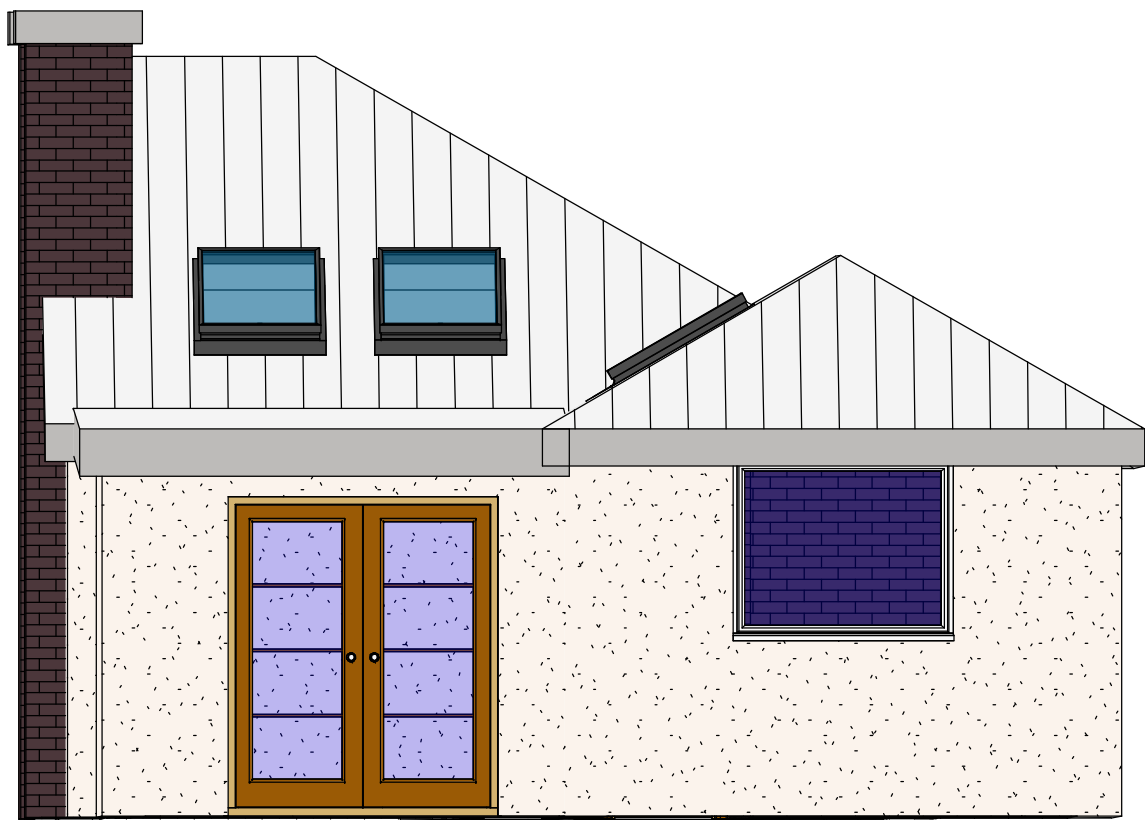

4 West
1 : 100



5 East
1 : 100

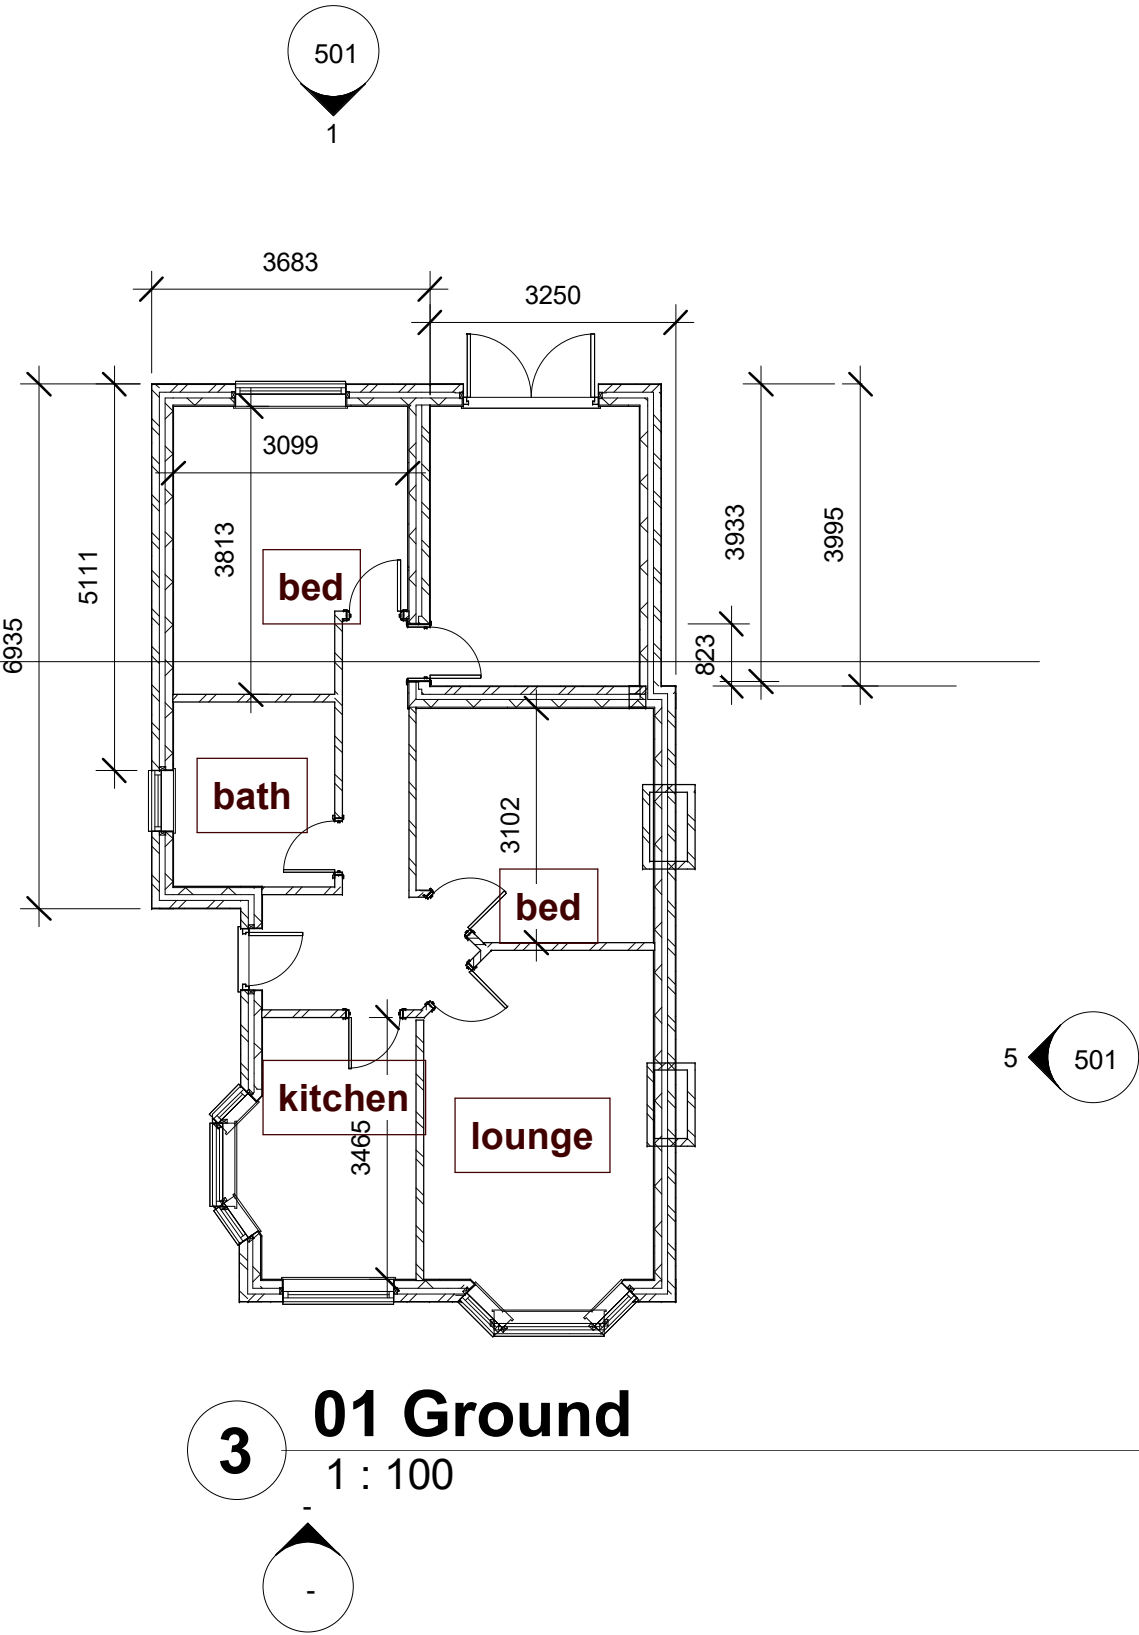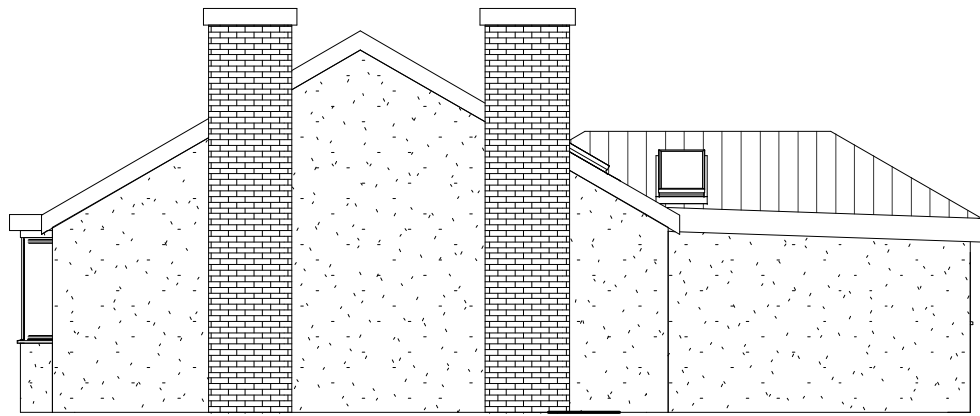

3 01 Ground
1 : 100

Oakdale Property
Consultants Ltd

18 Carriage Drive
Frodsham
Cheshire
WA6 6DX

077 66 25 85 25

Revisions		
Rev	Description	Date

PROJECT 15 Cleeve Road Manchester M23 0FT		
TITLE Proposed Drawings		
CLIENT Alan Day 0161 973 9106		
DRAWN BY C. Rodgers		
DATE 08/7/21		
SCALE (@ A1) 1 : 100		
DRAWING NUMBER 501		