DO NOT SCALE. This drawing remains the copyright of Pozzoni Architecture Ltd. The Contractor is to check all dimensions and conditions on site before commencing. Do not scale from this drawing. This drawing remains the copyright of POZZONI Architecture ltd.

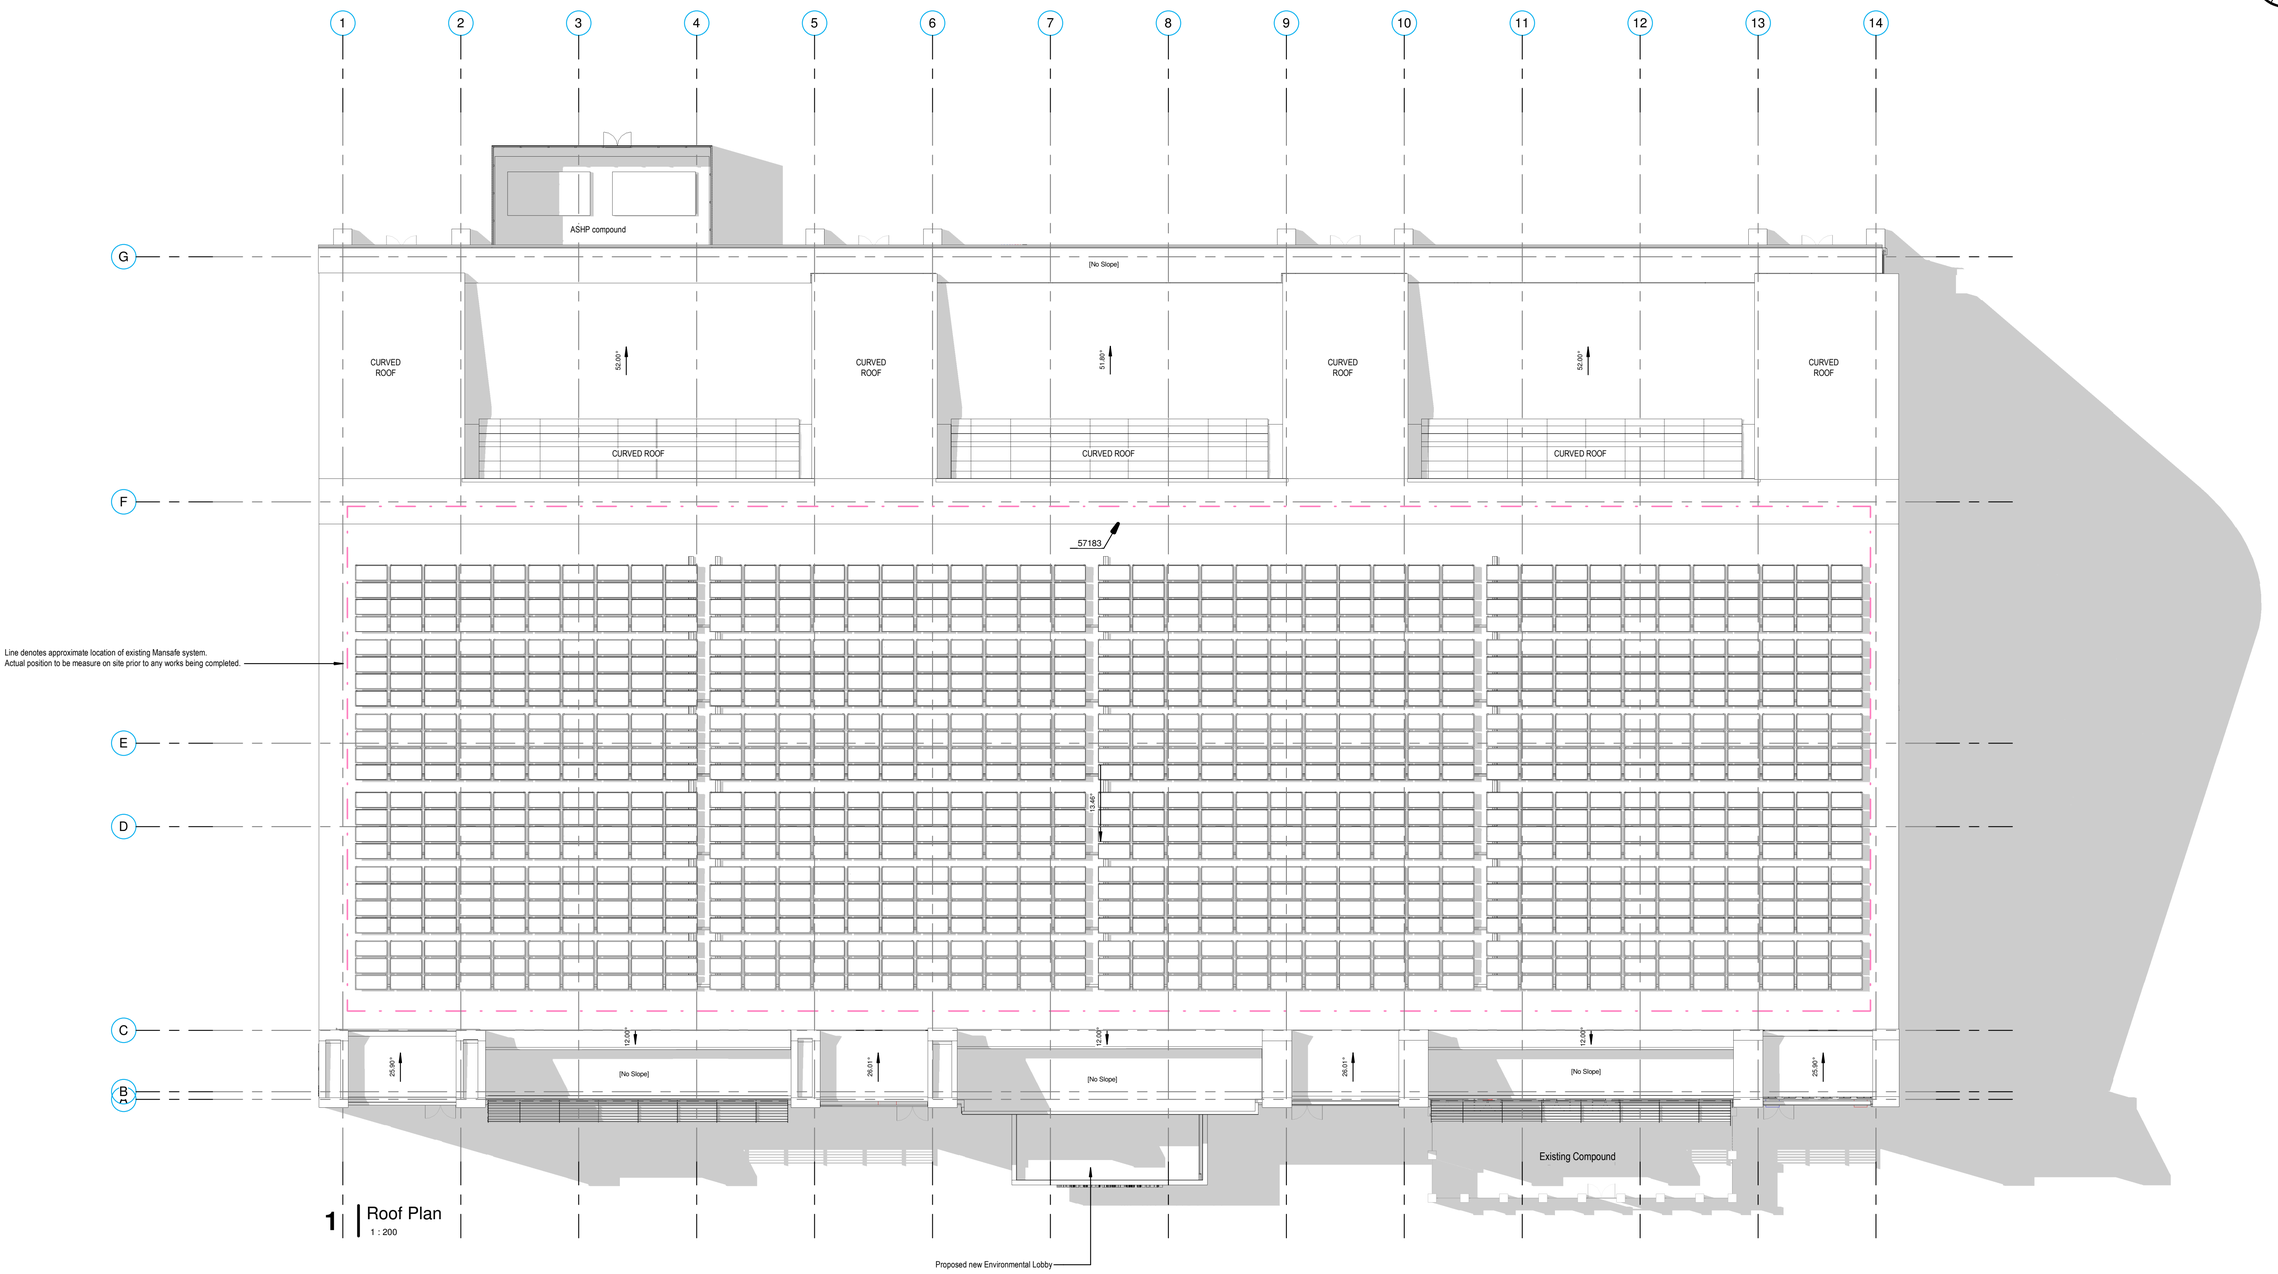

1 Roof Plan
1 : 200

rev	date	by	revision notes
A	29.06.21	DAS	Approximate location of Mansafe system indicated.
B	29.06.21	DAS	Photovoltaic Array indicated.
C	22.07.21	DJ	Stage 3 Issue.
D	13.08.21	DJ	Updates to KIER comments. Mark up drawings dated 04 08 2021.
E	26.08.21	DJ	Planning Issue.

notes:

keyplan:

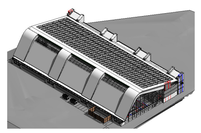

client: Manchester City Council
project: Manchester Aquatics Centre
title: Proposed Roof Plan
POZ job no: P5471
BS drawing no: MACR- PAL- Z0- RL- DR- A- 02004

status:
revision: E
drawing no: 02004
date: 03/06/21
scale: 1 : 200
drawn by: DJ

pozzoni
Woodville House
2 Woodville Road | Altrincham | WA14 2FH
t: 0161 928 7848
email: architects@pozzoni.co.uk
web: www.pozzoni.co.uk