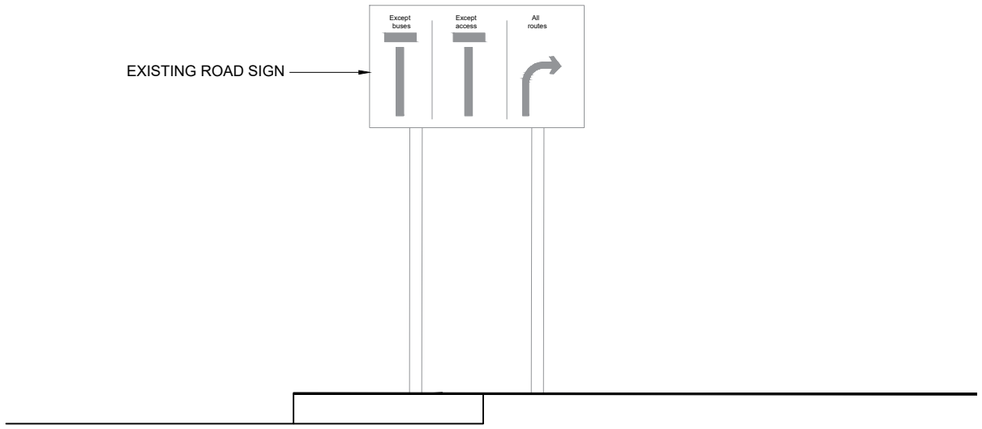

EXISTING FRONT ELEVATION
SCALE 1:50

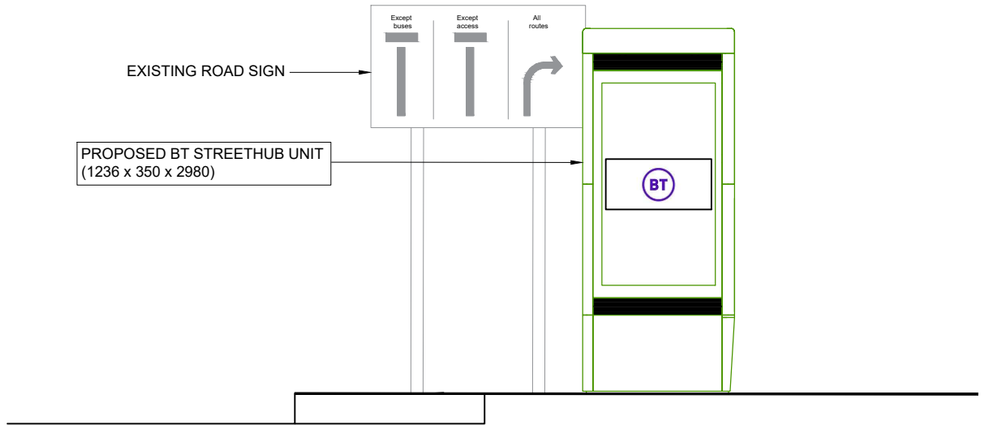

PROPOSED FRONT ELEVATION
SCALE 1:50

PROPOSED PHOTOMONTAGE
NTS

0 0.5m 1m 2m

PROPOSED SIDE ELEVATION
SCALE 1:50

GENERAL NOTES

Use written dimensions only, do not scale from drawing. Use latest revision of all referenced information.

Rev	Date	Description	Drawn	Chkd
A	19.10.21	New BT Streethub Structure	ASE	JE

MONO CONSULTANTS LIMITED
70-76 Steam Packet House
Cross Street
Manchester, M2 4JG
t. 44 (0)161 839 8839
www.monoconsultants.com

Drg Status
PLANNING

Cell No. & Name
MAN027B

Site Name & Address
AYTOUN STREET
(OS NO. 4, OPP
JCN MINSHULL ST)
M1 3BN

Drawing Title
EXISTING AND PROPOSED ELEVATIONS

Scale	1:50	Date	19.10.2021
Drawn By	ASE	Checked By	JE

Drawing Number
003

Revision
A

ORIGINAL DRAWING SIZE A3