


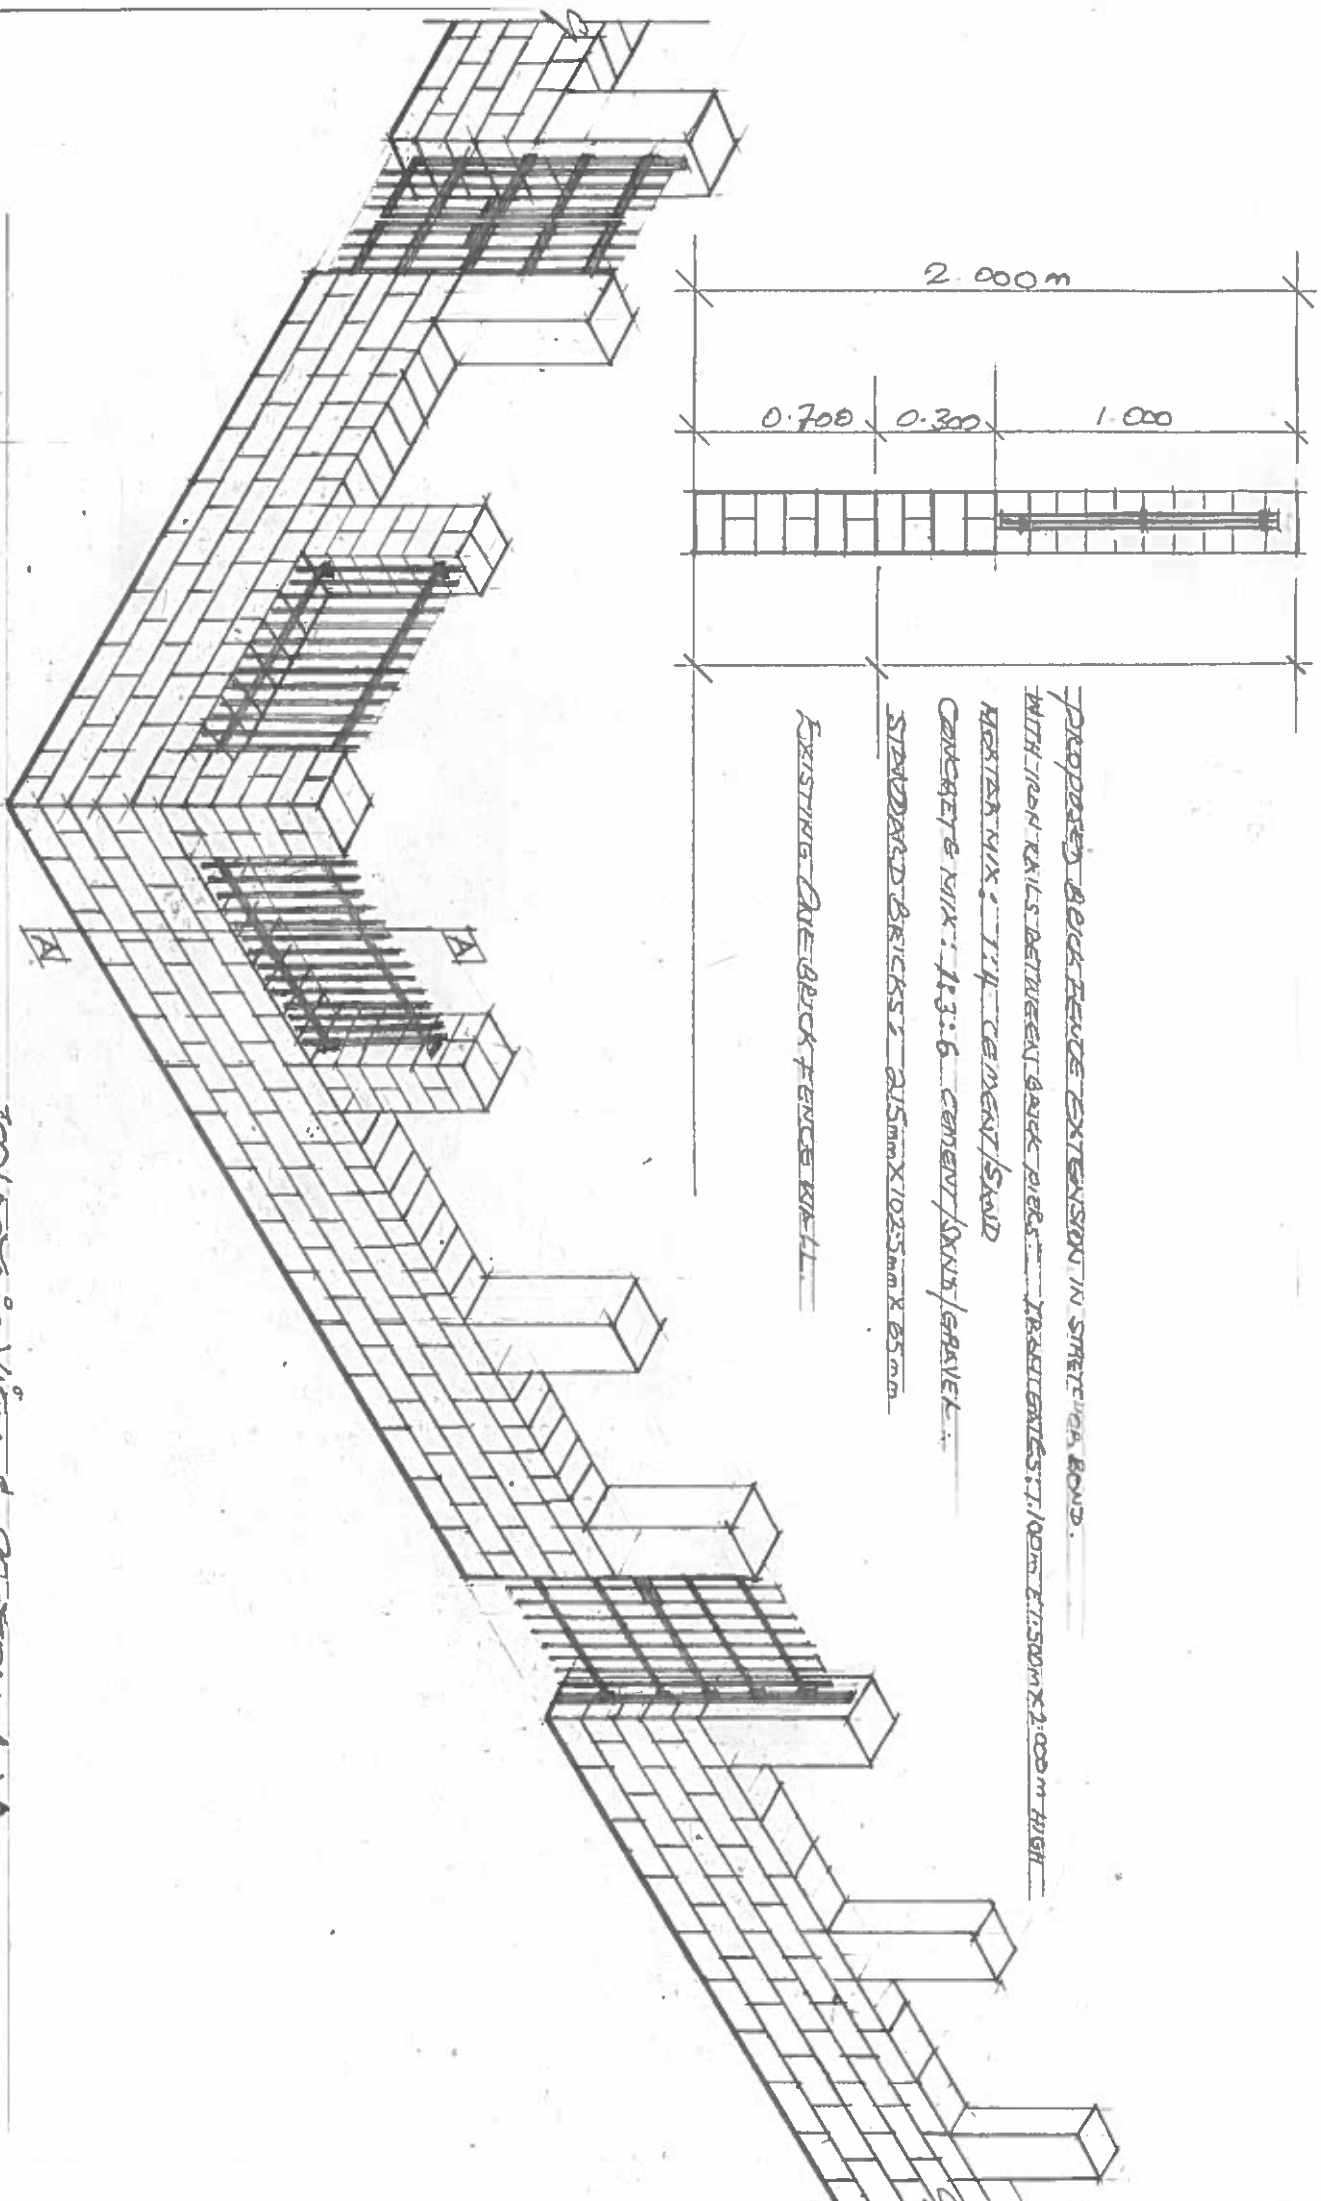

PROPOSED BRICK FENCE EXTENSION IN STREET FRONT BOND.

WITH IRON RAILS BETWEEN BRICK PILES. TRAILING RAILS 1.100m & 1.500m & 2.000m HIGH

MORTAR MIX: 1:1:4 CEMENT/SAND

CONCRETE MIX: 1:3:6 CEMENT/SAND/GRAVEL

STANDARD BRICKS: 215mm X 102.5mm X 65mm

EXISTING ONE-BRICK FENCE WALL.

ISOMETRIC VIEW & SECTION A:A