
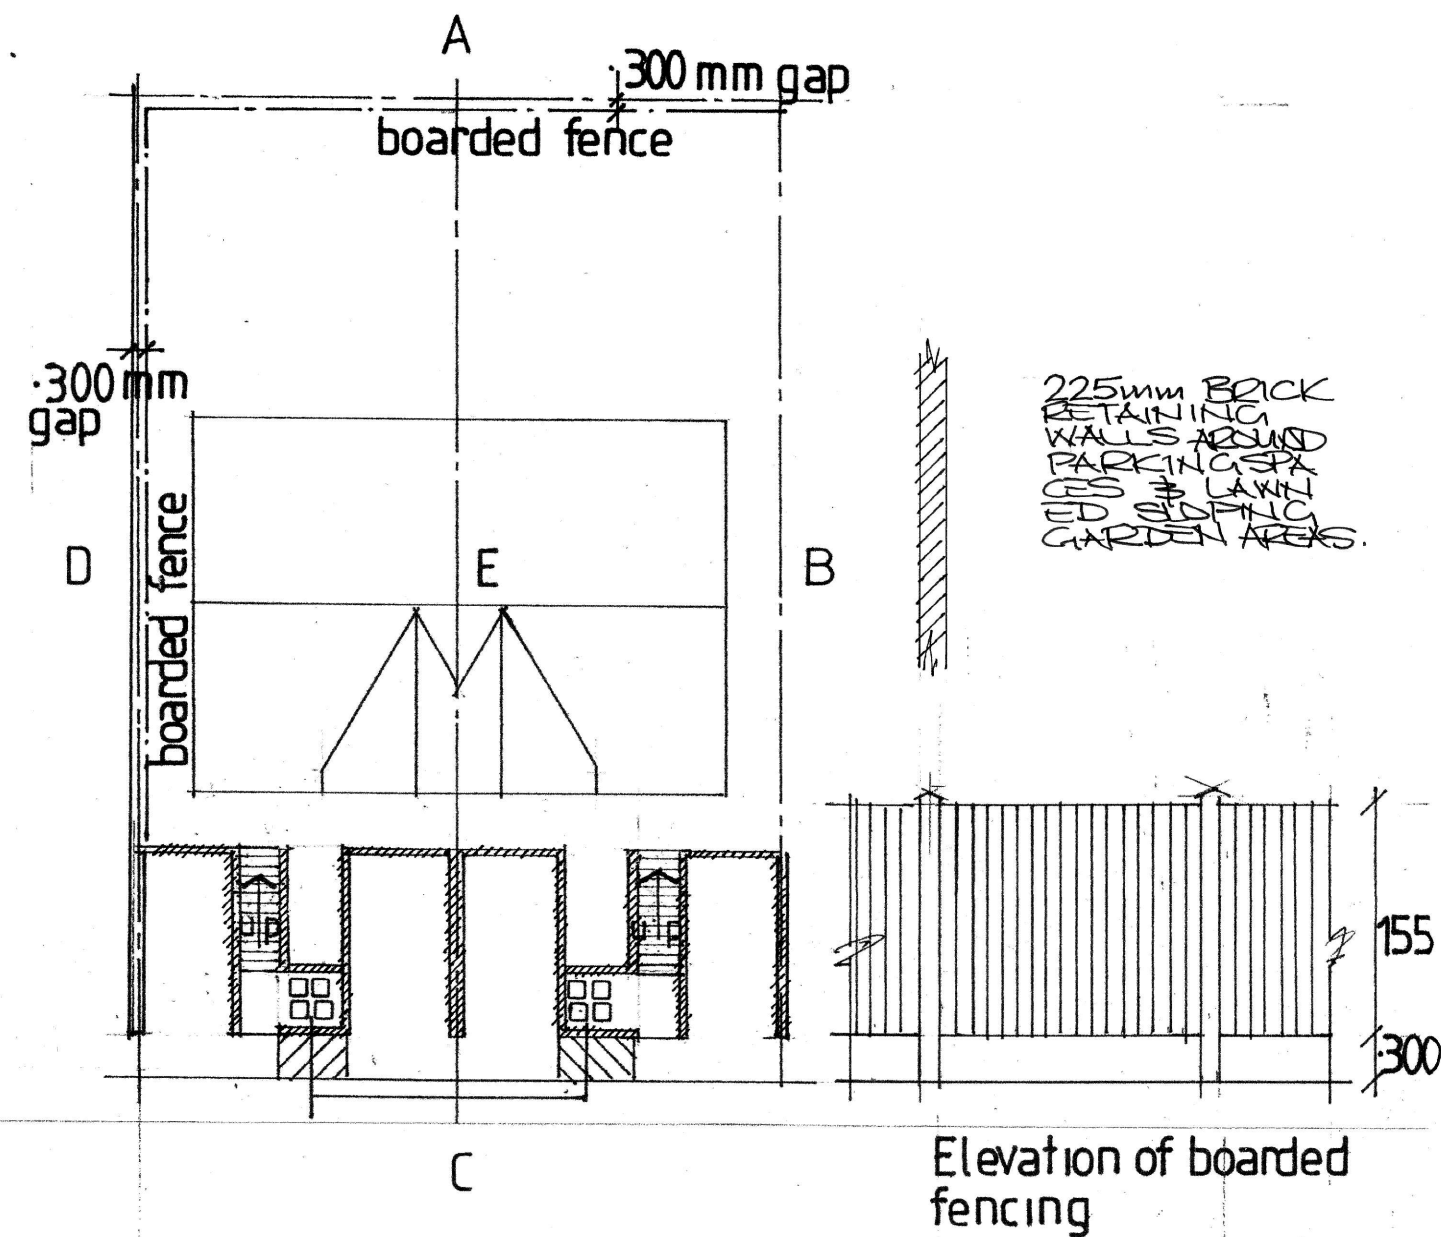


Boundary Treatments

- A. THE EASTERN BOUNDARY CONSISTS OF TREES CREATING A BUFFER BETWEEN THE SITE & ROCHDALE ROAD & HAS A 1.8m H STEEL FALISADE RUNNING ALONG THE BOUNDARY WITH BOARDED FENCE 300mm OFF FALISADE FENCE
B. BOTTOM PANEL & POSTS IN AT PRESENT TO BOUNDARY B TO THE SOUTH OF THE SITE AWAITING VERTICAL BOARDED PANELS AS PER APPROVED PLANNING DECISIONS.
C. BRICK RETAINING WALL TO A HEIGHT OF 1.150 TO WESTERN BOUNDARY C WITH RETURNING AT RICKING STAGES AND STAIR WELLS WITH BOARDED FENCE 300mm IN FROM FACE OF RETAINING WALL
D. 2.5mm CONC RETAINING ALONG THE NORTH BOUNDARY SLOPING DOWN TO 1.150m AT ITS JUNCTION ON WALKER RD BOUNDARY C WITH A 1.8 STEEL FALISADE FENCE.
E. 1.8m VERTICAL BOARDED FENCING POST/PANELS

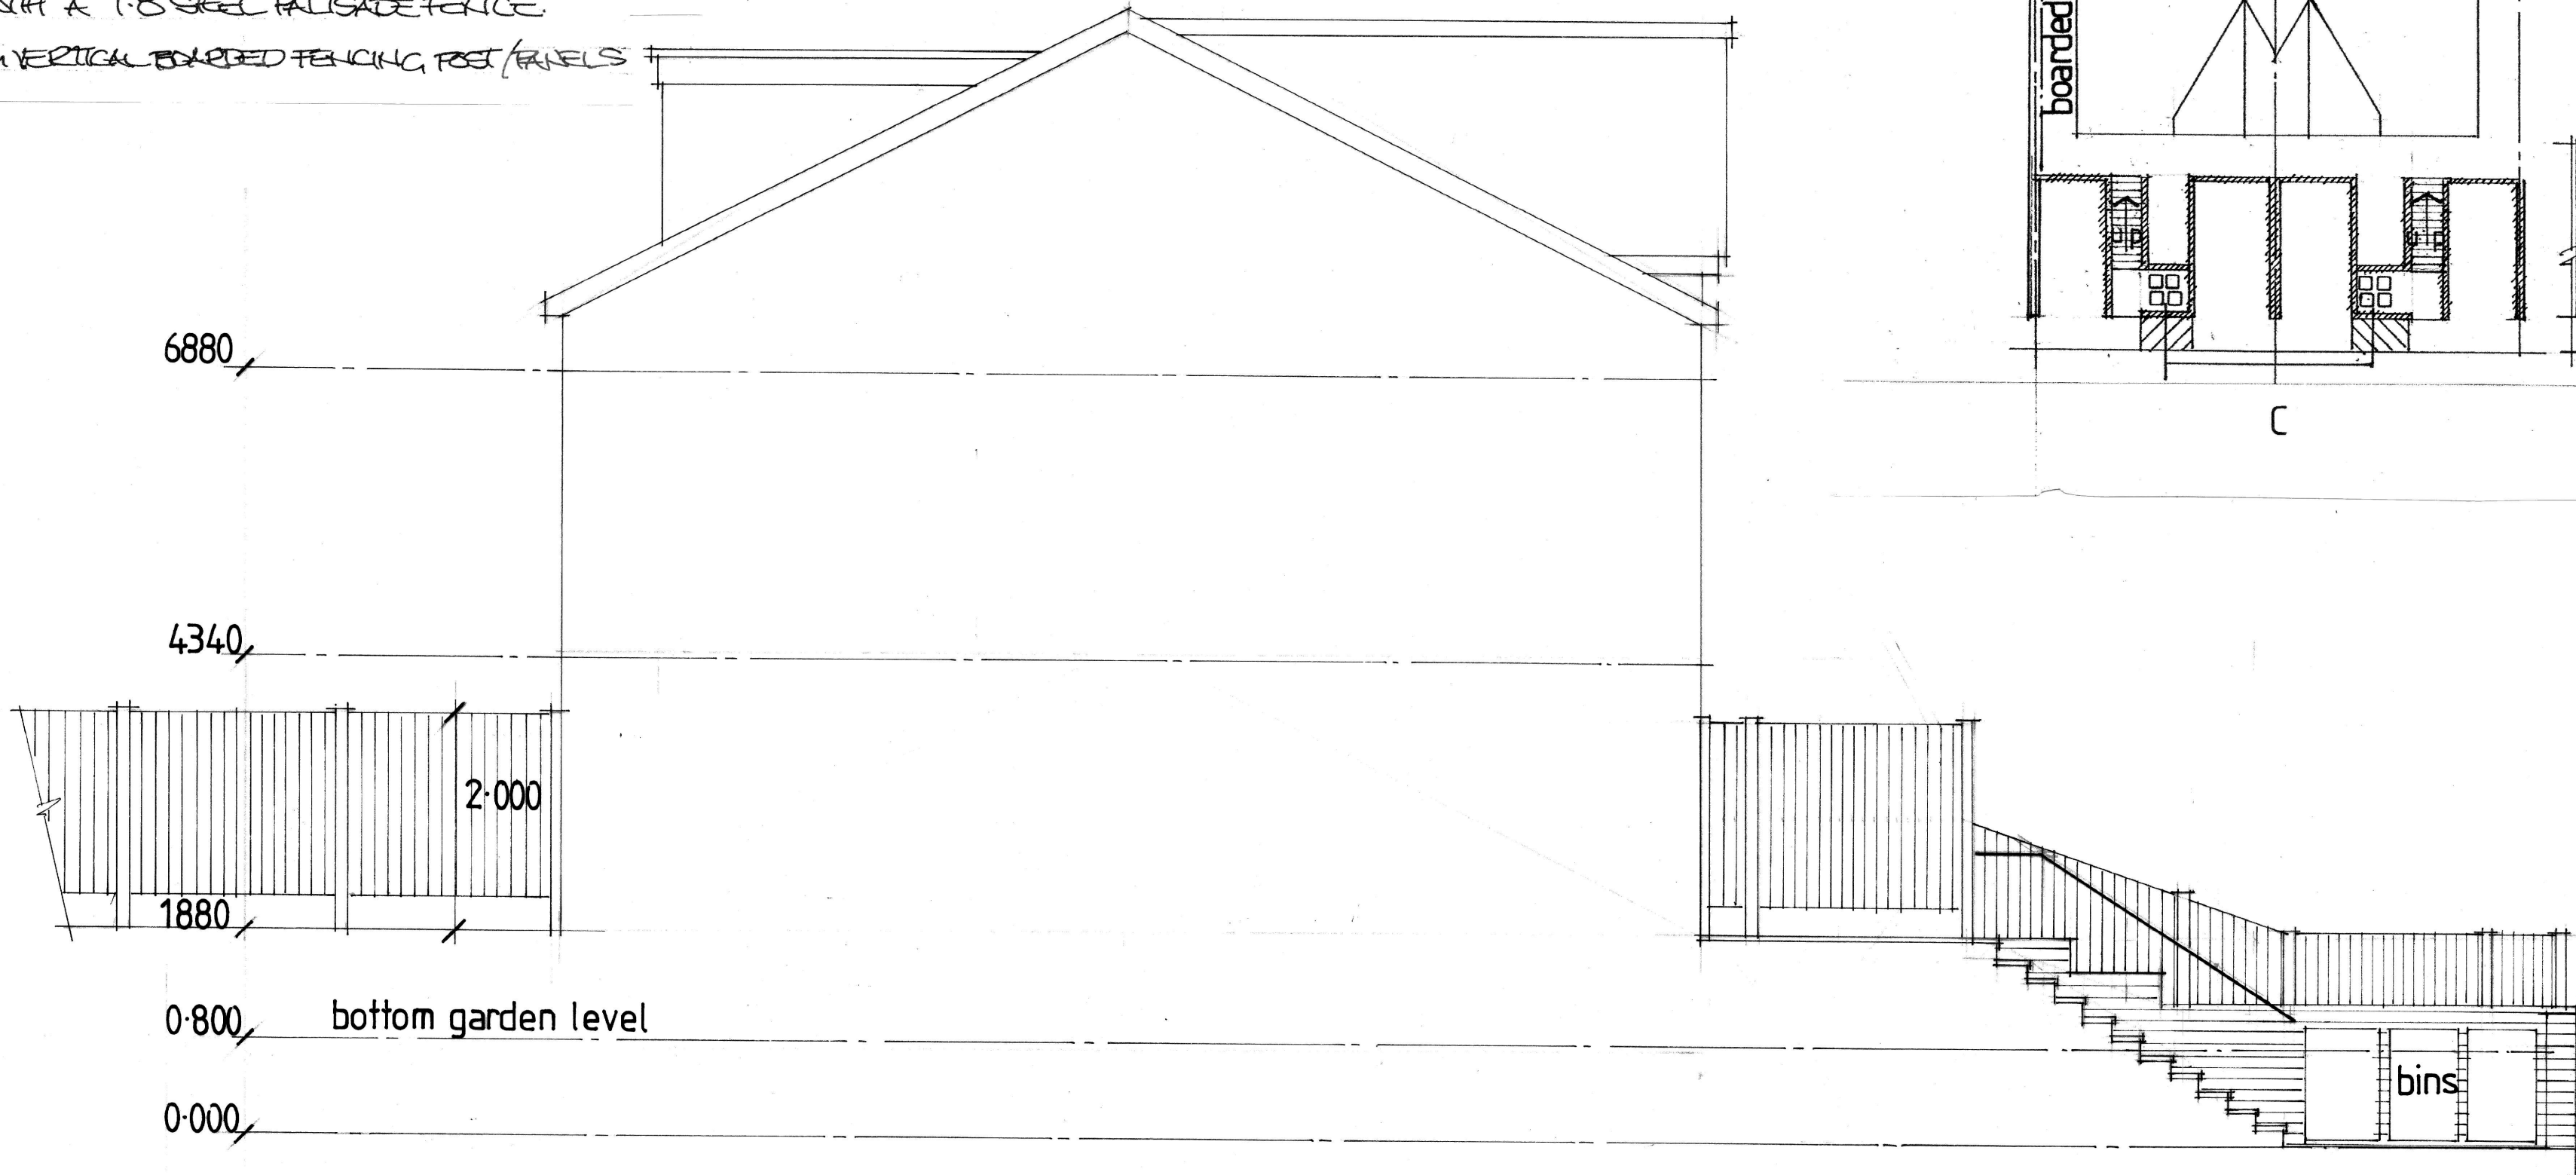

DIVISIONAL BOUNDARY
WALL TIMBER BOARDED
FENCING

225mm BRICK RETAINING
WALL TO FRONT ELEV AND
AROUND PARKING SPACES
AND LAVED AREAS
1.400 m HIGH

No:	Revision:	Date:	Initial:
-----	-----------	-------	----------

ALPHA DESIGN

11 GILDA CRESCENT ROAD ECCLES M30 9AG
TELEPHONE :0161 707 5533

Project: 1-3 Walker Road Blackley Mcr M9 6RE

Title: Section thro Site

Scale: 1:50	Date: Aug 21	Initial: CTK
-------------	--------------	--------------

Drg. No: