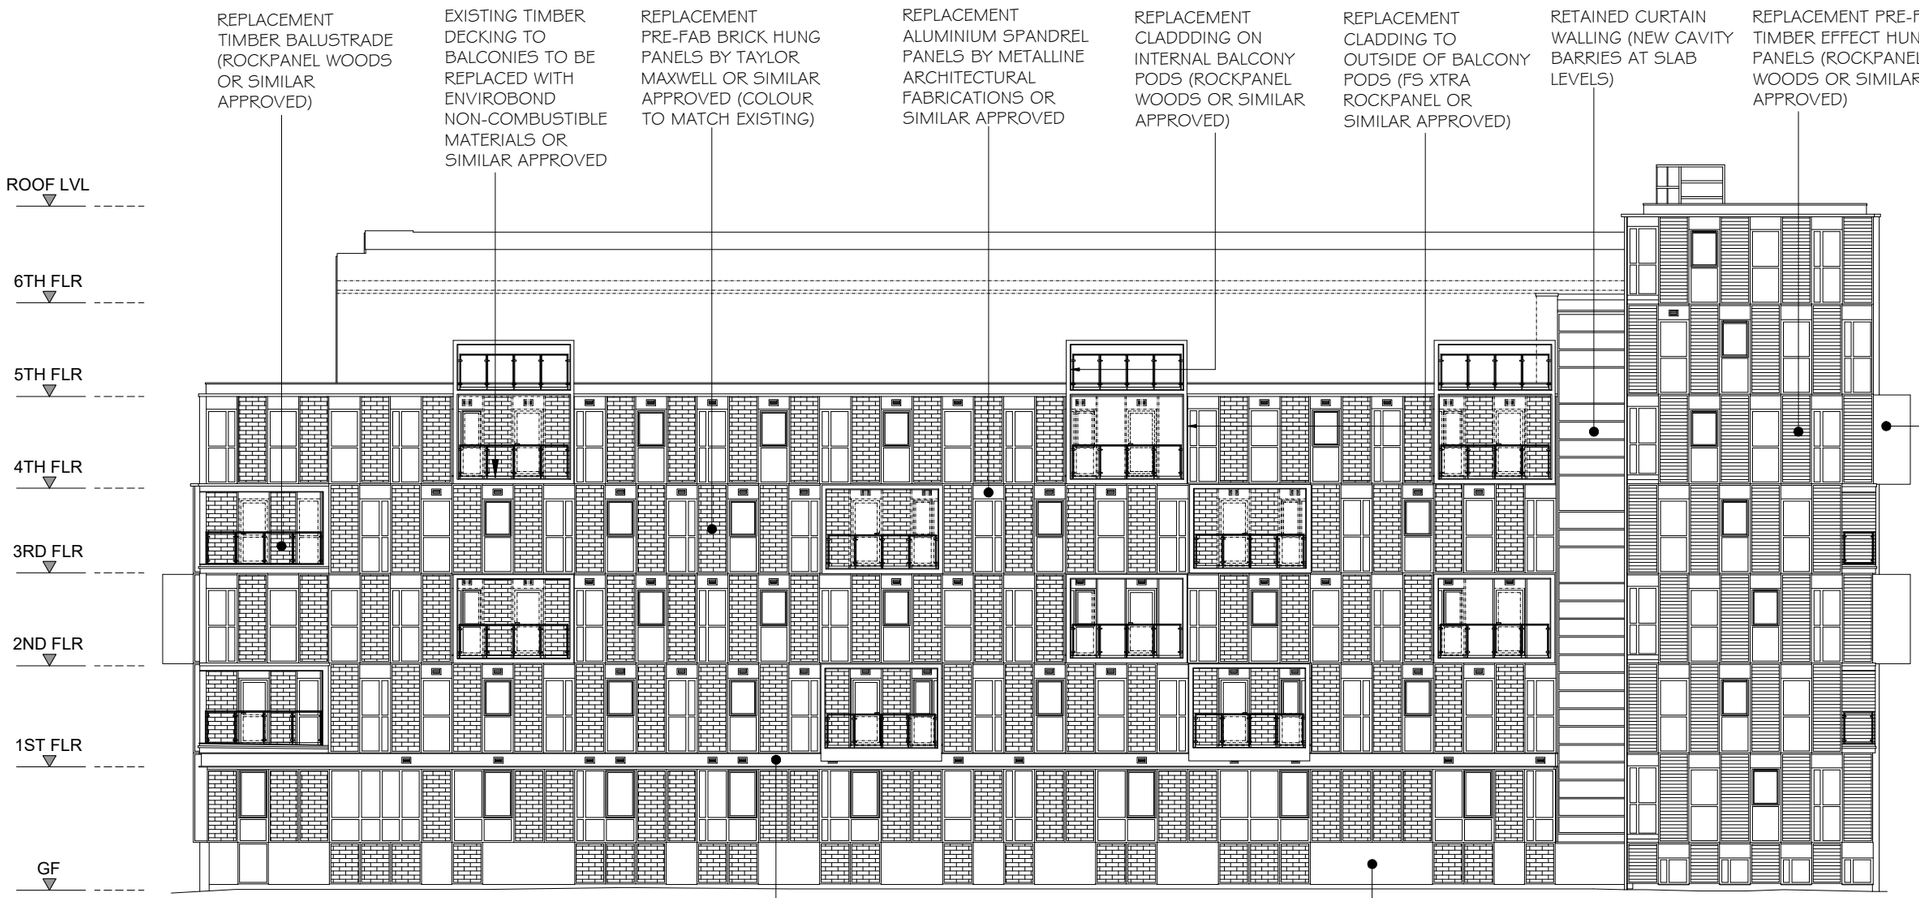

ELEVATION 1

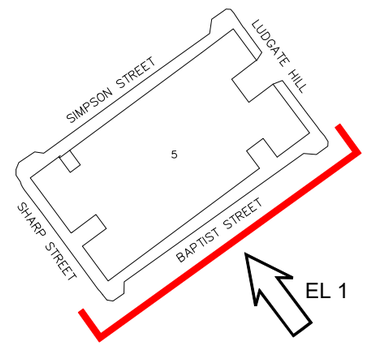

KEY PLAN

0 1.5 3.0 4.5 6.0 7.5 M

SCALE 1:150

FRC FACADE REMEDIAL CONSULTANTS

WEATHER BARRIER–AIR SEAL–THERMAL BARRIER–AESTHETICS–BUILDABILITY–STRUCTURAL

PROJECT TITLE:	SKYLINE CHAMBERS LUDGATE HILL MANCHESTER M4 4TG
DRAWING TITLE:	PROPOSED ELEVATIONS
REVISIONS: / BY:	P1 - ISSUED FOR PLANNING - 20 OCT 2021 / JK
DRAWING DATE:	SEP 2021
DRAWN BY:	J KRAUZE
	Autocad generated drawing AutoCAD - 2020
SCALE @ A3:	1:200
	Please do not scale drawing. If in doubt ask
DRAWING STATUS:	PLANNING
DRAWING NUMBER: / REVISION:	FRC2885-PL12 / P1

Drawing File: FRC2885 - FRC- SKY CHAMBERS MANCHESTER - PLANNING.dwg