brackett 390180921 - 1250

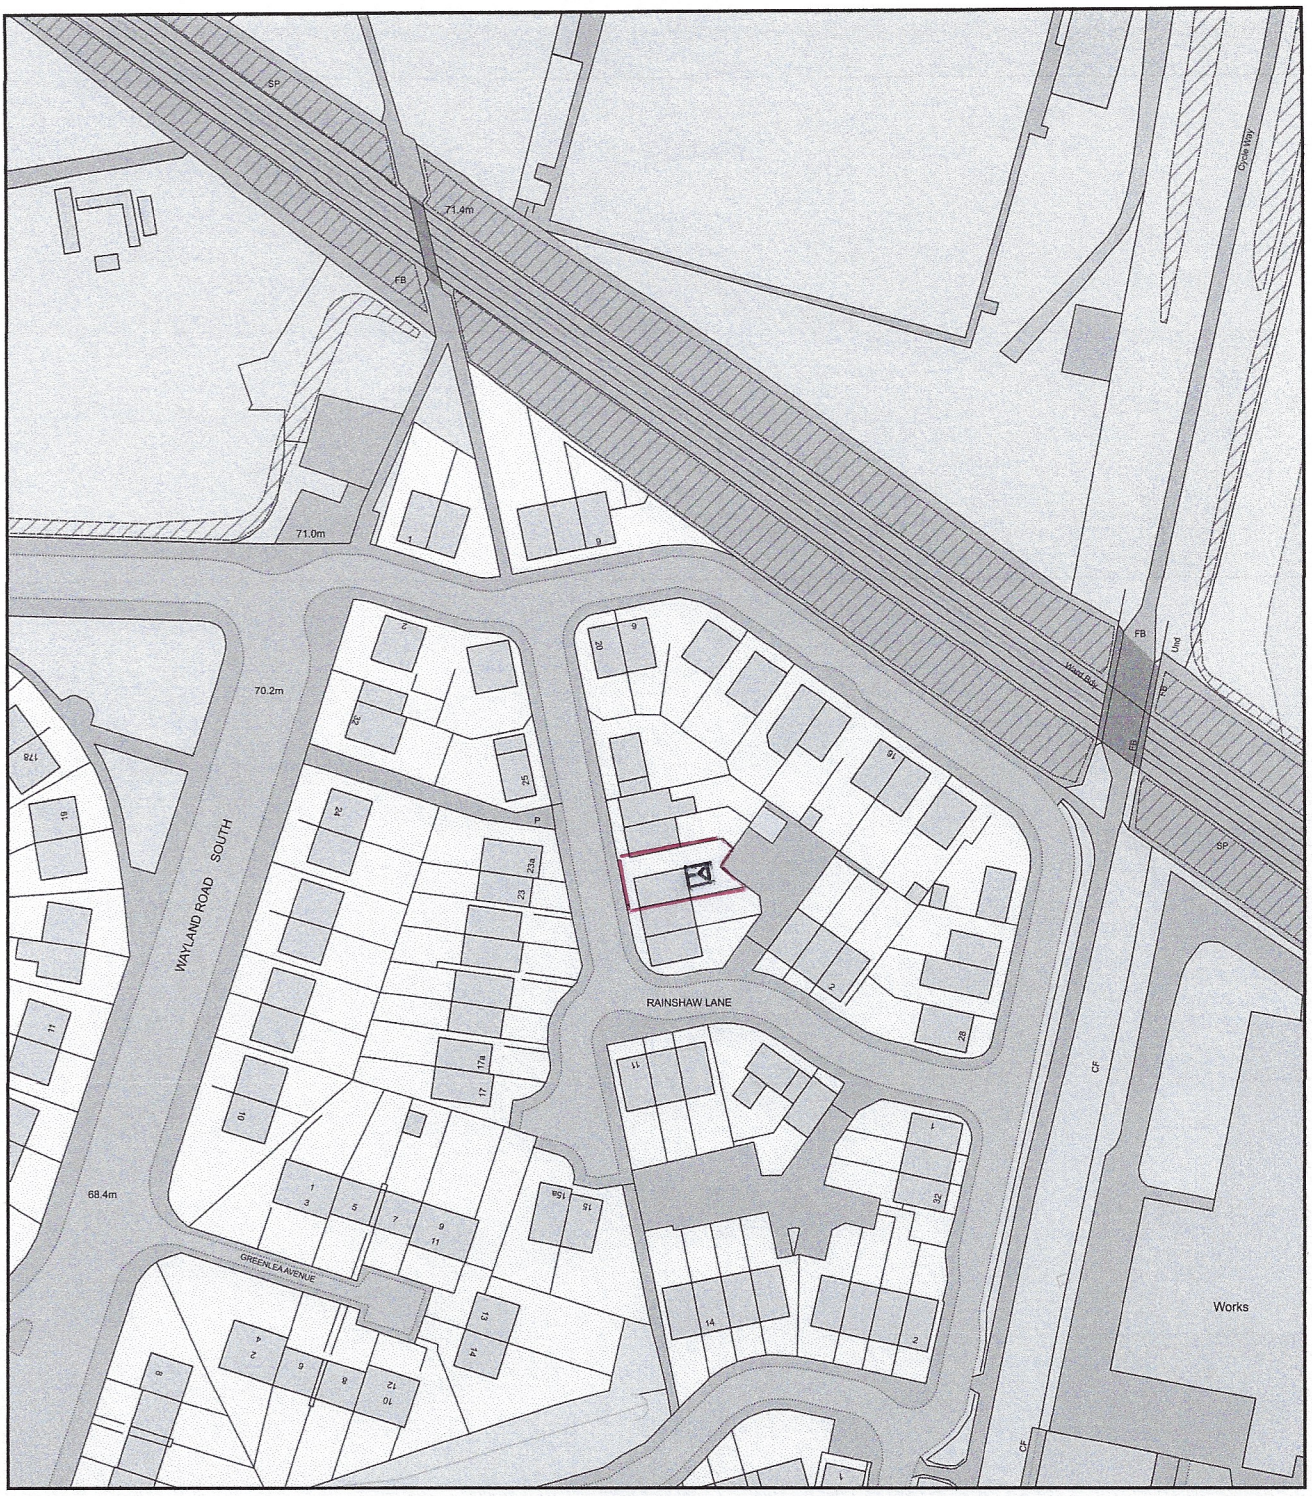

0 50
Metres

N

ReQuestaPlan

Plan Produced for: clearview home improvements

Date Produced: 22 Sep 2021

Plan Reference Number: TQRQM21265094937374

Scale: 1:1250 @ A4

© Crown copyright and database rights 2021 OS 100042766

brackett 390180921 - 500

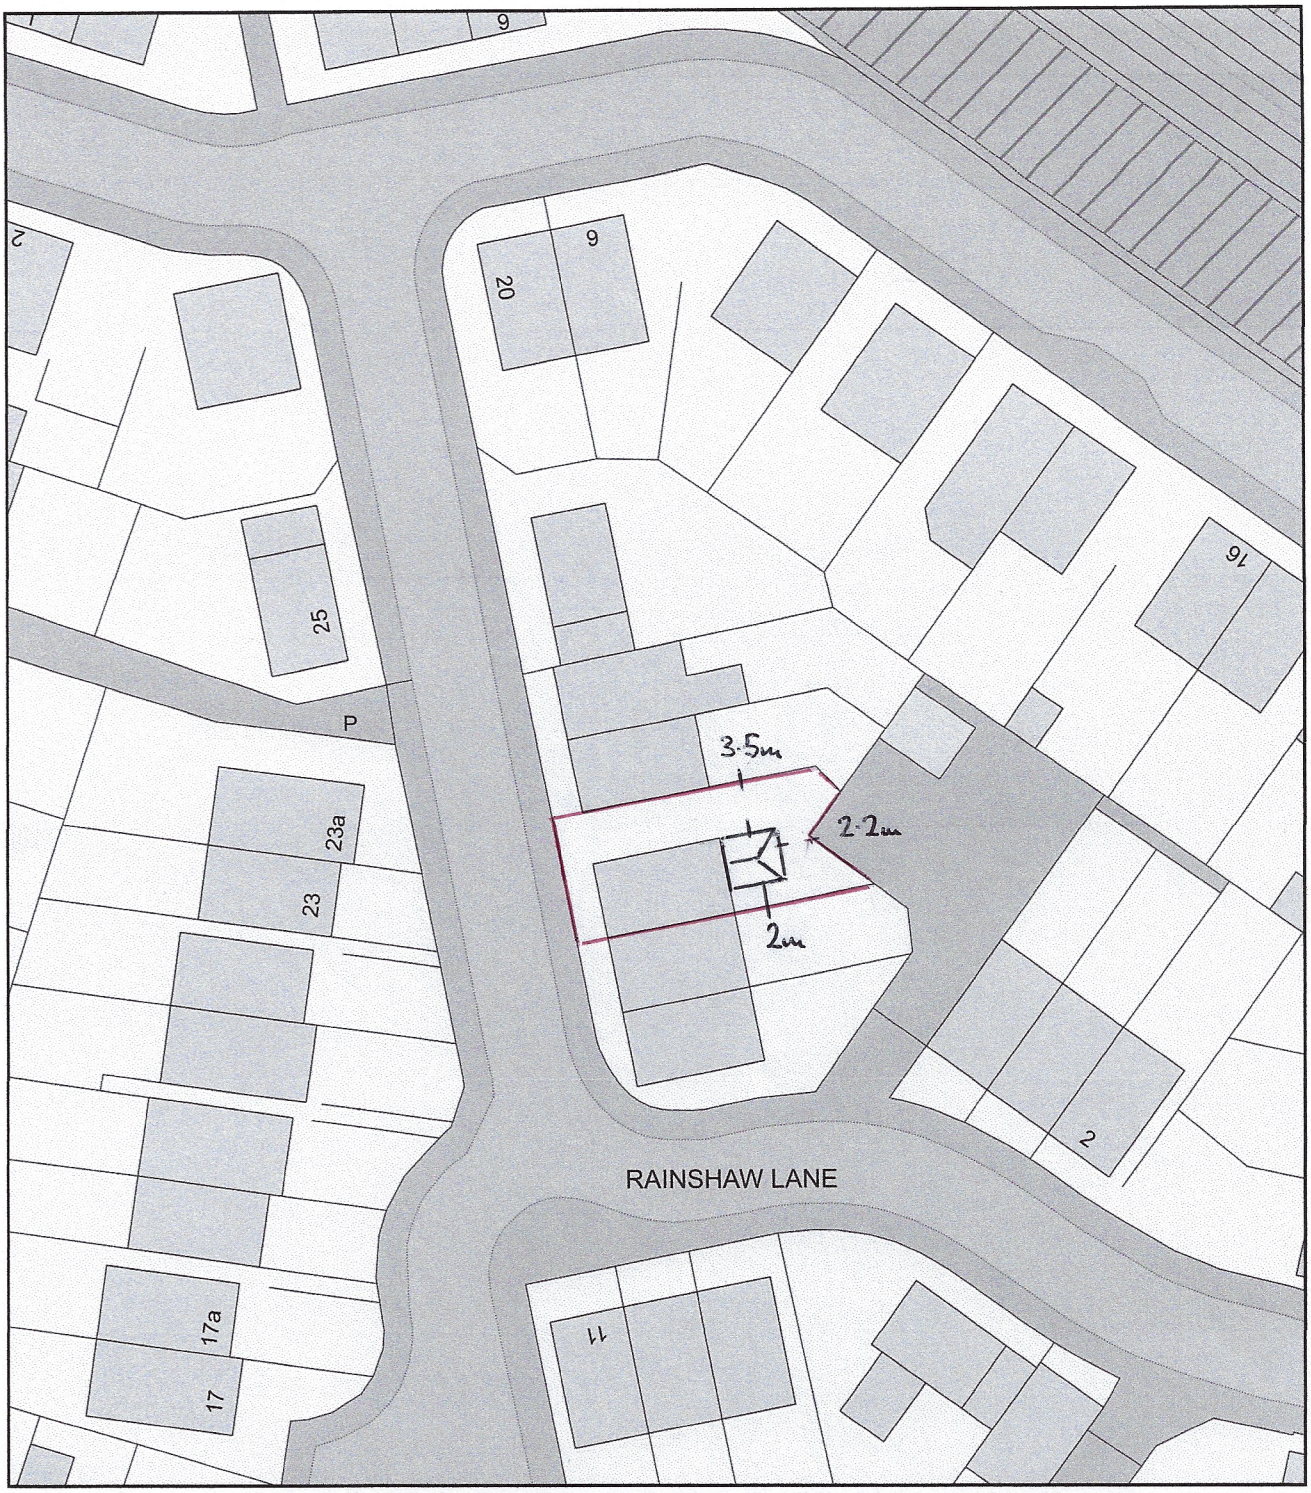

0 20
Metres

N

ReQuestaPlan

Plan Produced for: clearview home improvements

Date Produced: 22 Sep 2021

Plan Reference Number: TQRQM21265095046139

Scale: 1:500 @ A4

© Crown copyright and database rights 2021 OS 100042766