


proposed side elevation

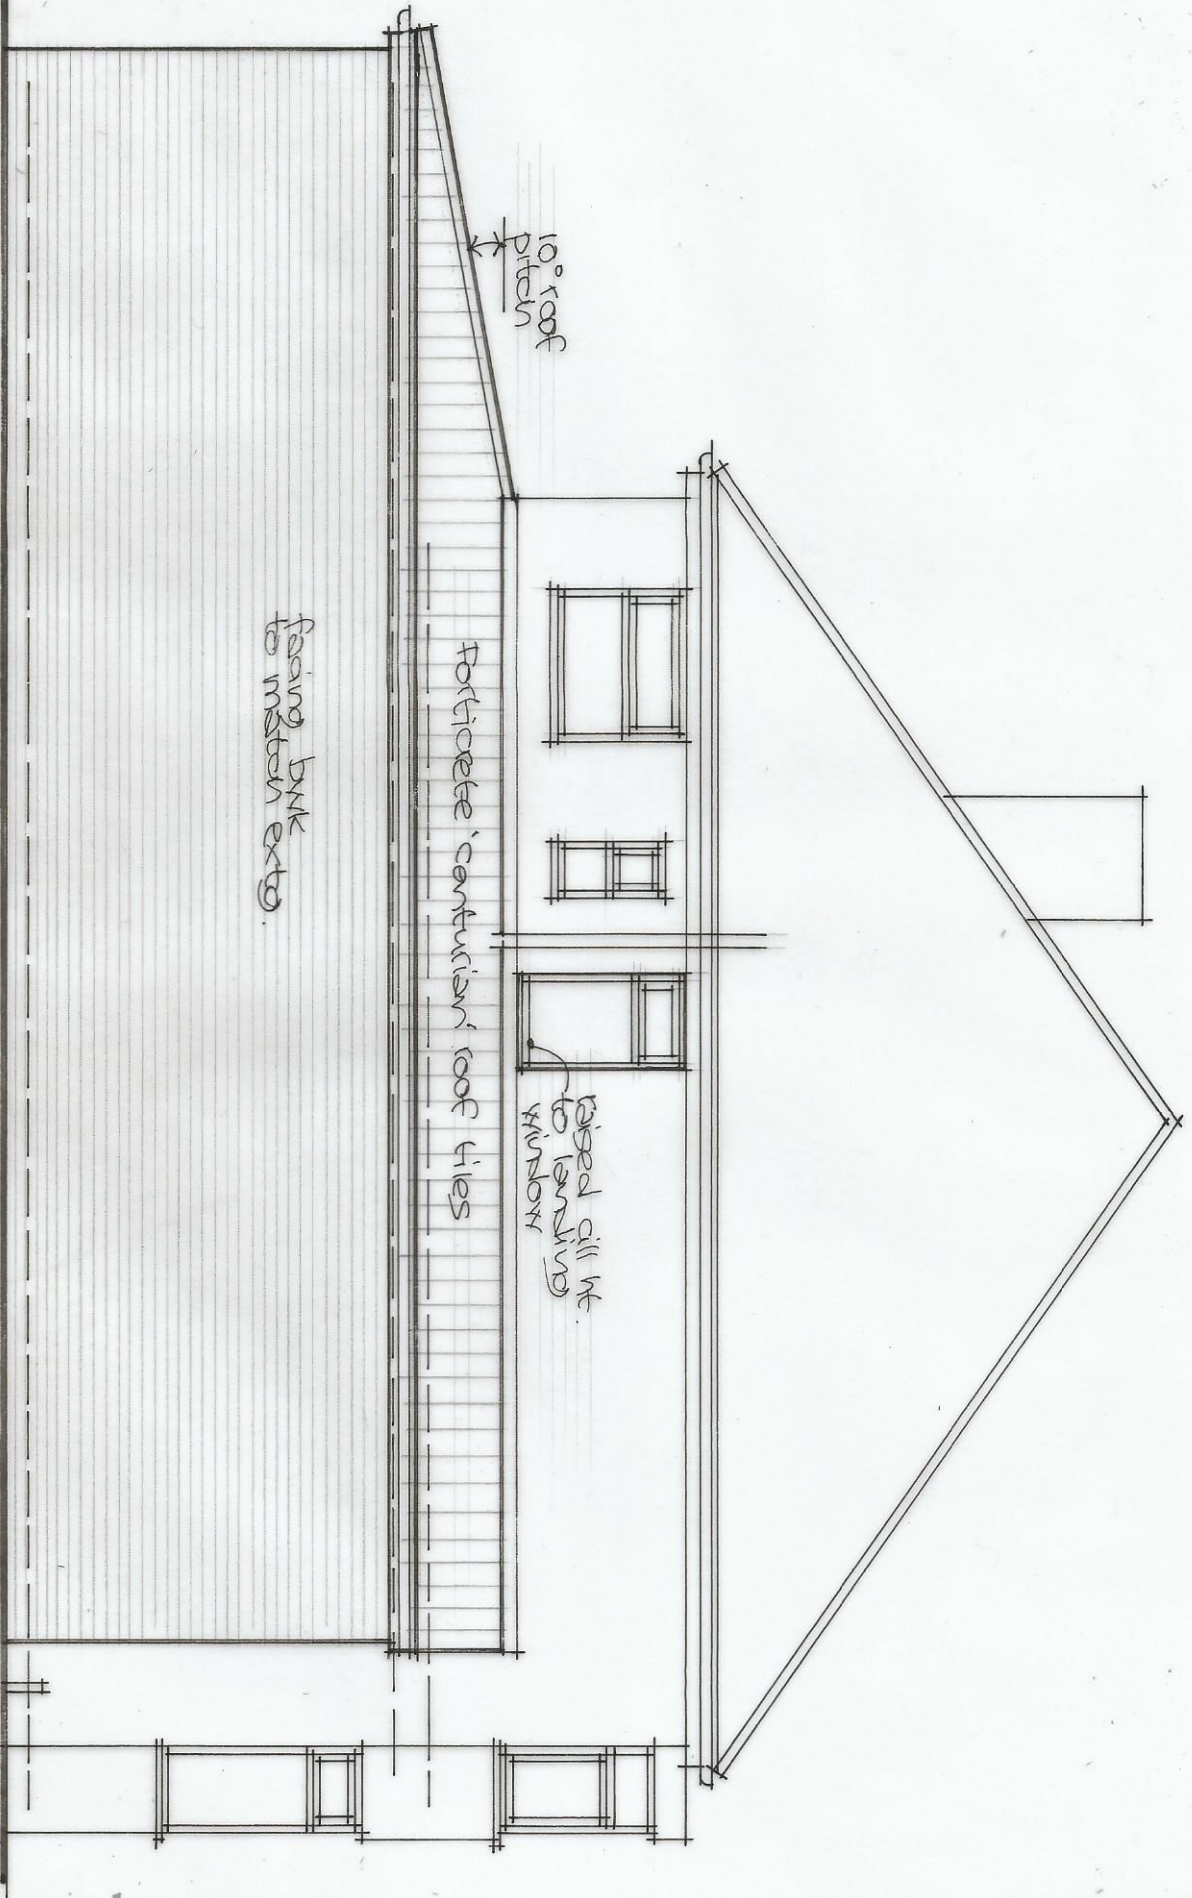

1:50