SITE LOCATION PLAN

Site 6. Hardman Square North East Corner
MANCHESTER
M3 3EB

Scale 1:1250@A2

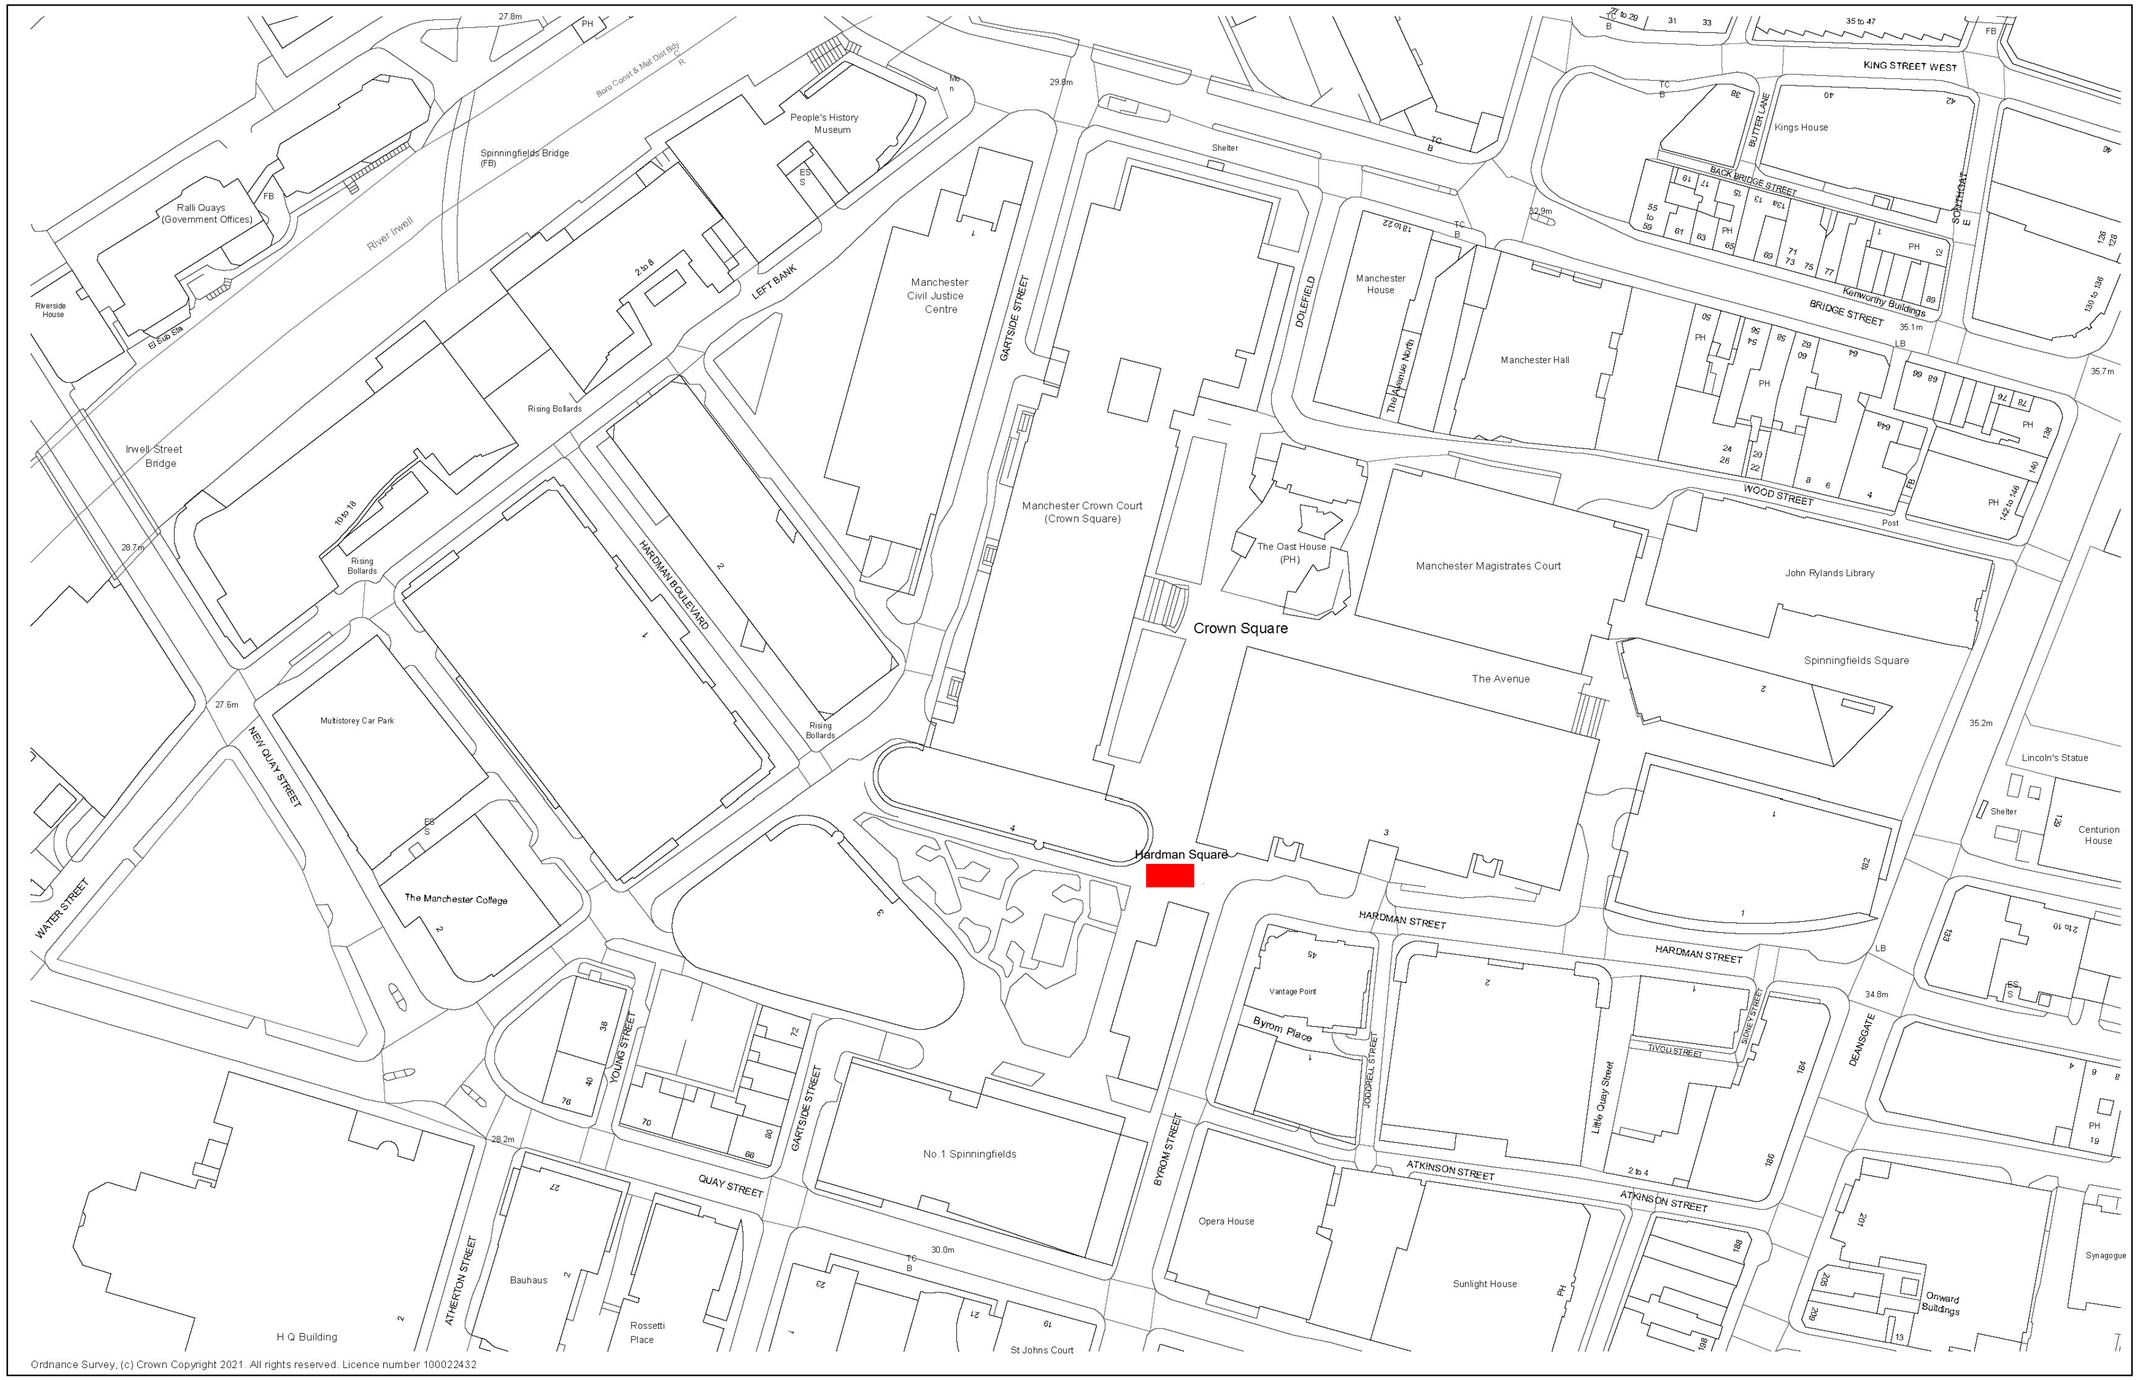

metropolis pd as green