


Project.
35 Kingsfield Drive,
Didsbury, M20 6JA

Scale.
1:100 @ A3


Title.
Existing
elevations

Drwg No.


002

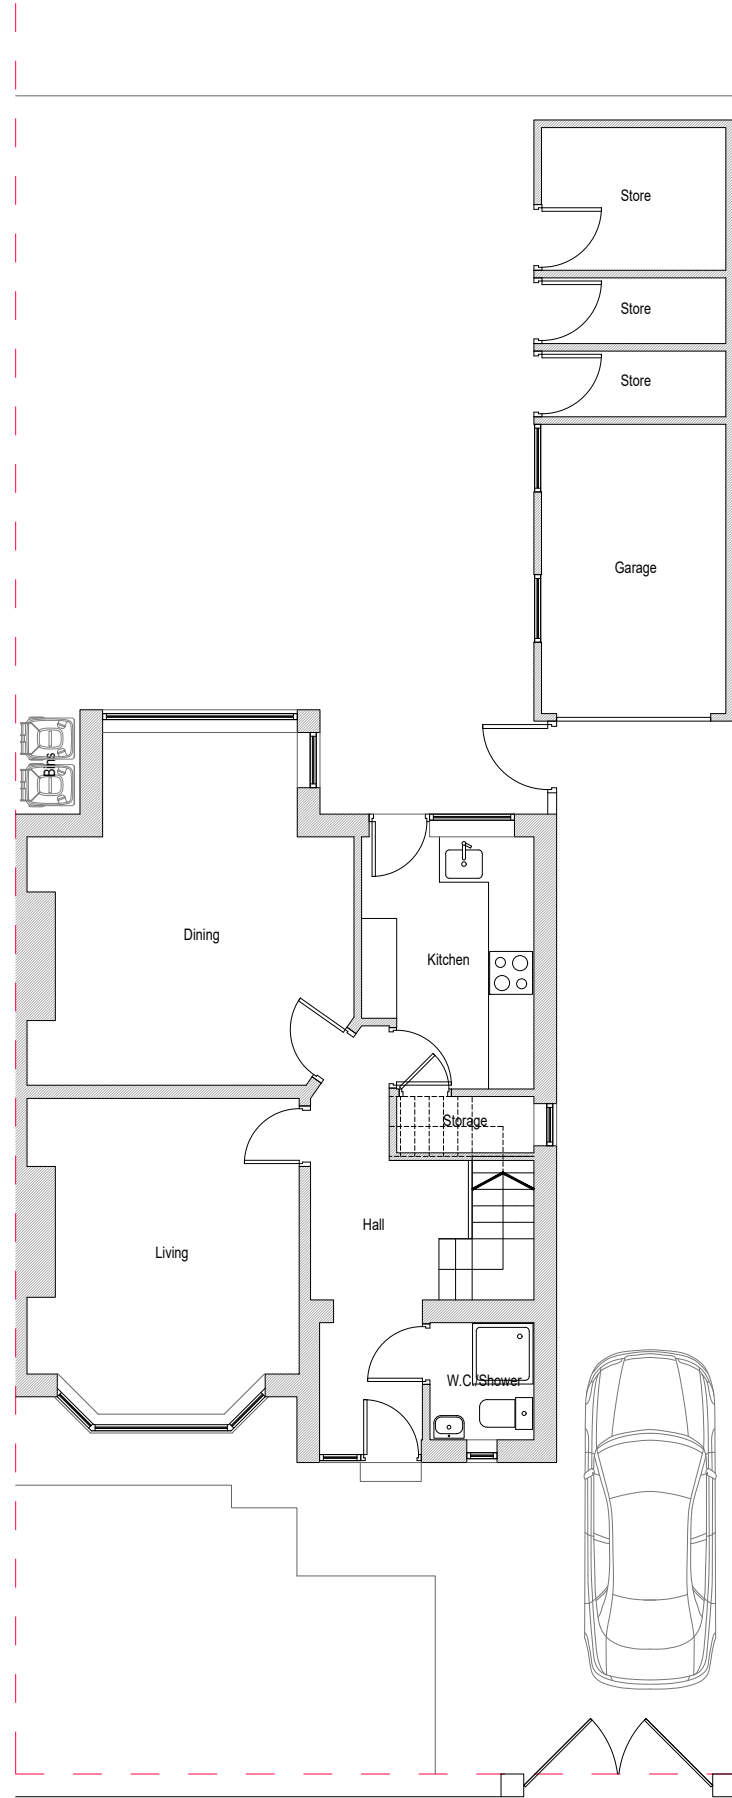

• Existing Ground Floor

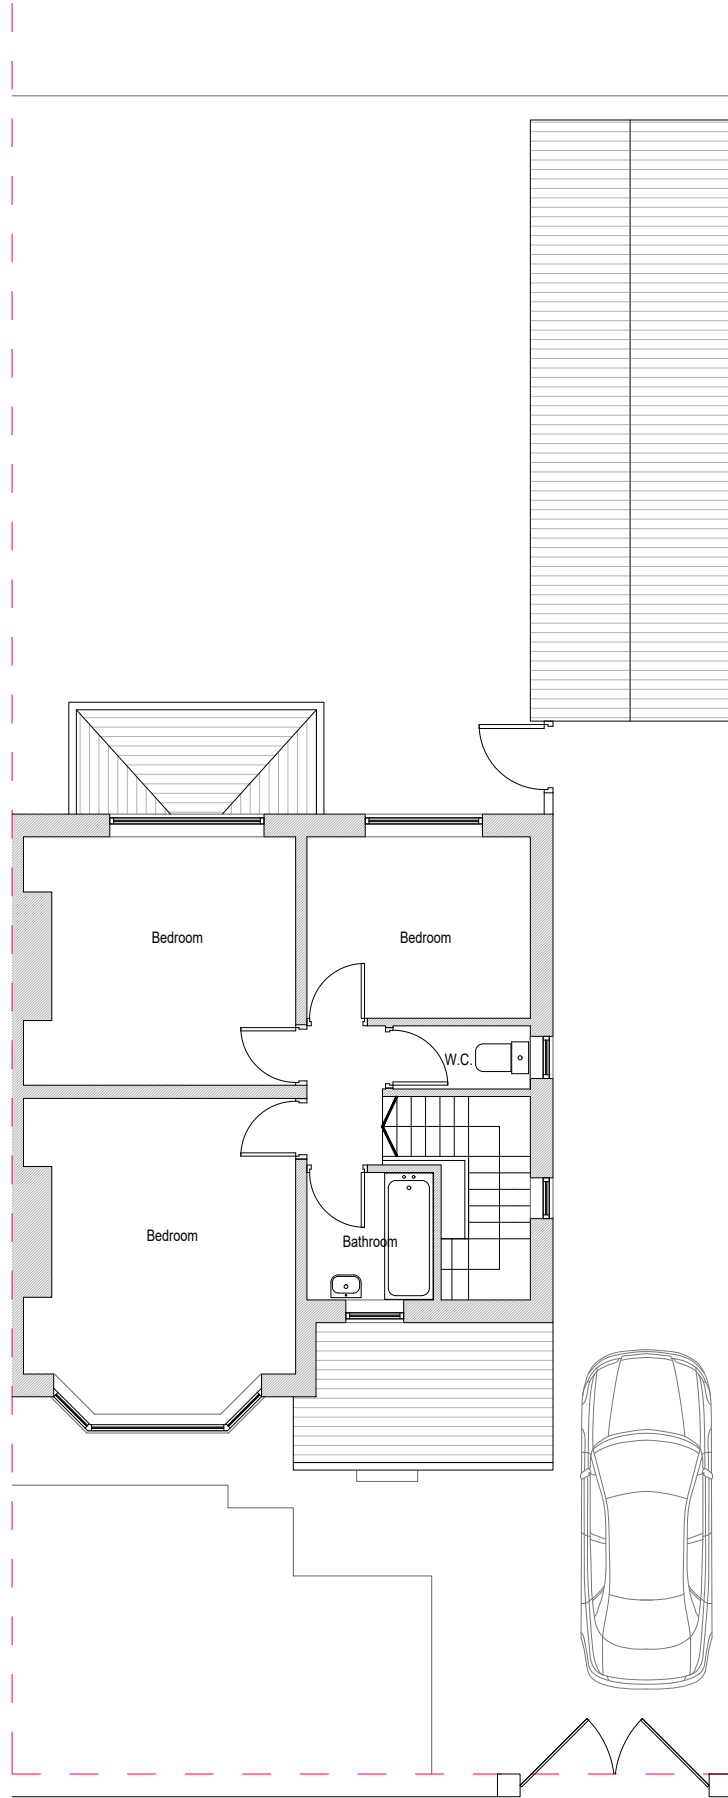

• Existing First Floor

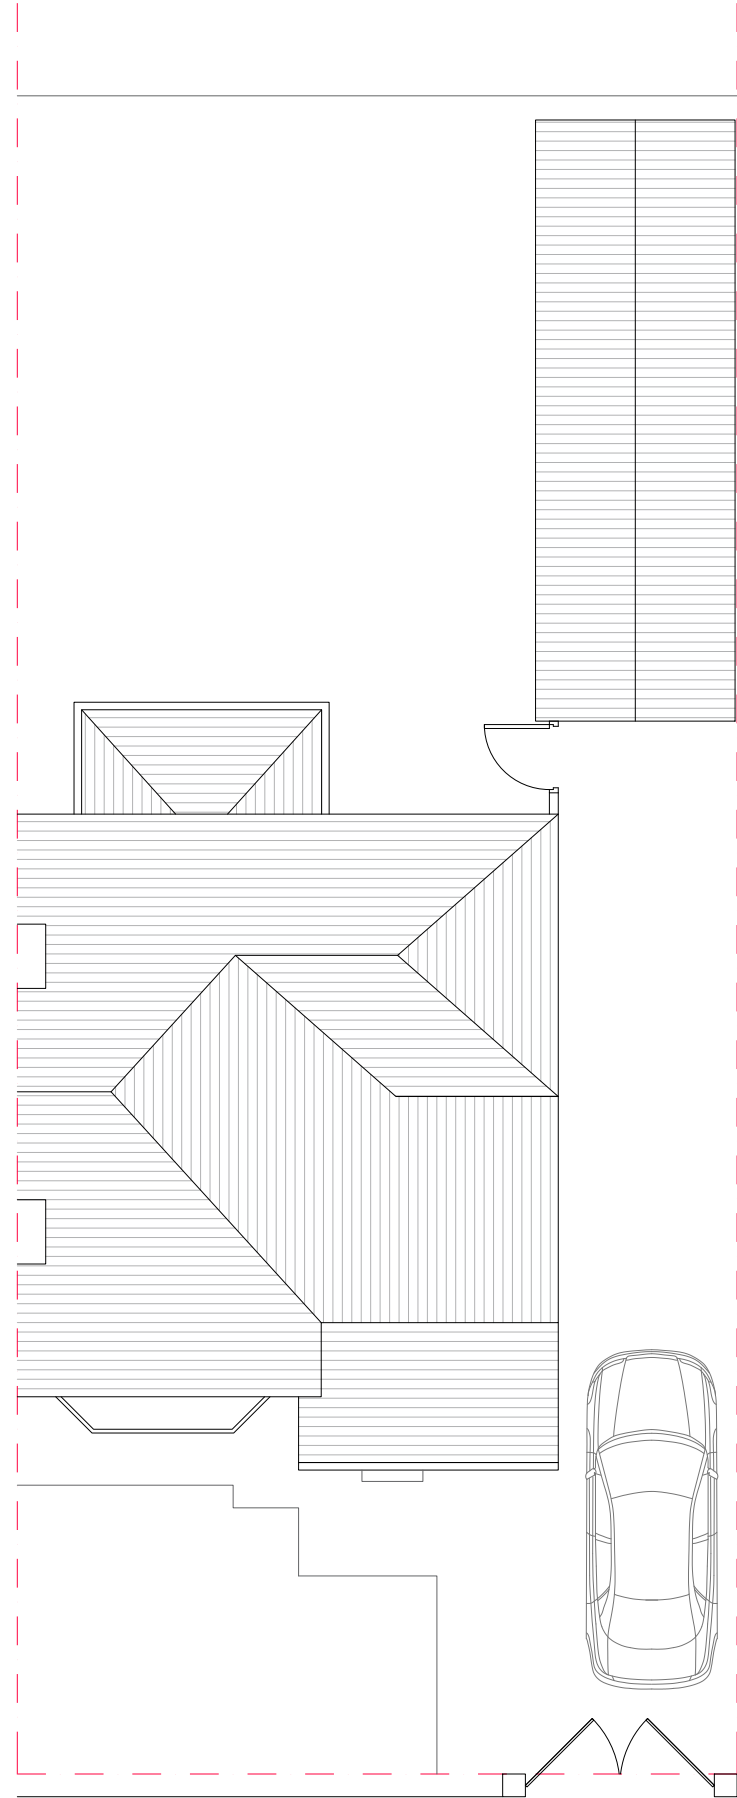

• Existing Roof

