




Ground Floor

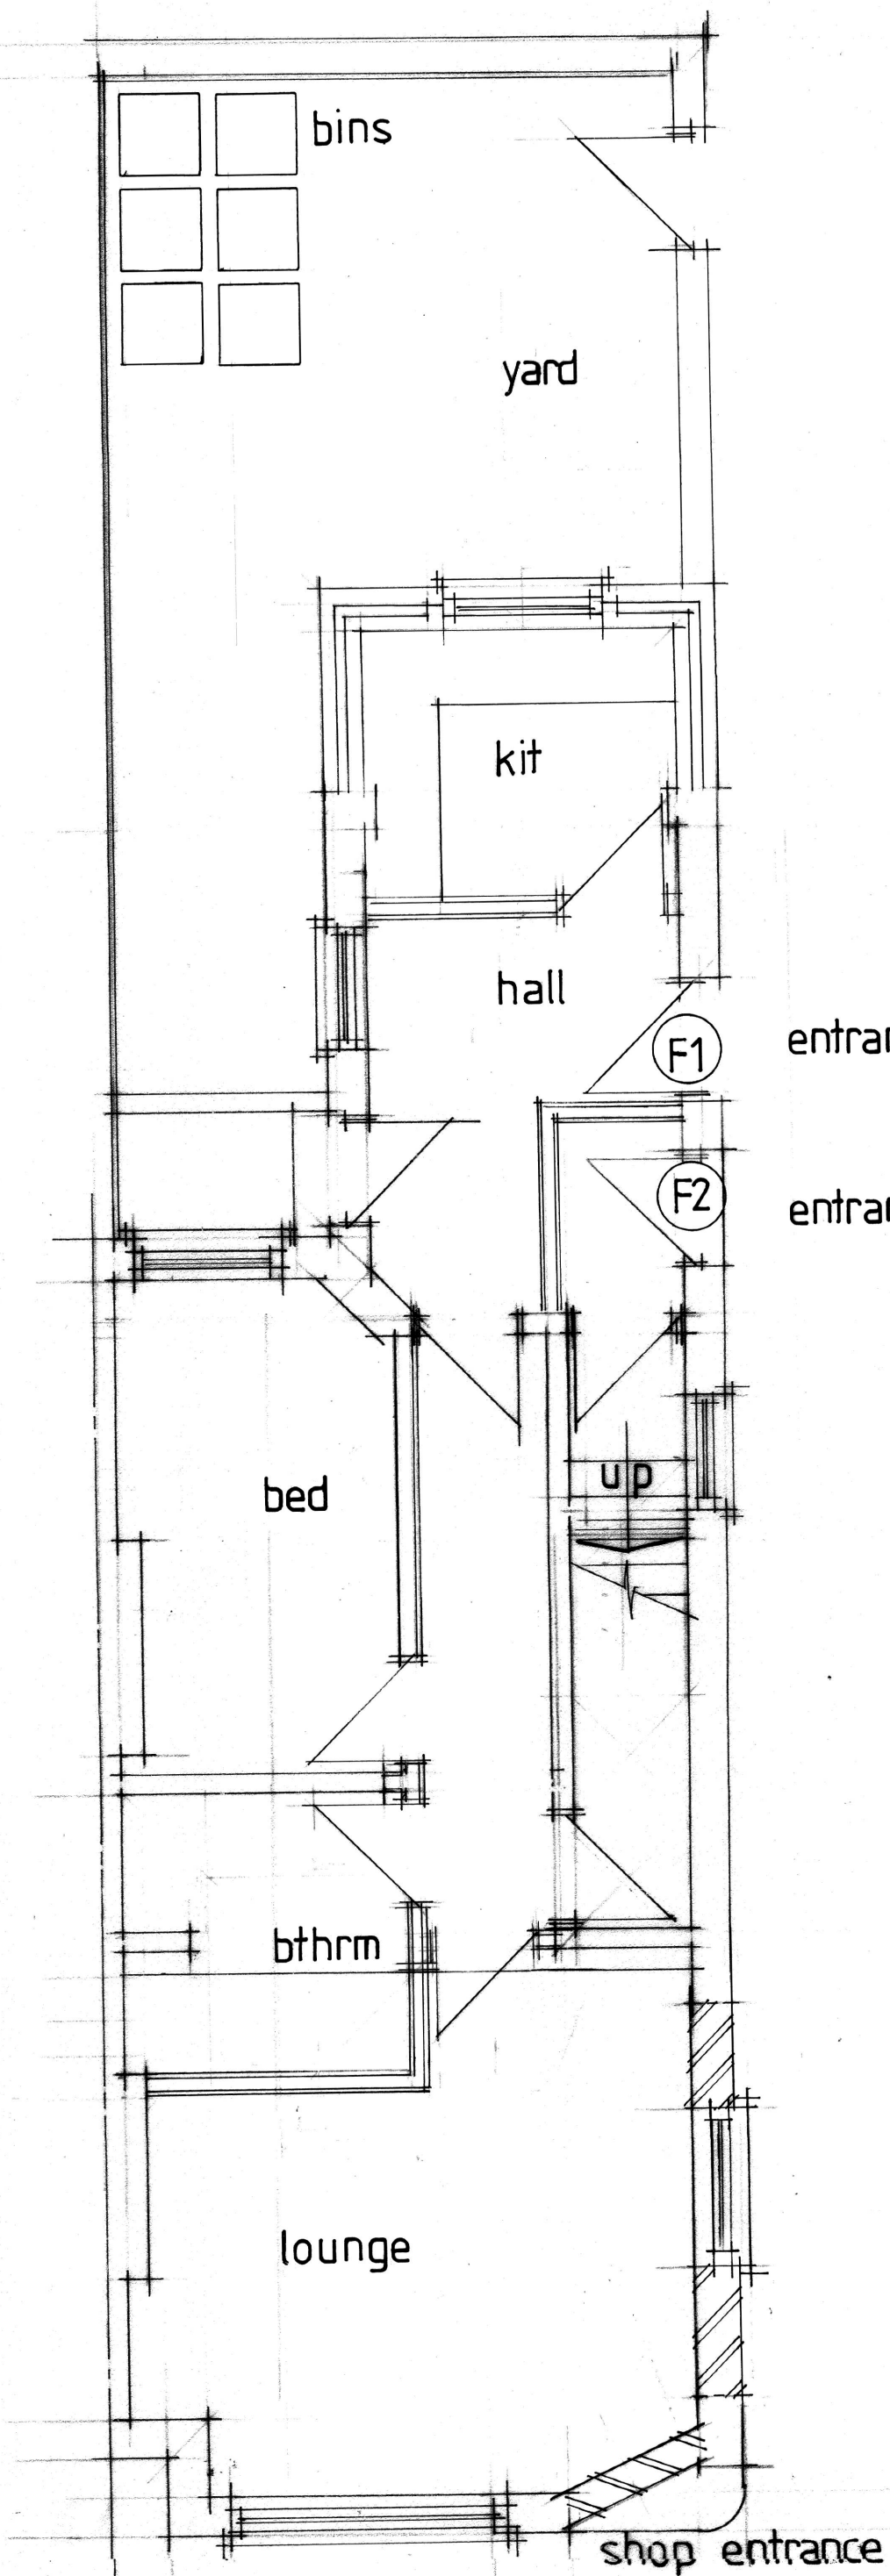

First Floor

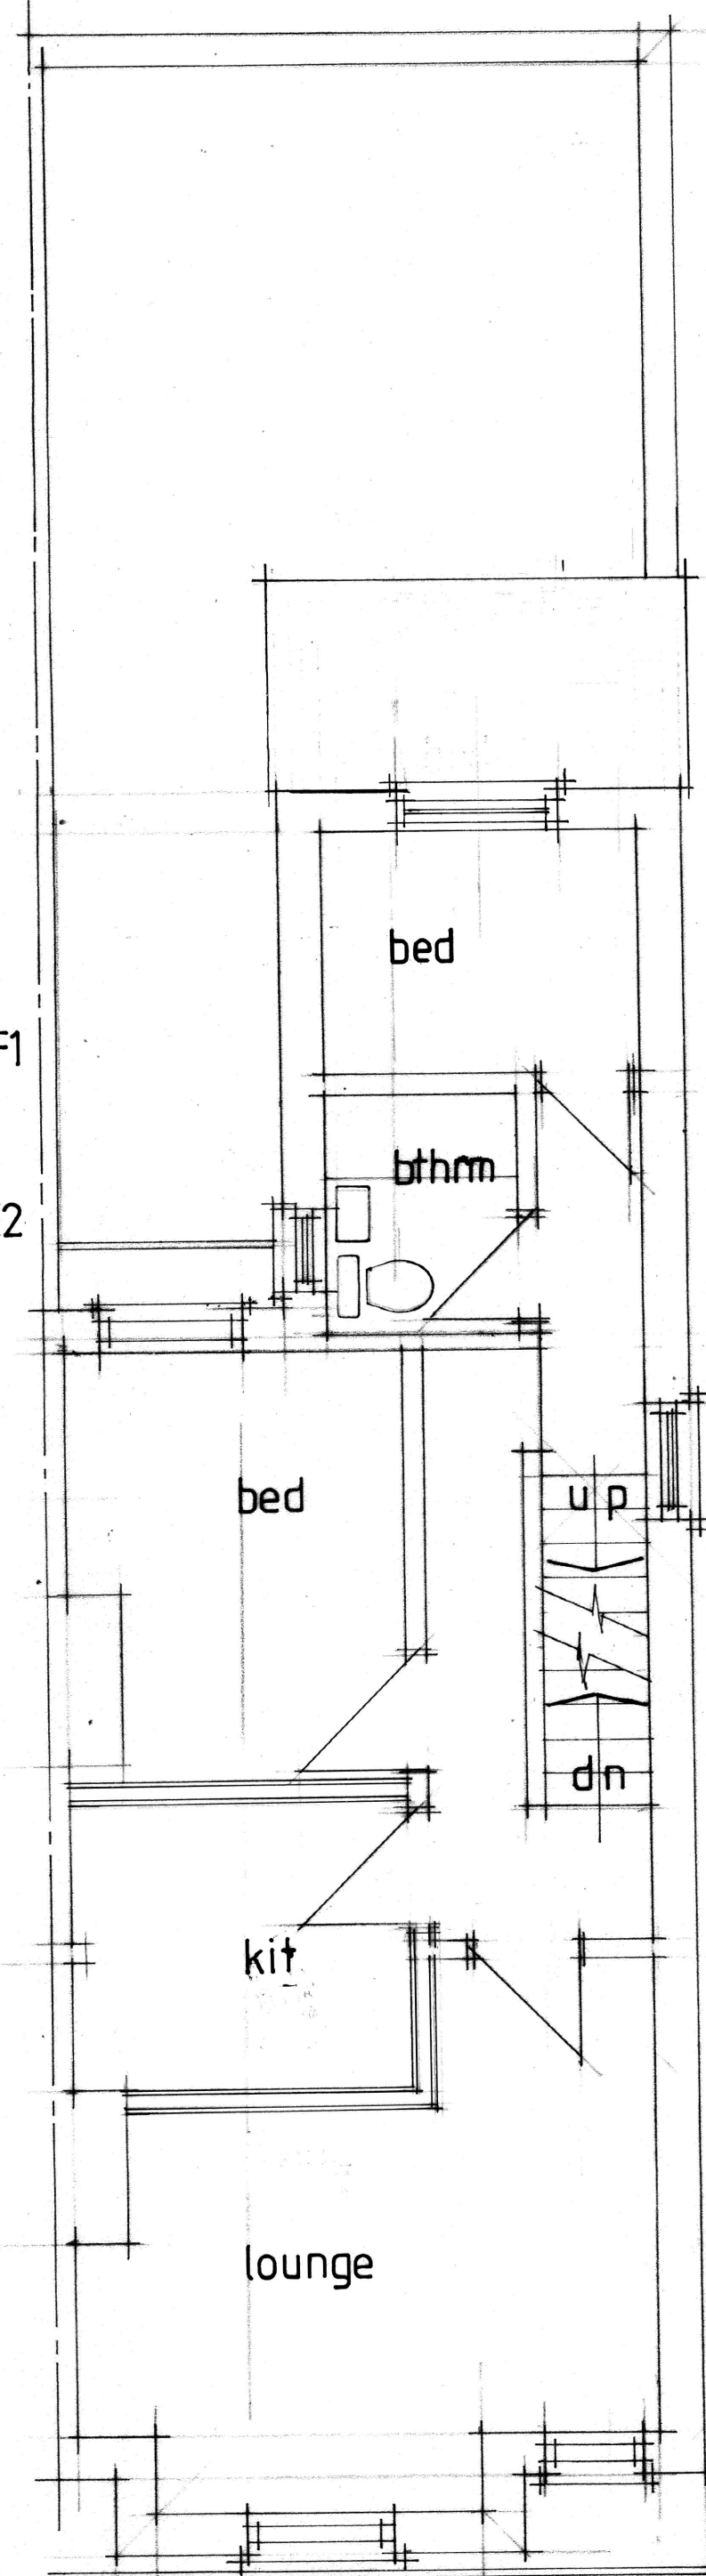

Second Floor

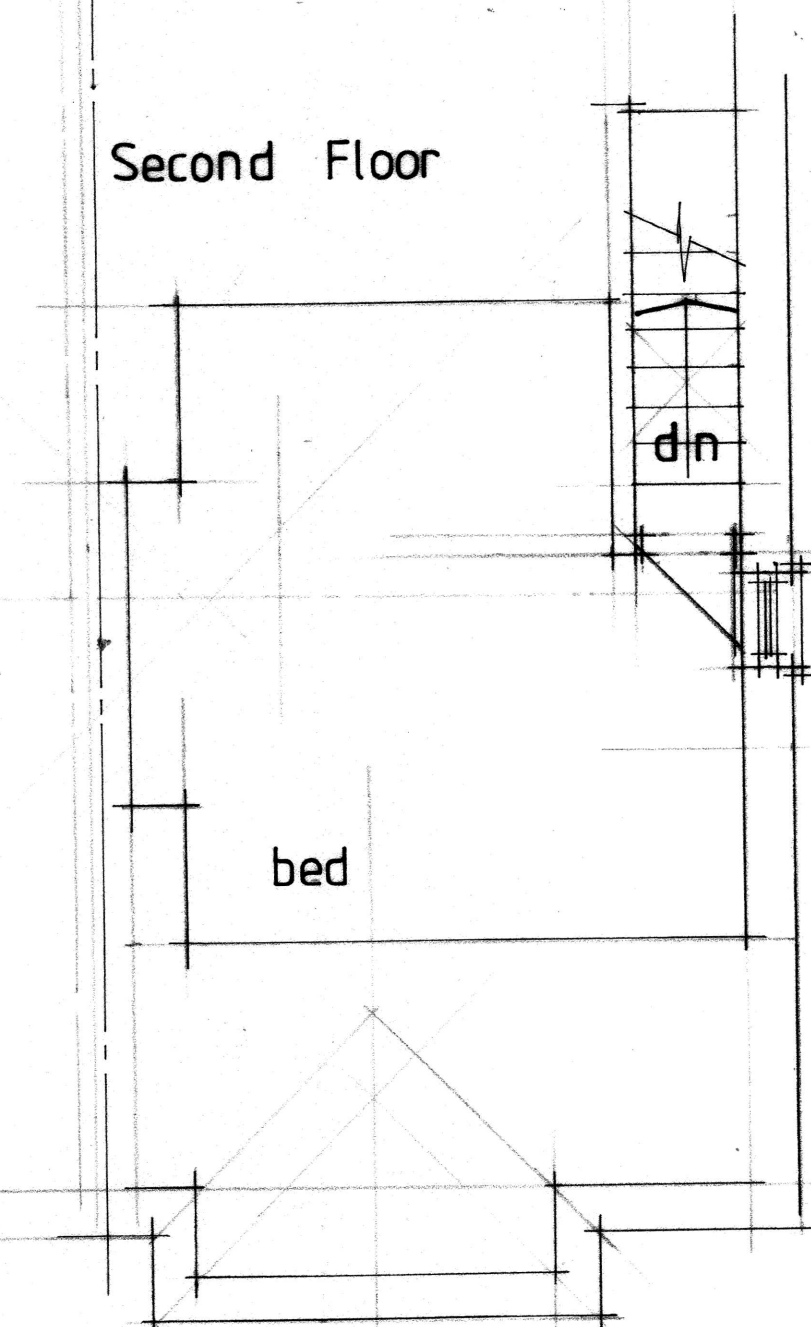

No:	Revision:	Date:	Initial:

ALPHA DESIGN			
11 GILDA CRESCENT ROAD ECCLES M30 9AG TELEPHONE :0161 707 5533			
Project:	48 Broadfield Road Moss Side Mcr		
Title:	Floor Layouts (proposed)		
Scale: 1:50	Date: Sep 20	Initial: CM	
Drg. No:	3		