

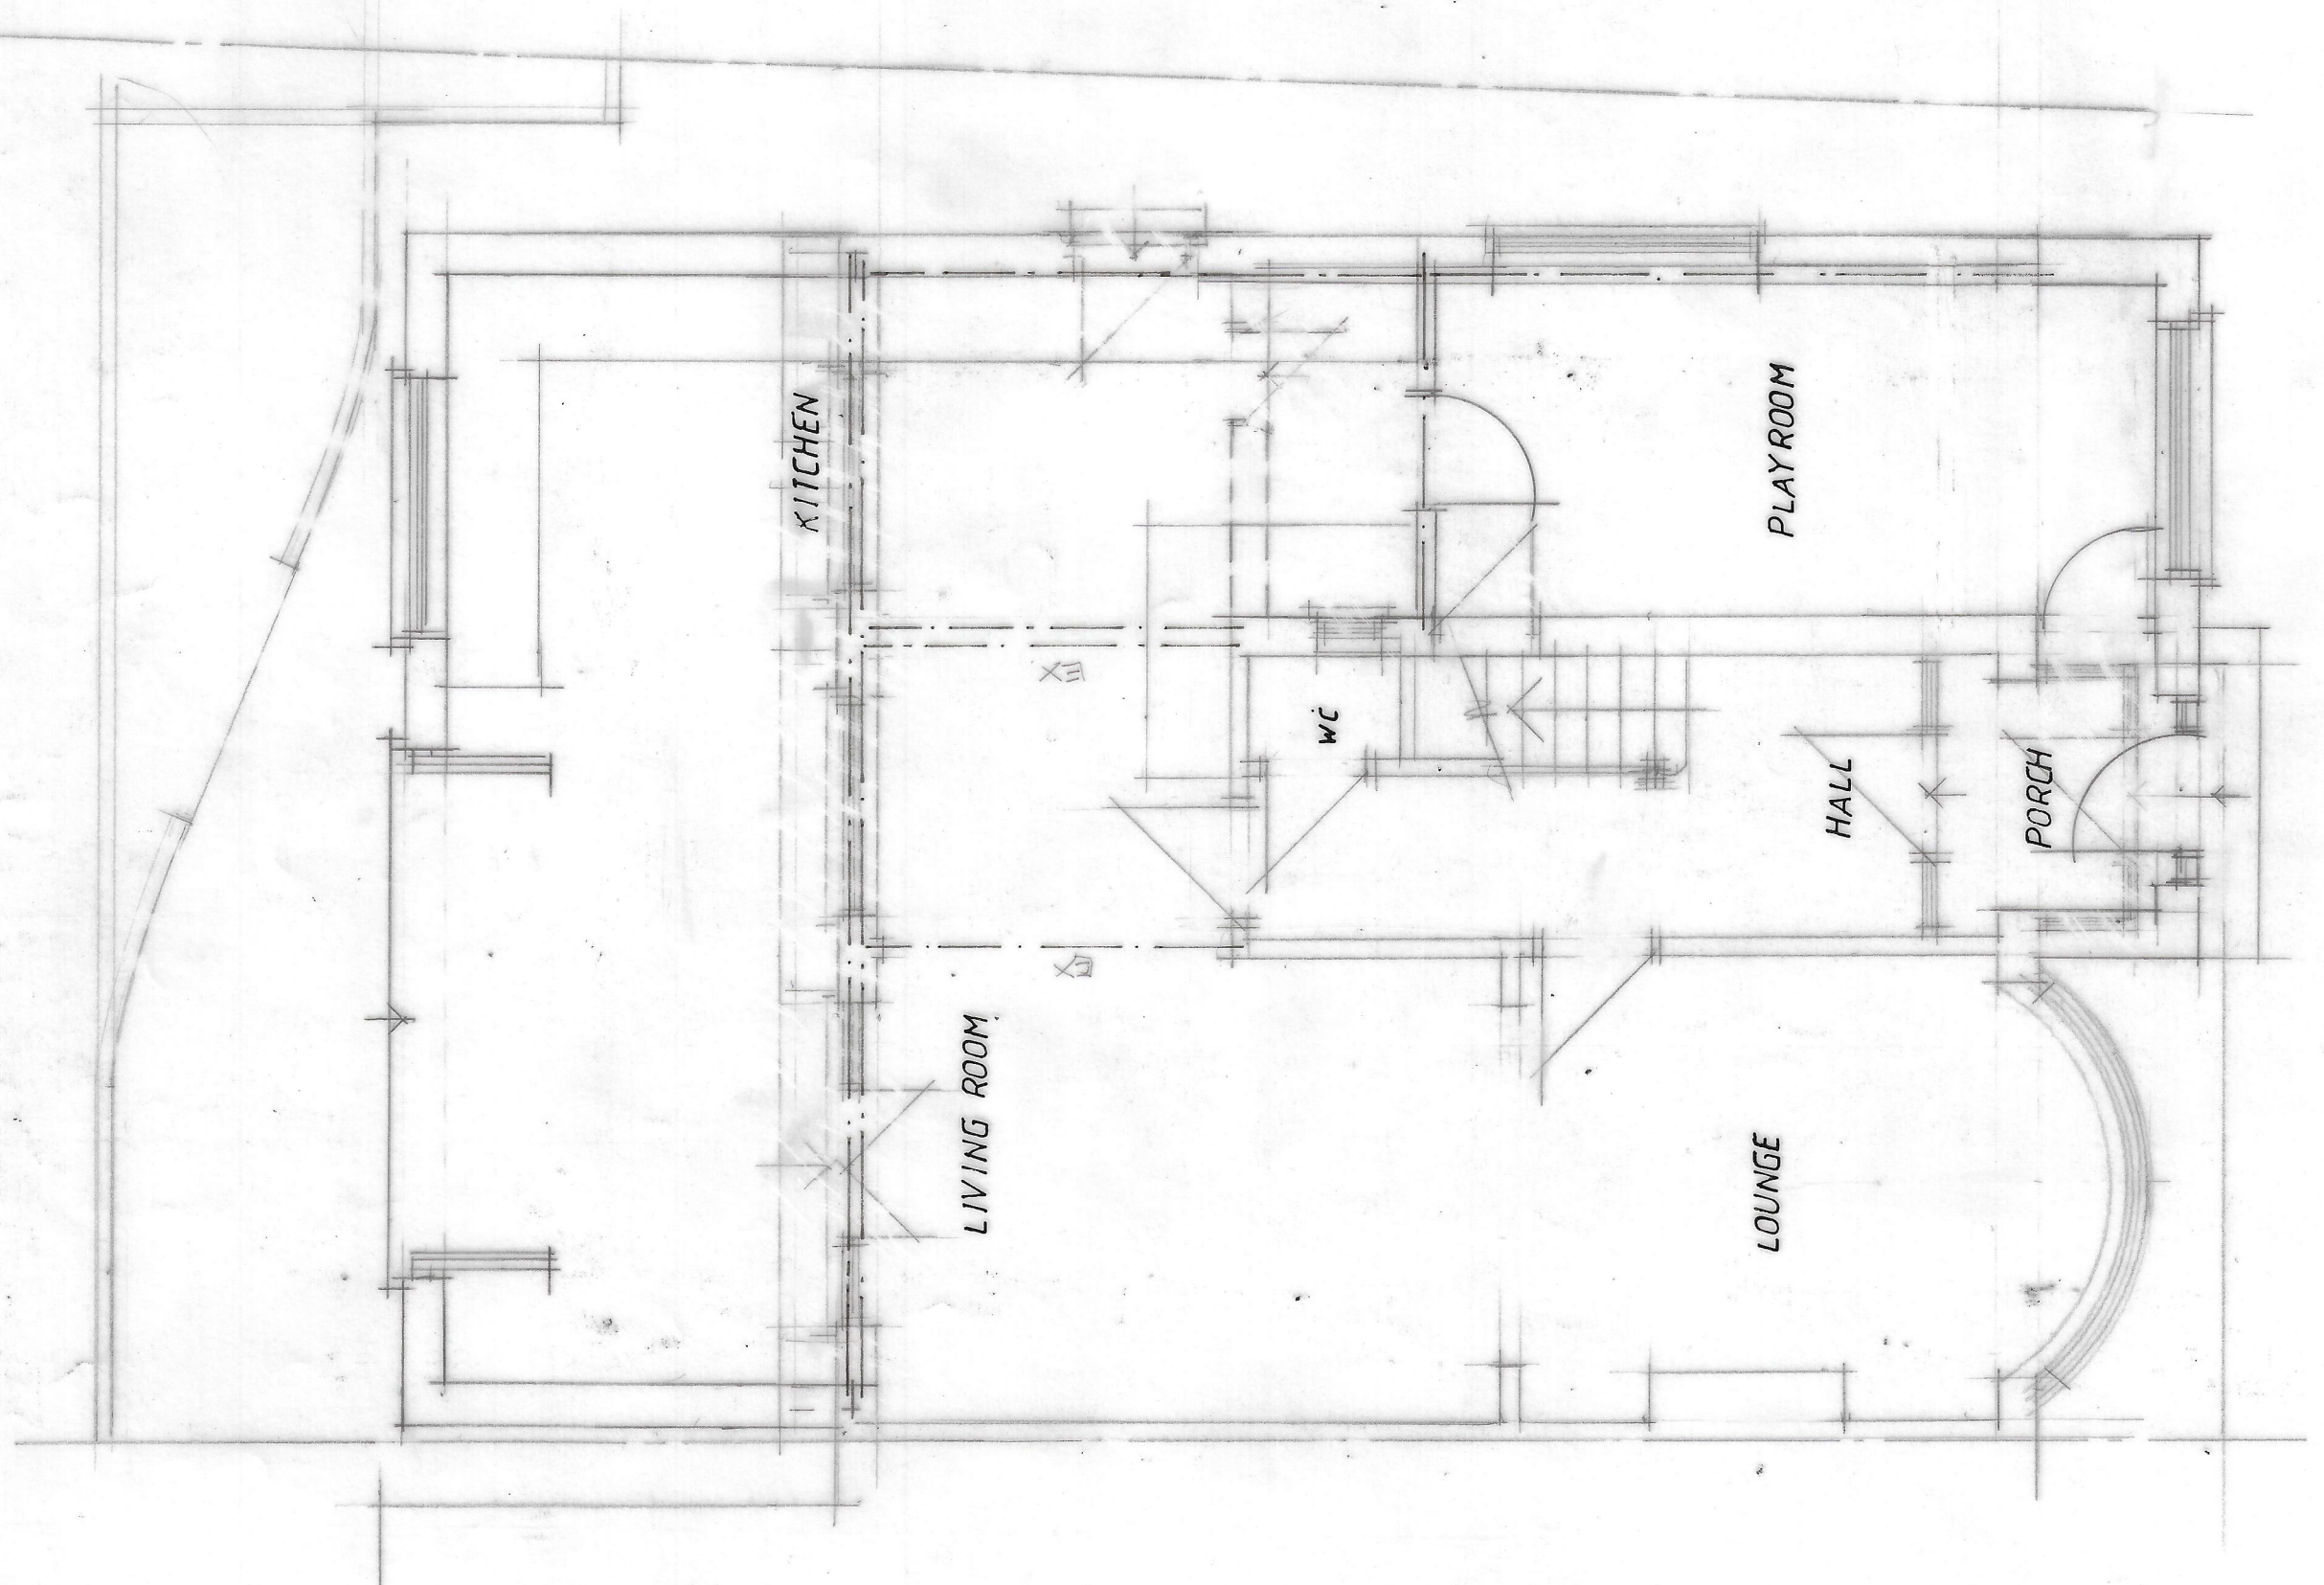


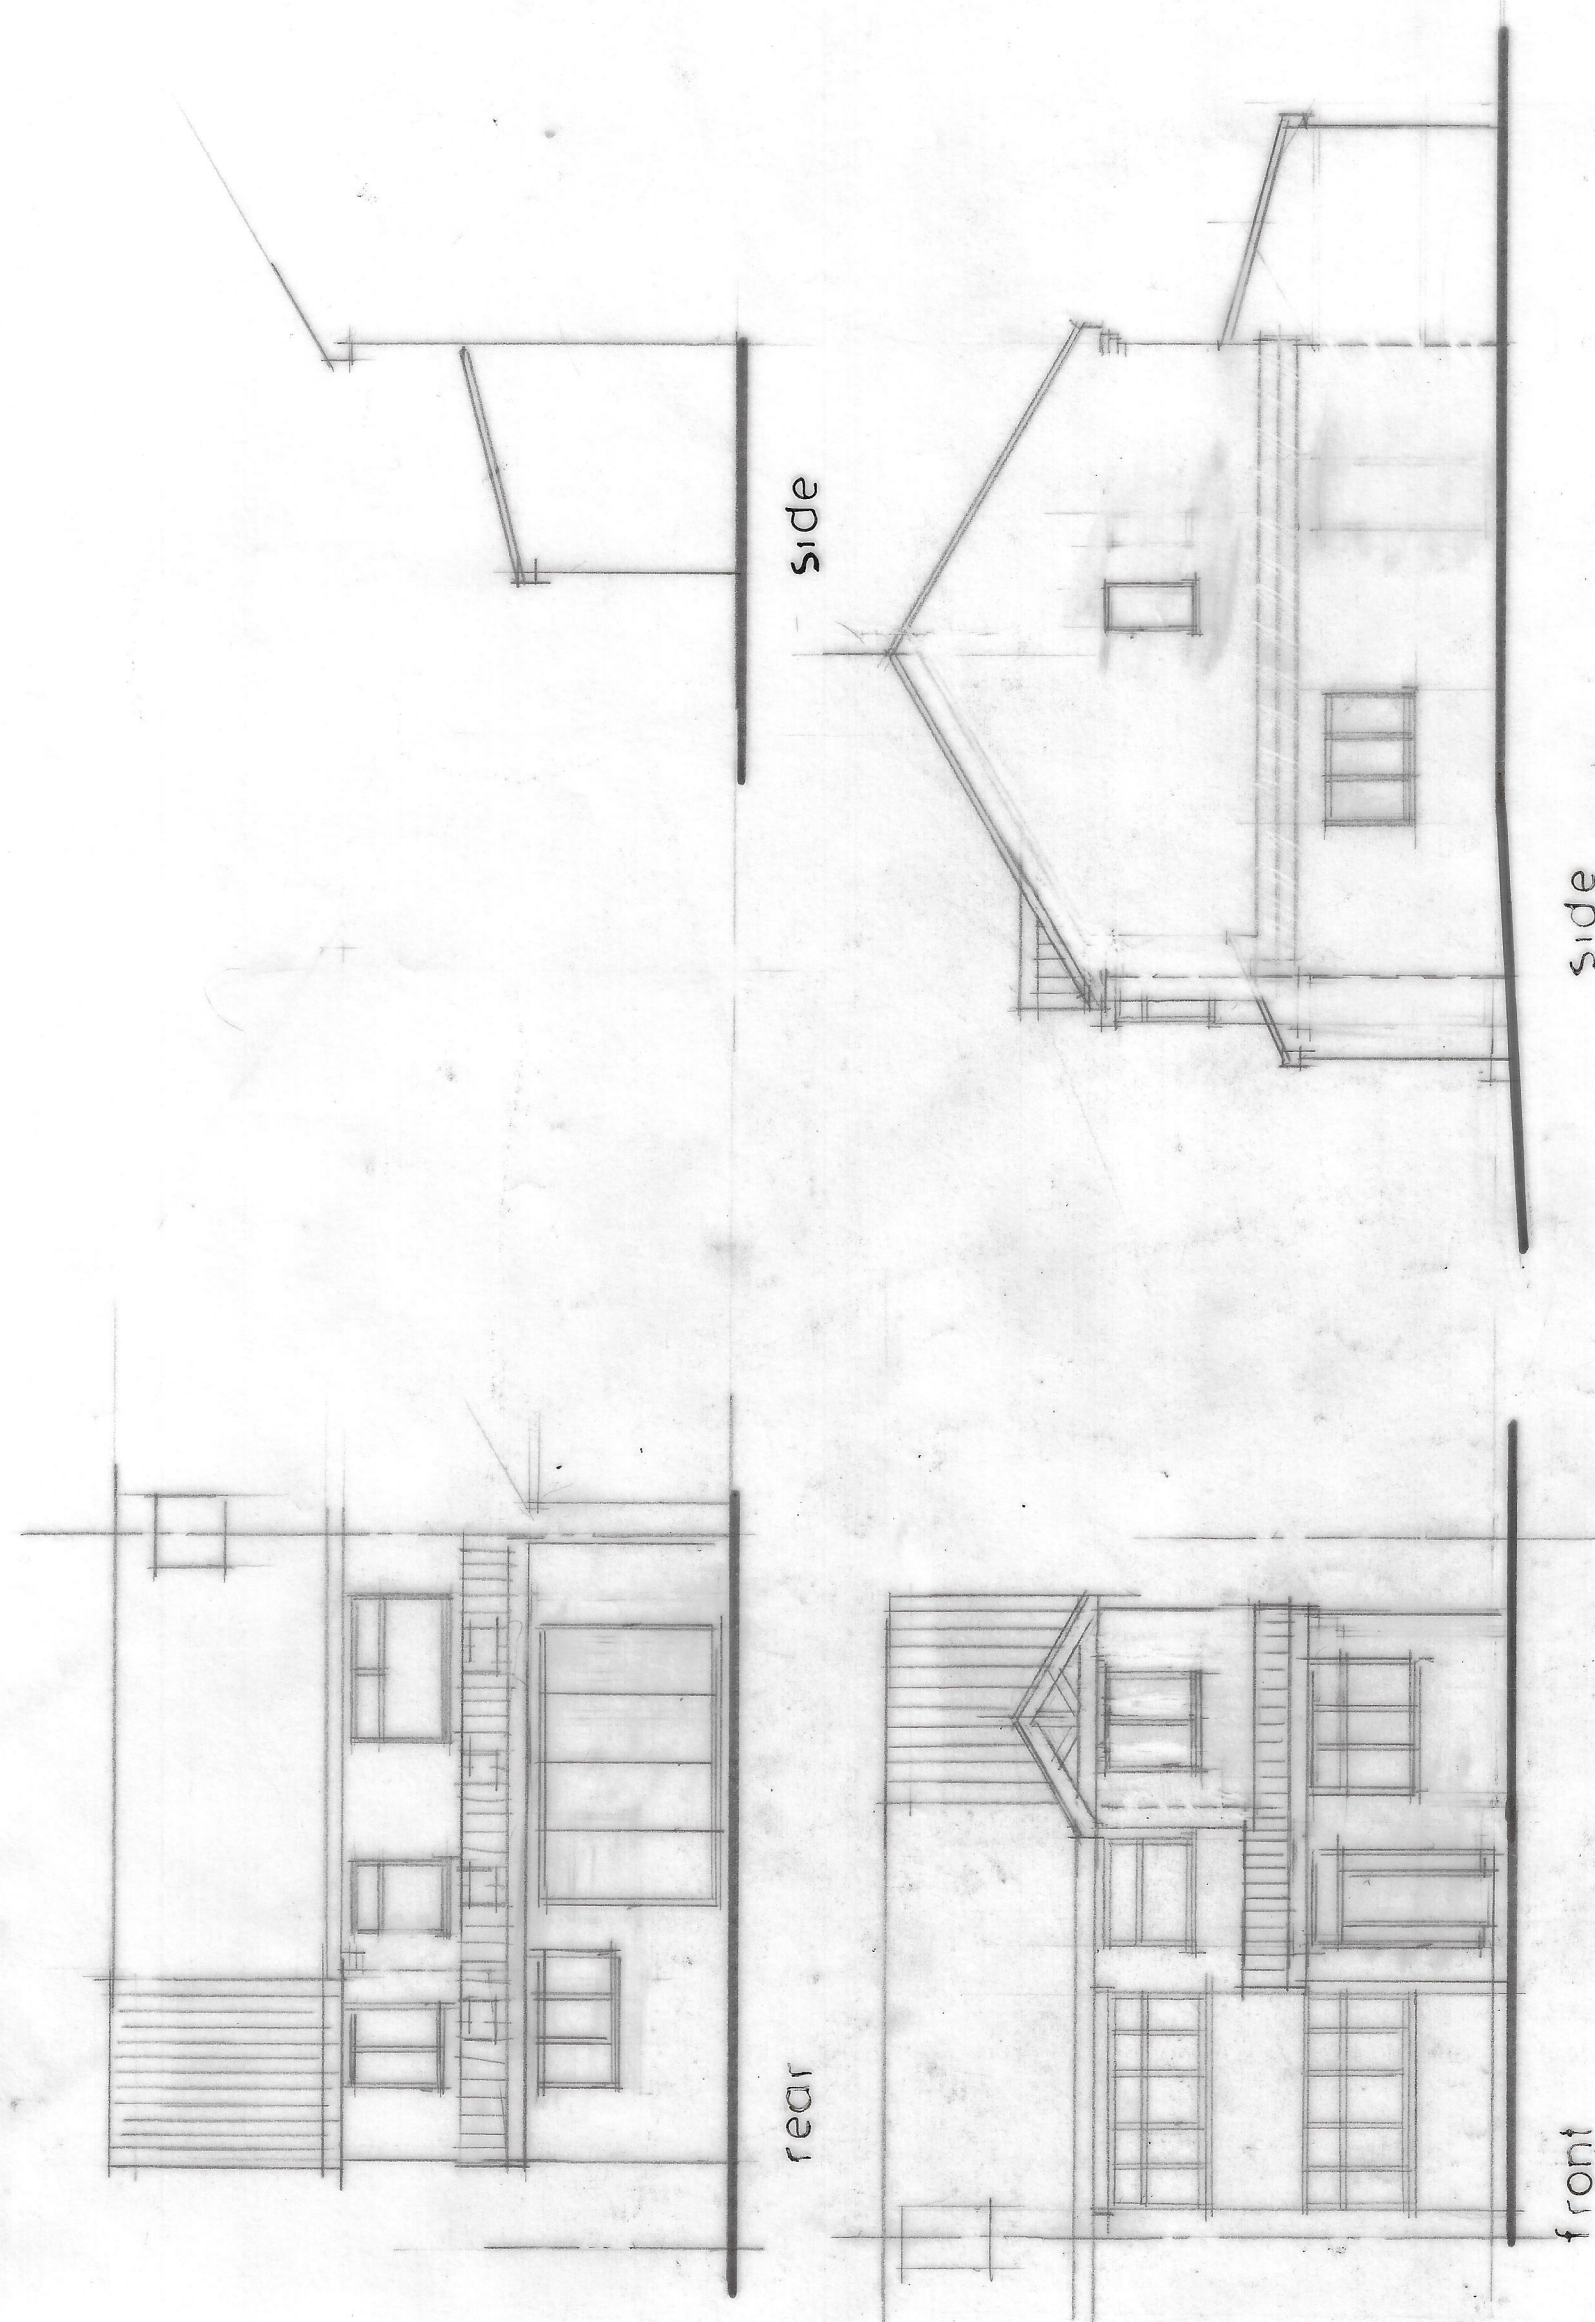

GROUND

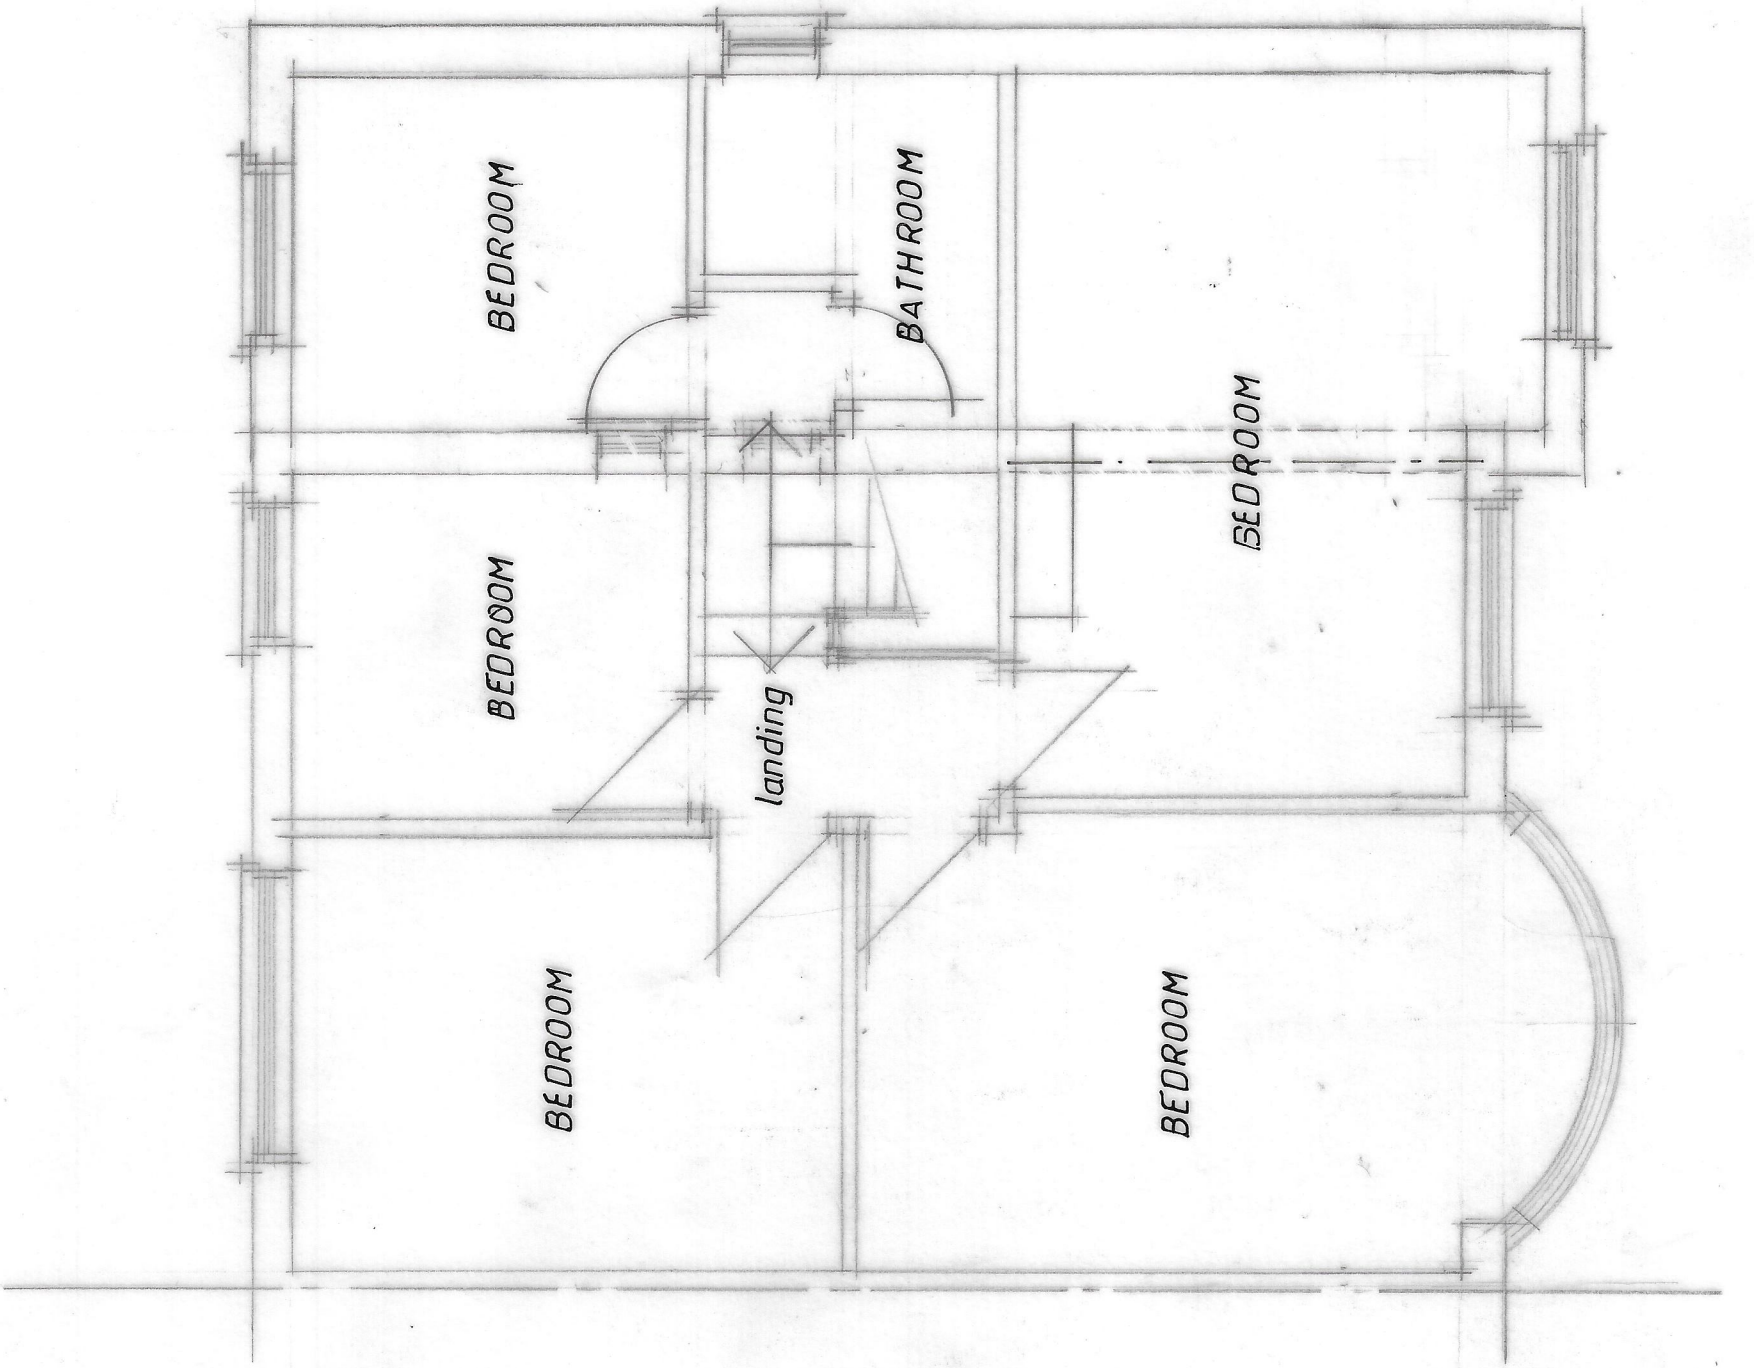

FIRST

CLIENT	MR P BENNETT 2 COLEBY AVENUE MANCHESTER M22 5HH							
JOB TITLE	PROPOSED GROUND FLOOR REAR & 1st FLOOR SIDE EXTENSIONS							
DRG. TITLE	PLANS AND ELEVATIONS AS PROPOSED							
HOLBOROW + ORMESHER <i>Limited</i> architectural & interior design Station House Adams Hill Knutsford Cheshire WA16 6DN telephone : 01565 652275 fax : 01565 750501								
ISSUE	ORIGINAL	1	2	3	4	5	6	7
REVISION	A							
DATE	NEW							
DRAWN	DMC							
CHECKED								
APPROVED								
SCALE	1:50 & 1:100 at A1							
DRAWING NUMBER		2173/21/02 ^A						