





Index

- 00 Cover
- 01 Location Plans
- 02 Existing Ground Floor Plans
- 03 Existing 1st & 2nd Floor Plans
- 04 Existing Elevations 1
- 05 Existing Elevations 2
- 06 Proposed Ground Floor Plans
- 07 Proposed 1st & 2nd Floor Plans
- 08 Proposed Elevations 1
- 09 Proposed Elevations 2
- 11 Existing & Proposed Roof Plan
- 12 Bin Store


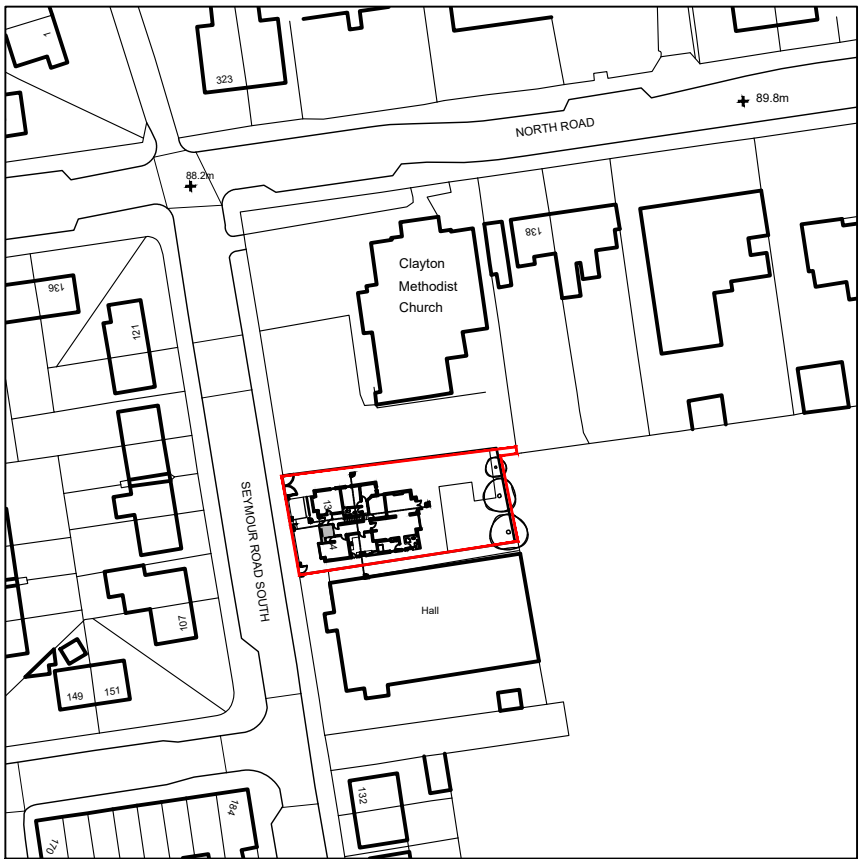


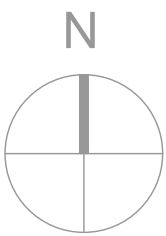


1:1250 Location Plan

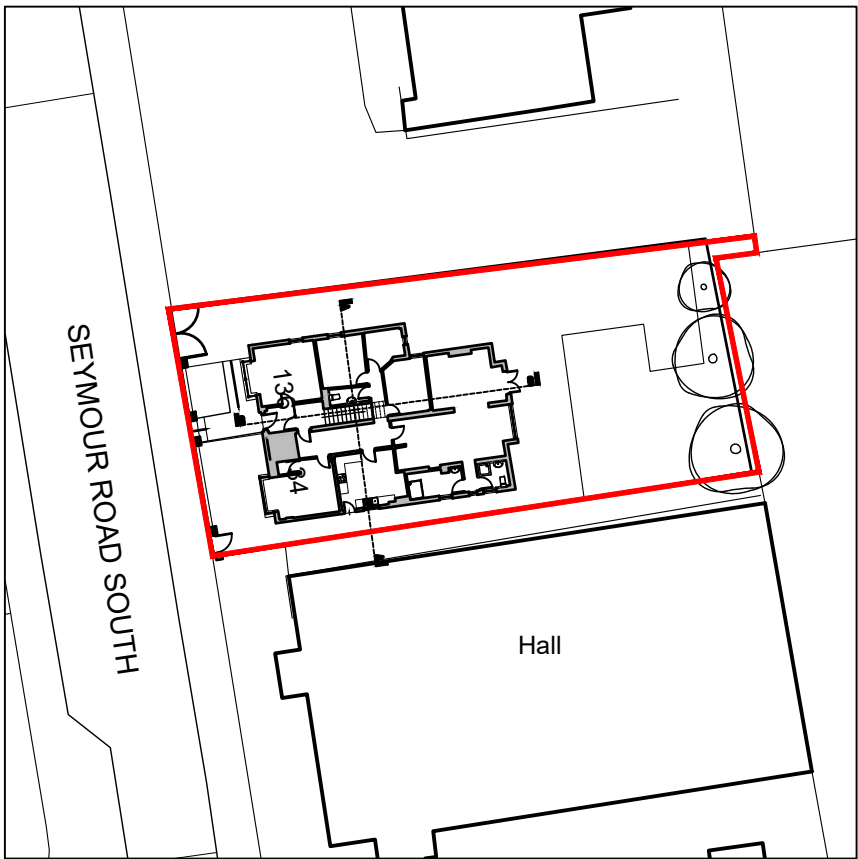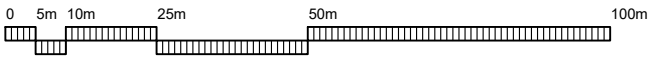



1:500 Site Plan Existing

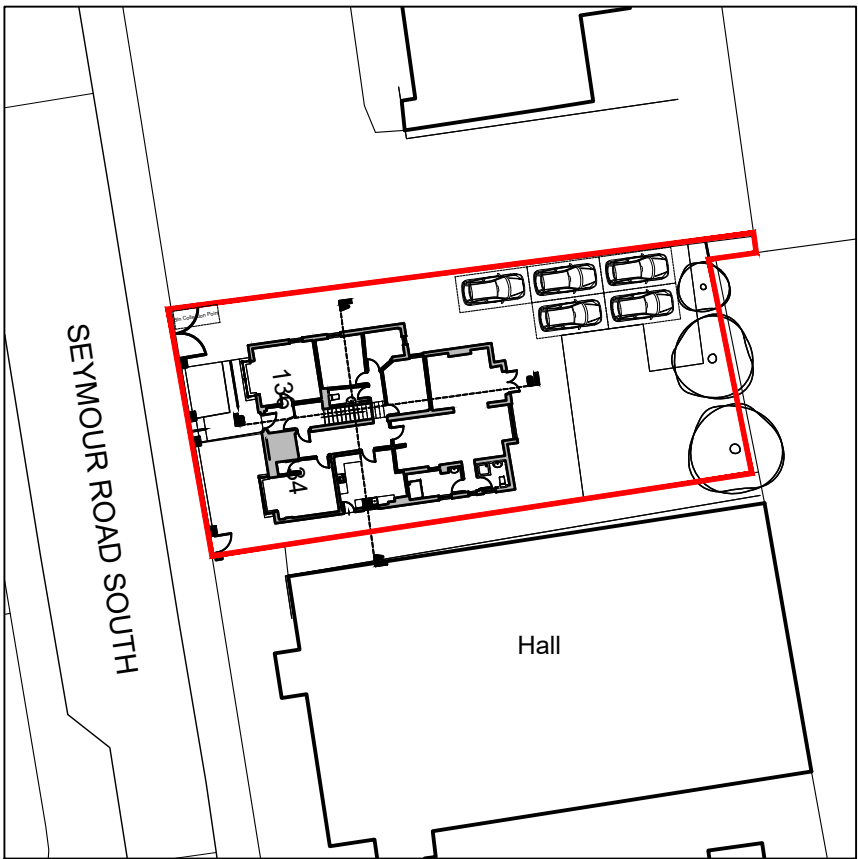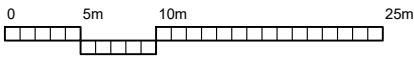


1:500 Site Plan Proposed

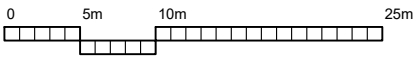

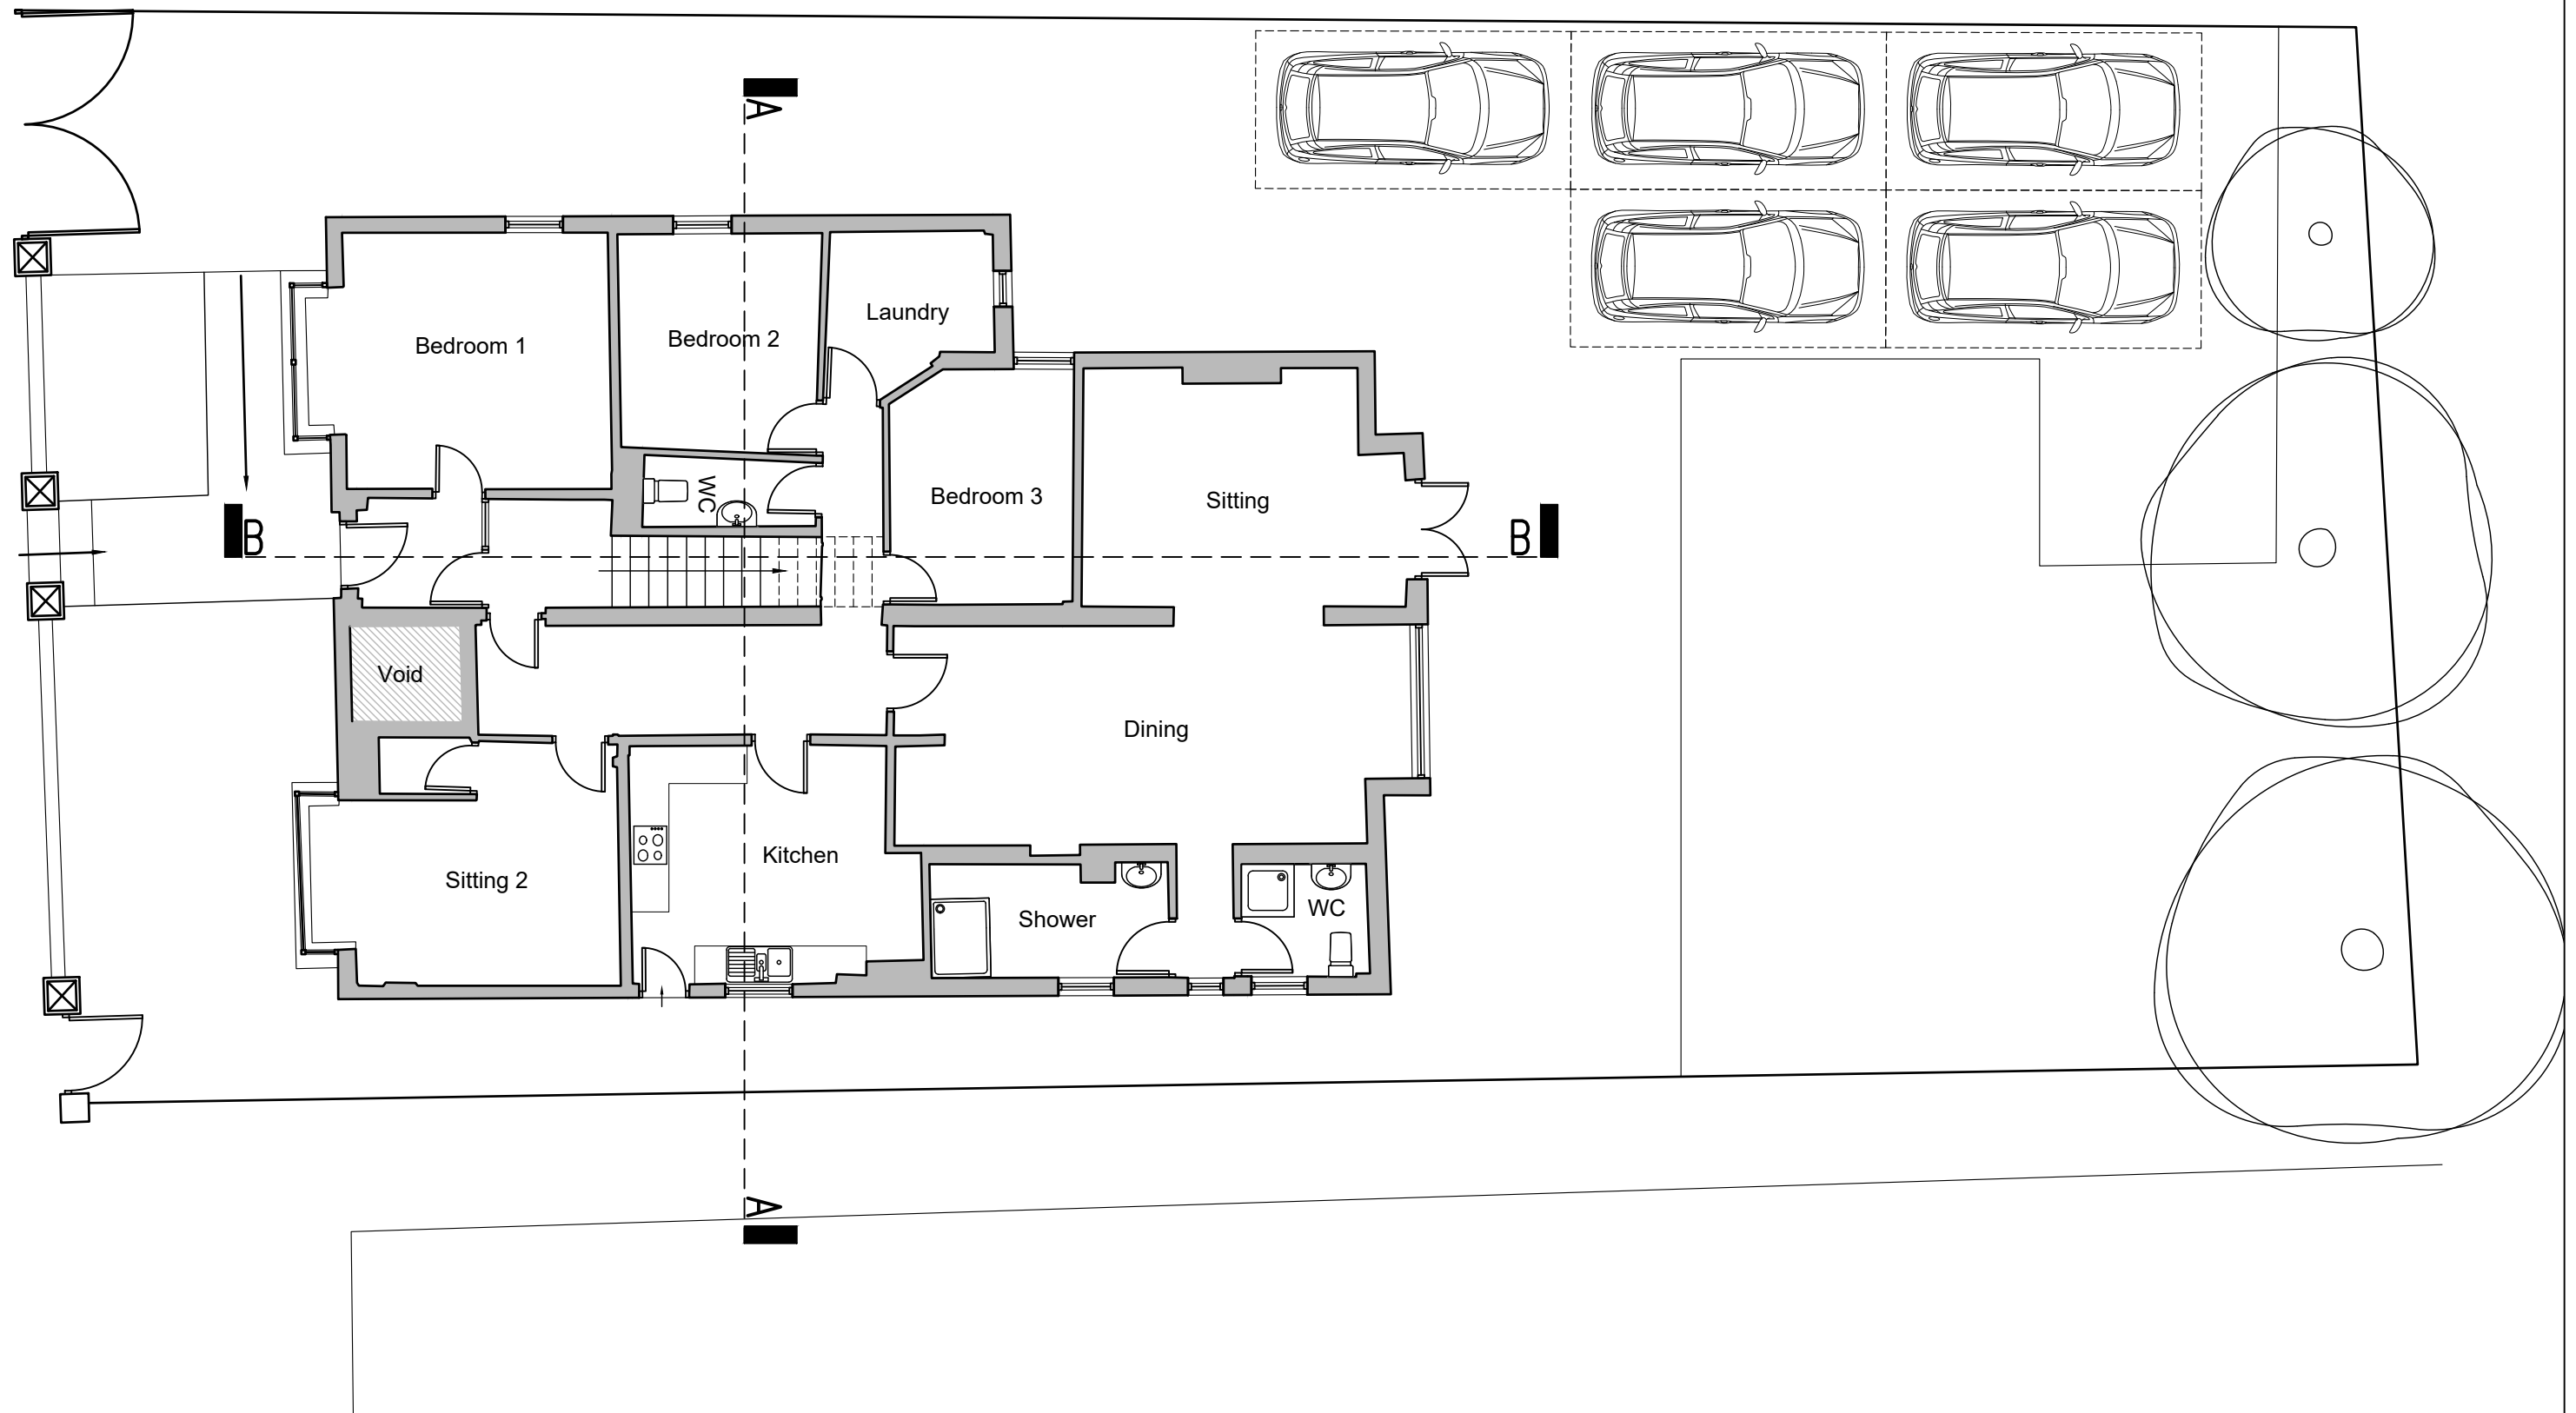

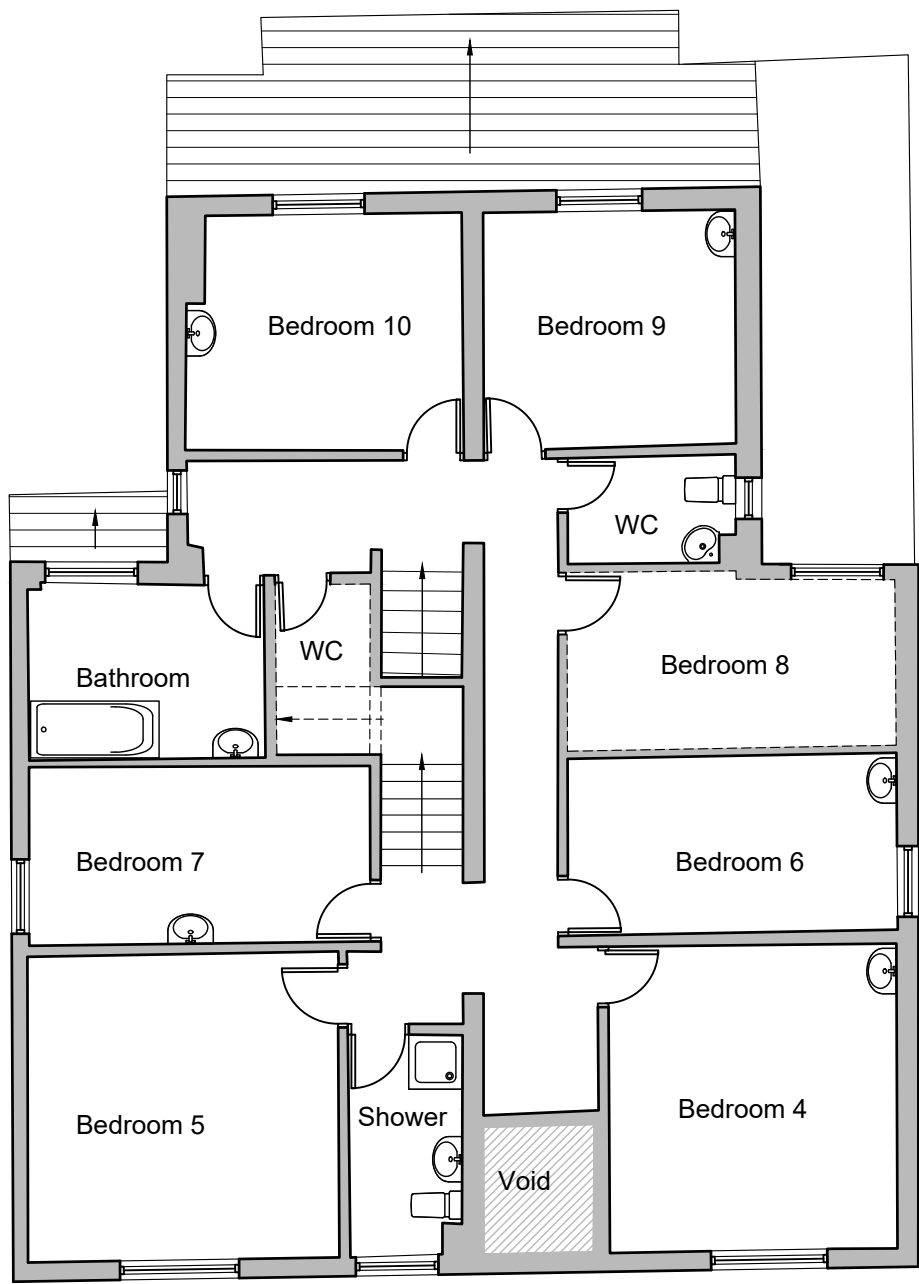


First Floor

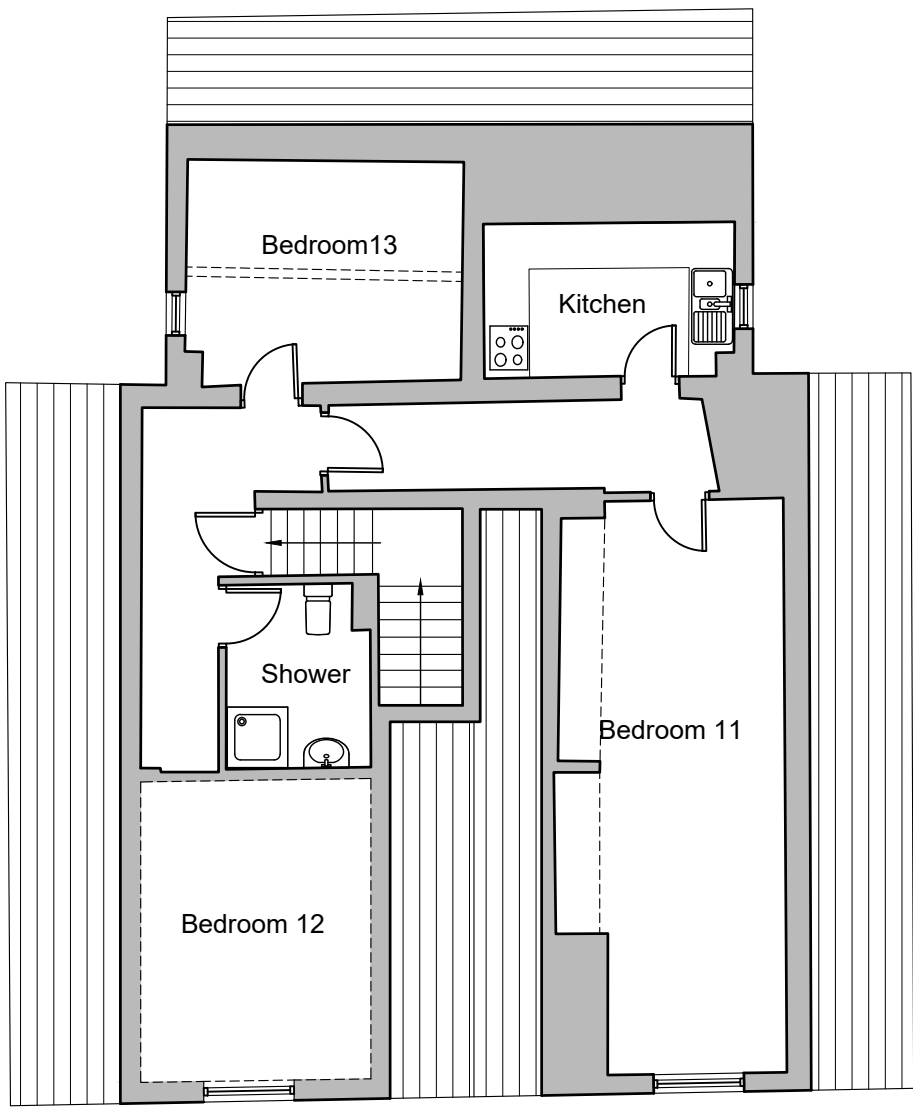

Second Floor




Front Elevation

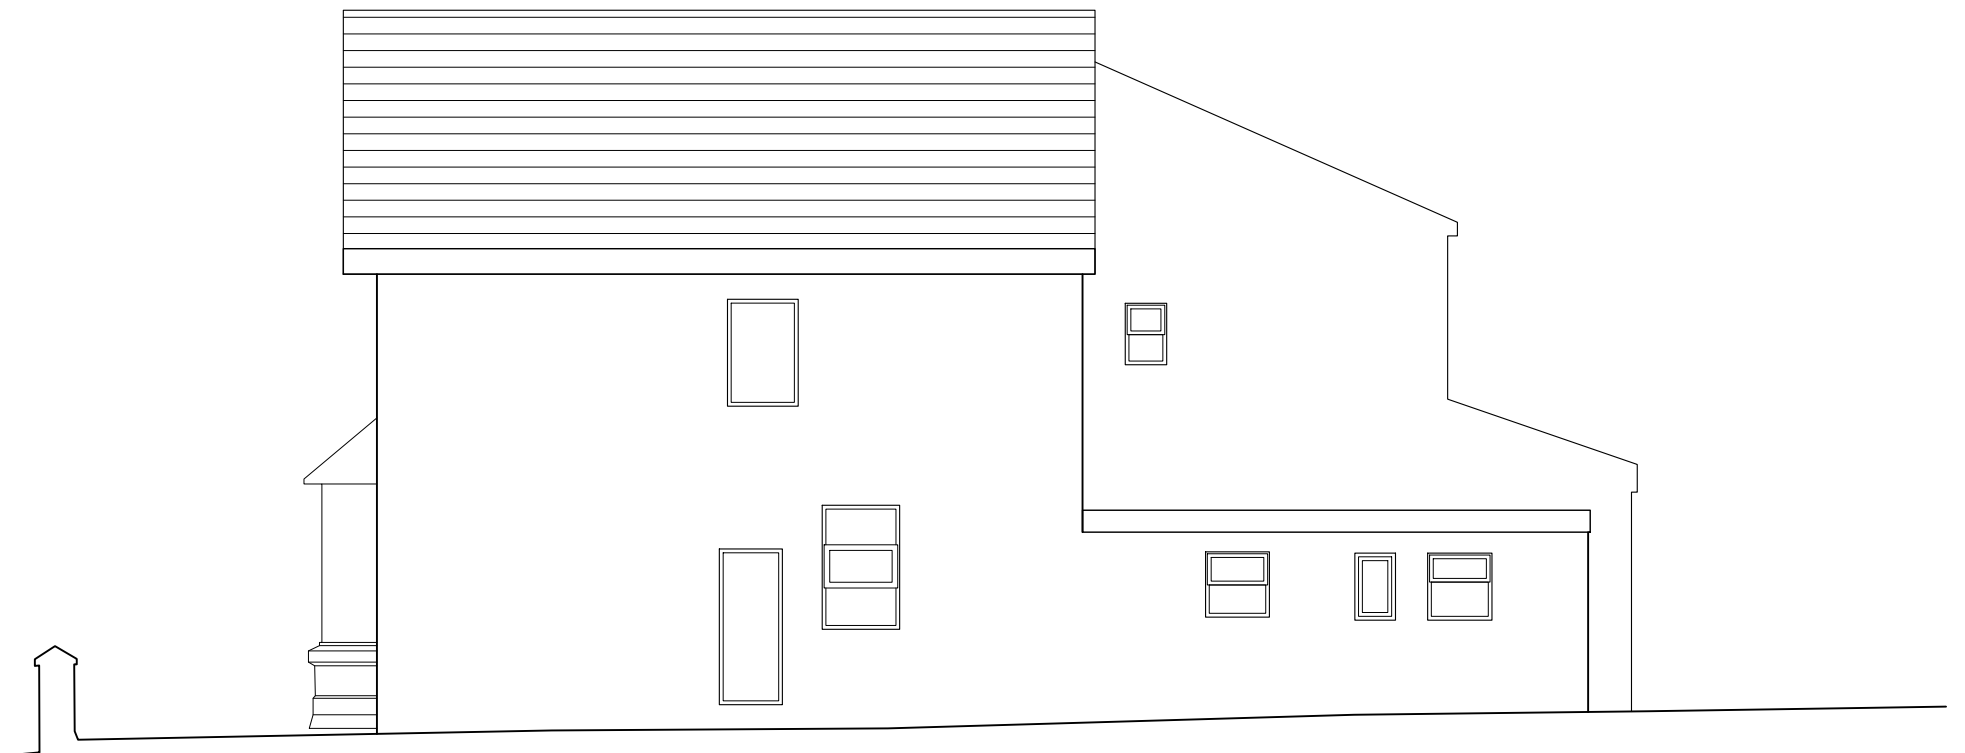


Side Elevation




Rear Elevation

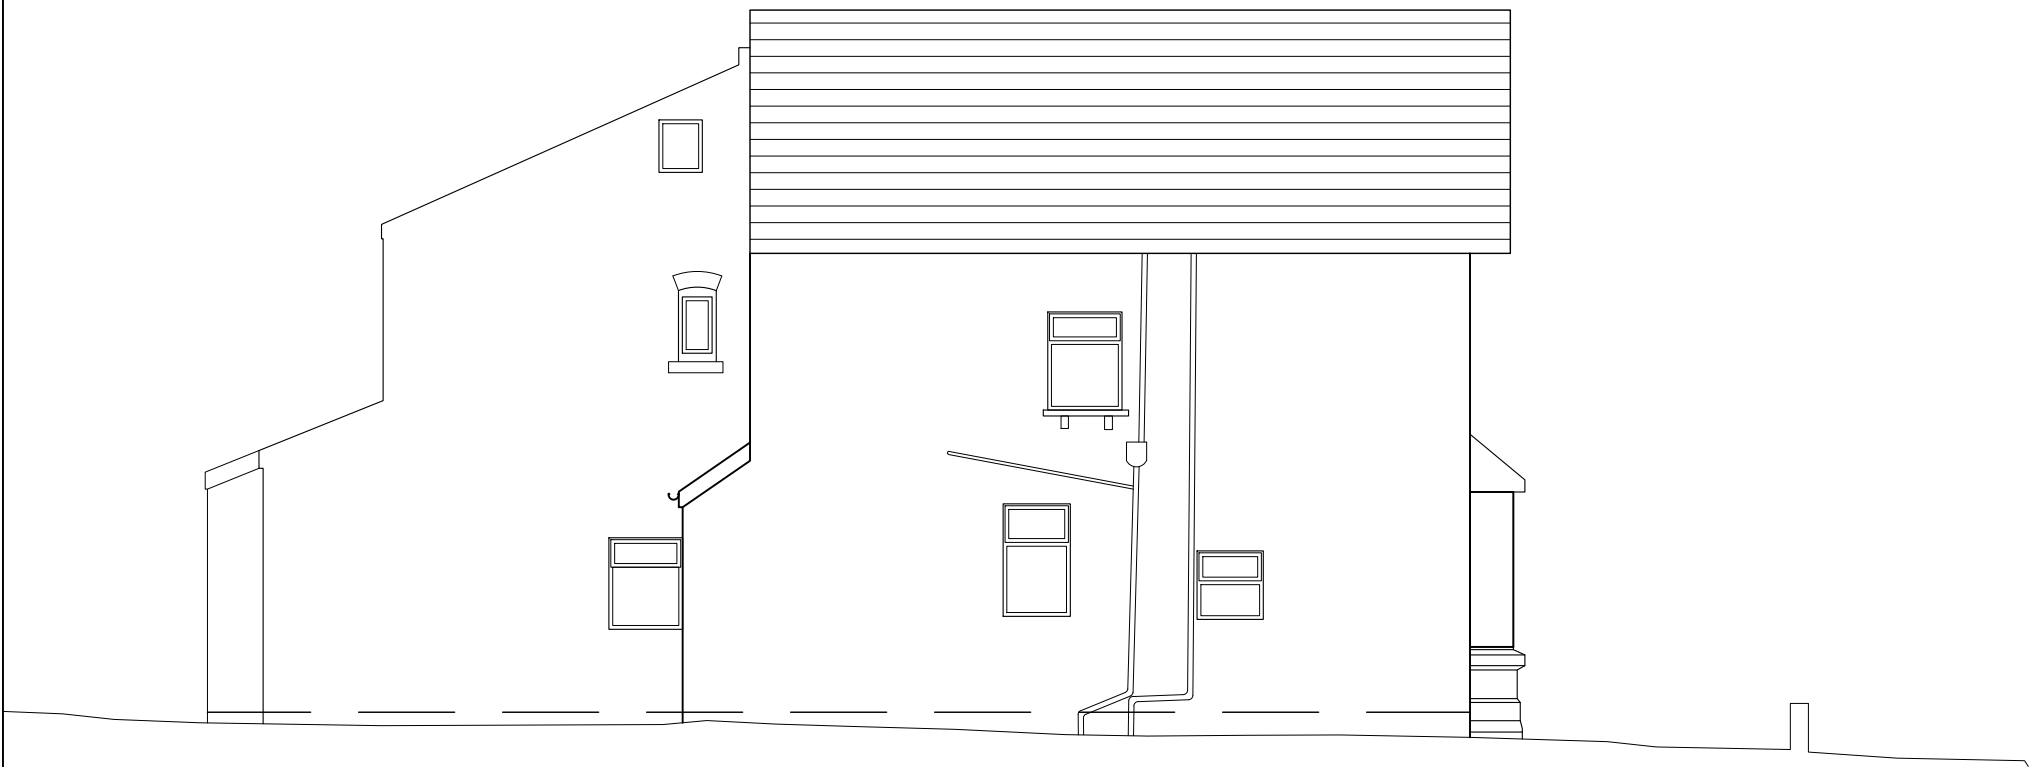

Side Elevation

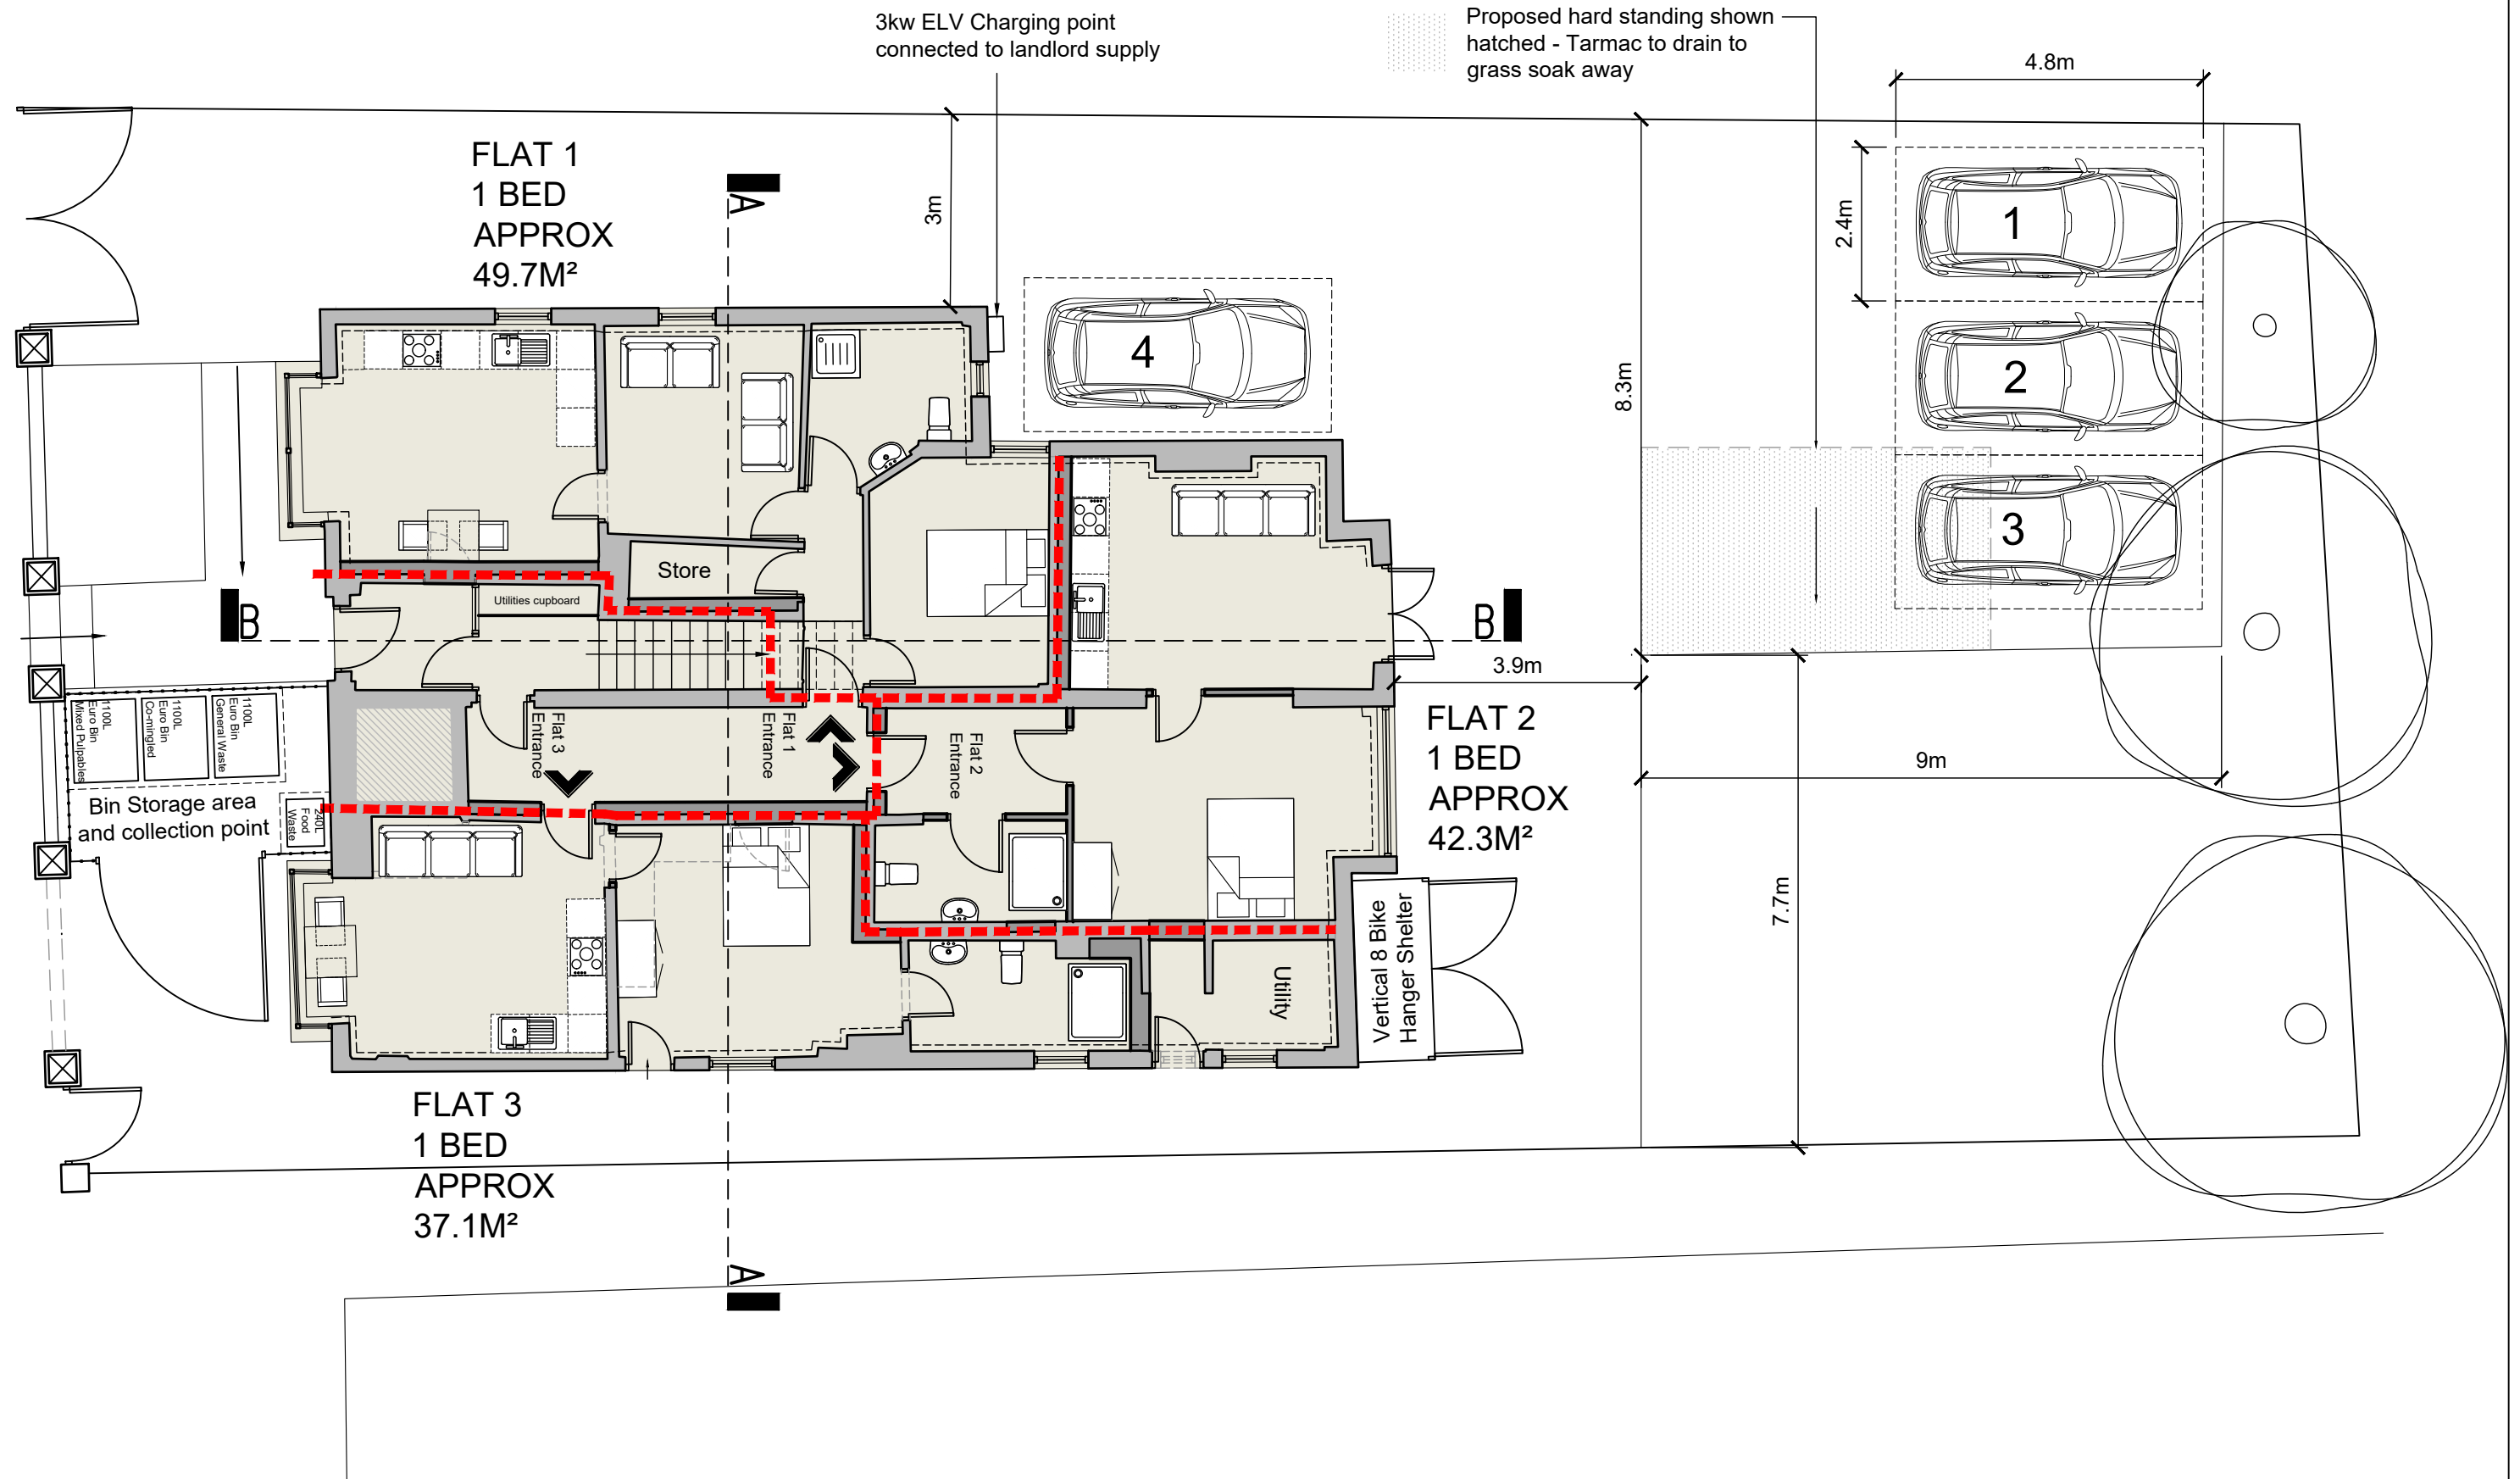

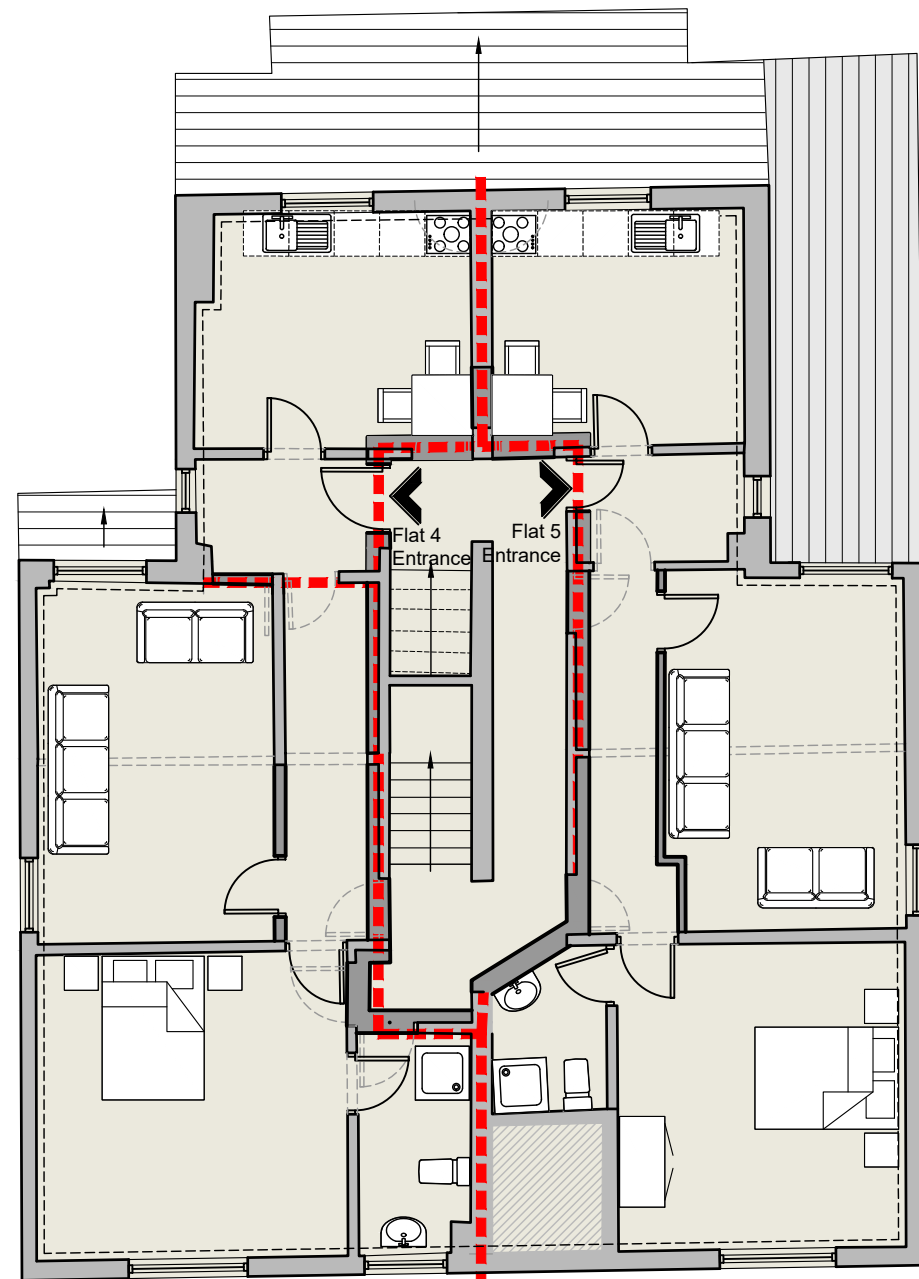


FLAT 4
1 BED
APPROX
57.6M²

FLAT 5
1 BED
APPROX
52.4M²

First Floor

FLAT 6
1 BED
APPROX
37M²

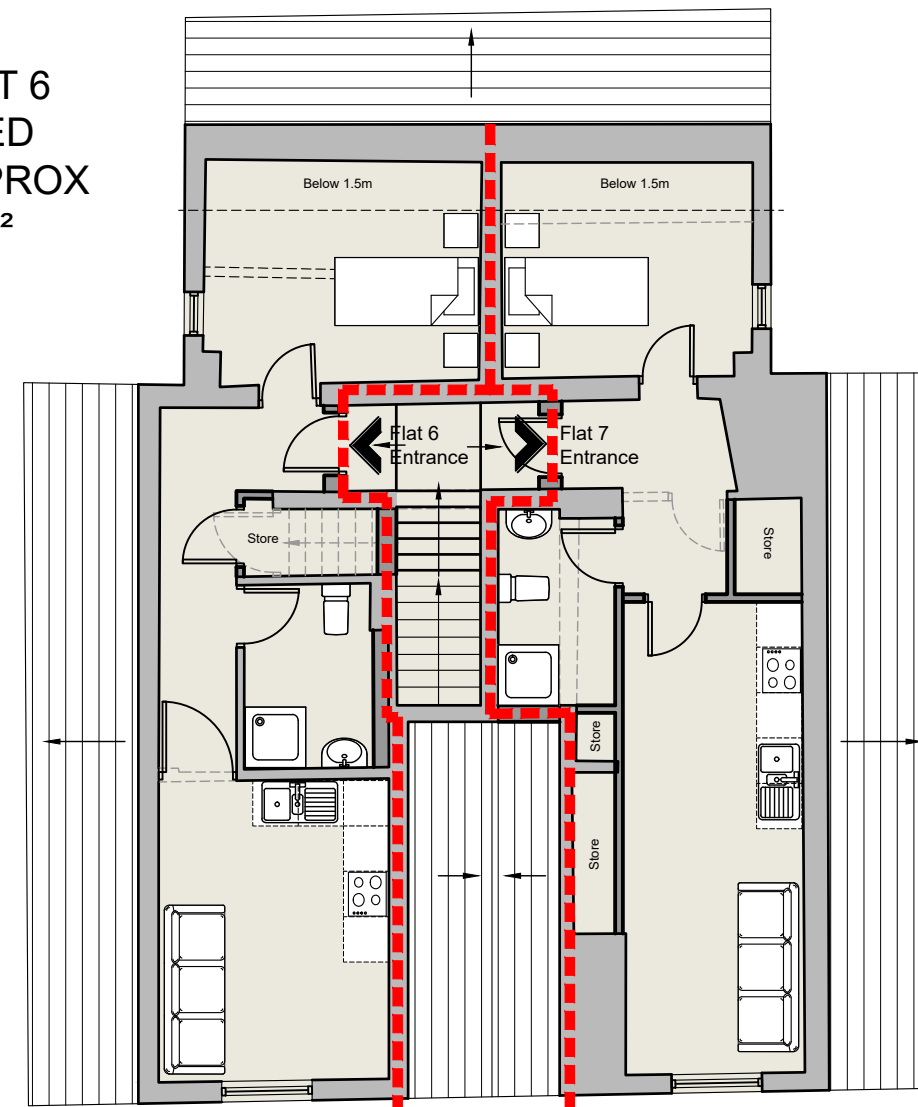

FLAT 7
1 BED
APPROX
37.7M²


Second Floor

NB - All windows to be replaced

* Escape window




Front Elevation

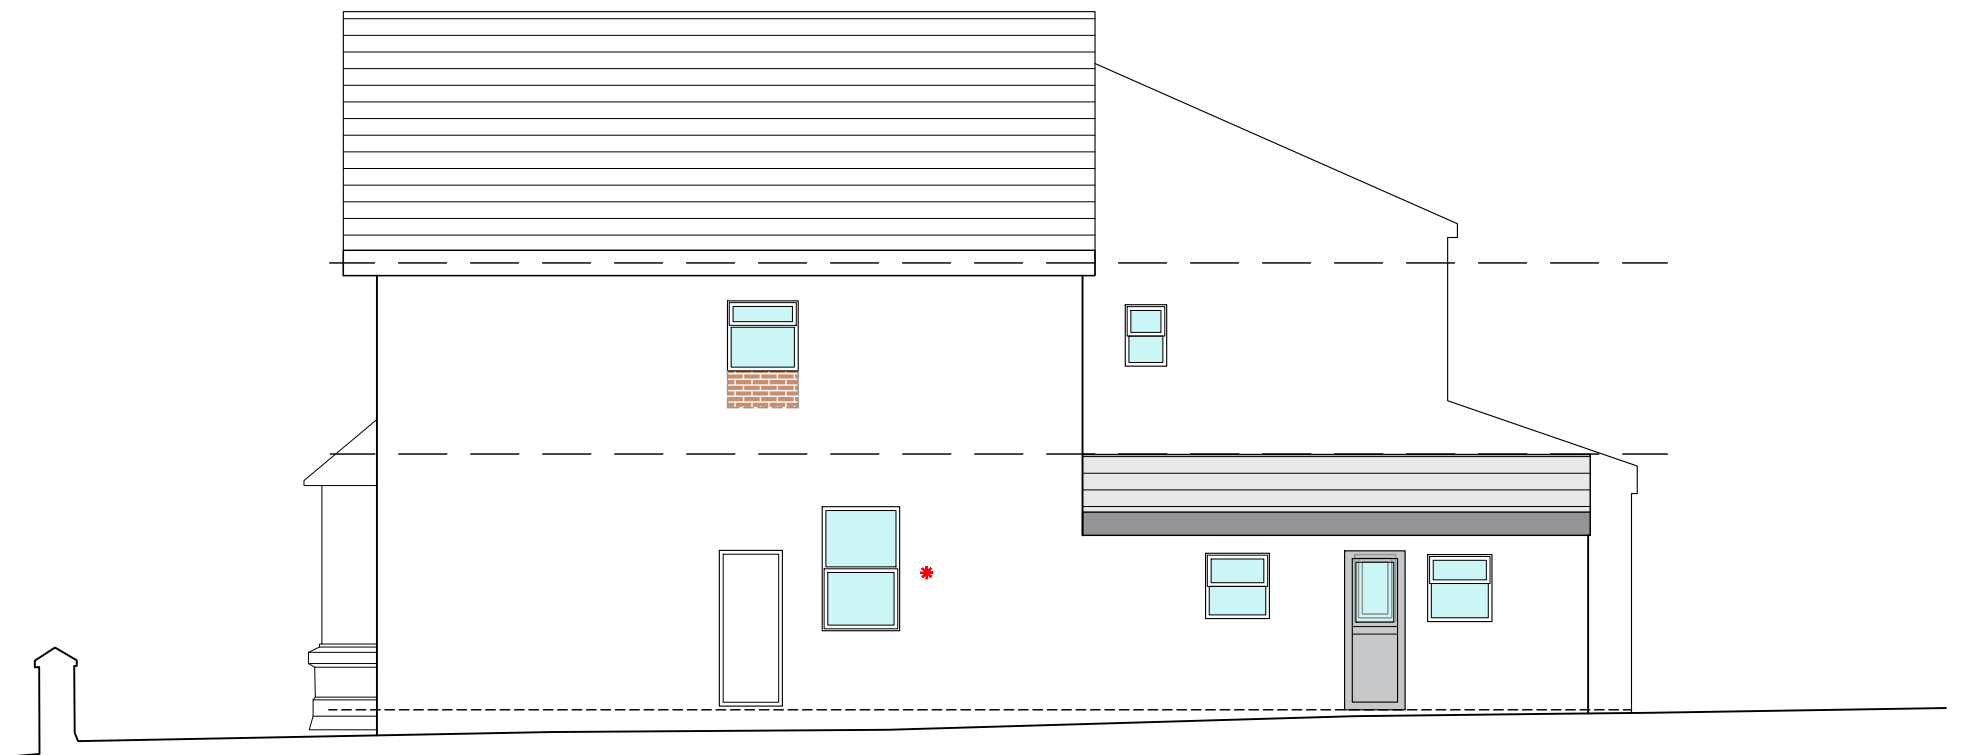


Side Elevation




Rear Elevation

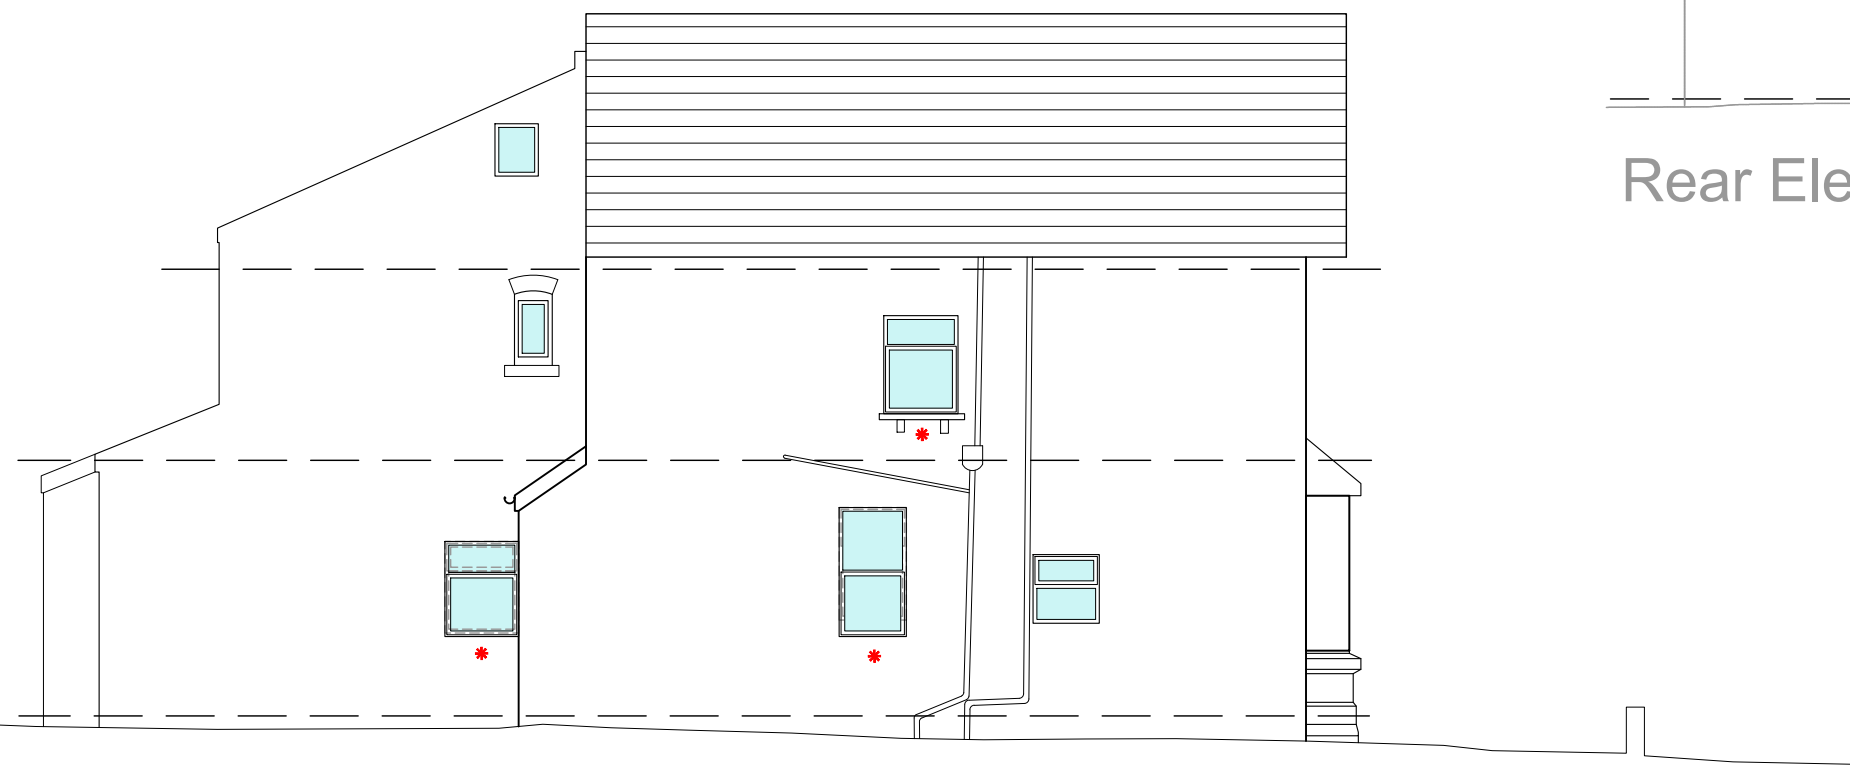

Side Elevation

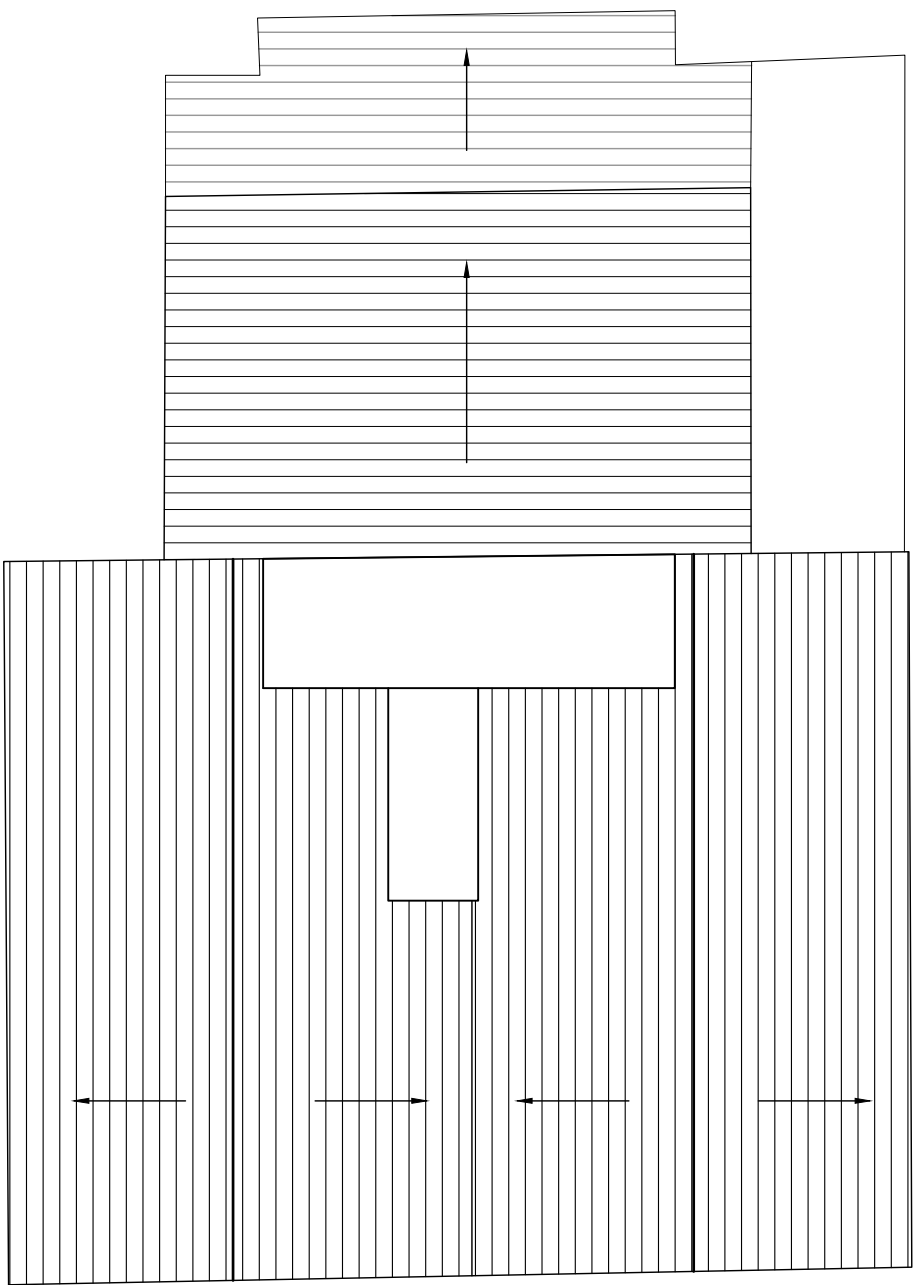

EXISTITNG

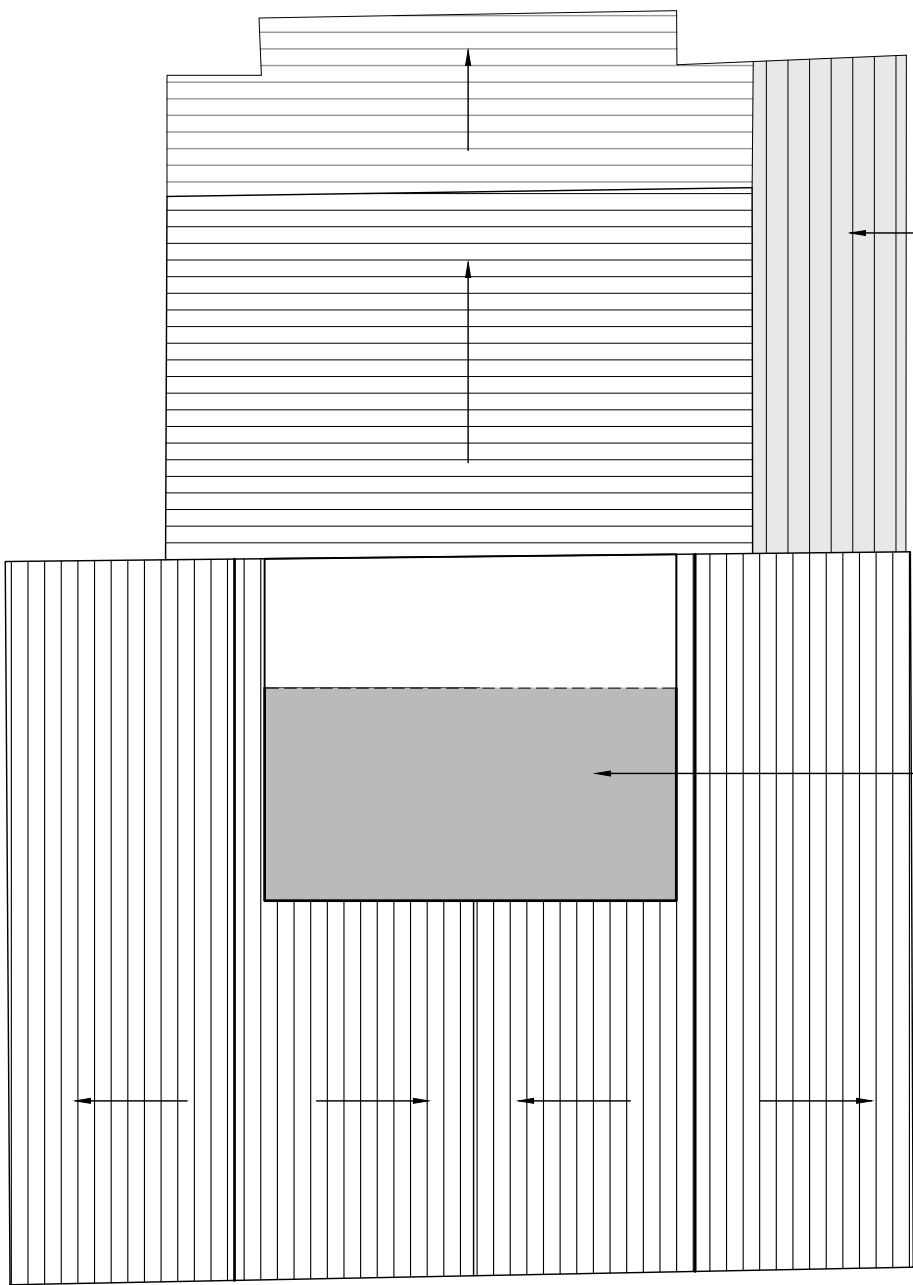

New pitched roof

Flat roof extended to allow new staircase and additional space for flat 8

PROPOSED



Existing



Proposed