
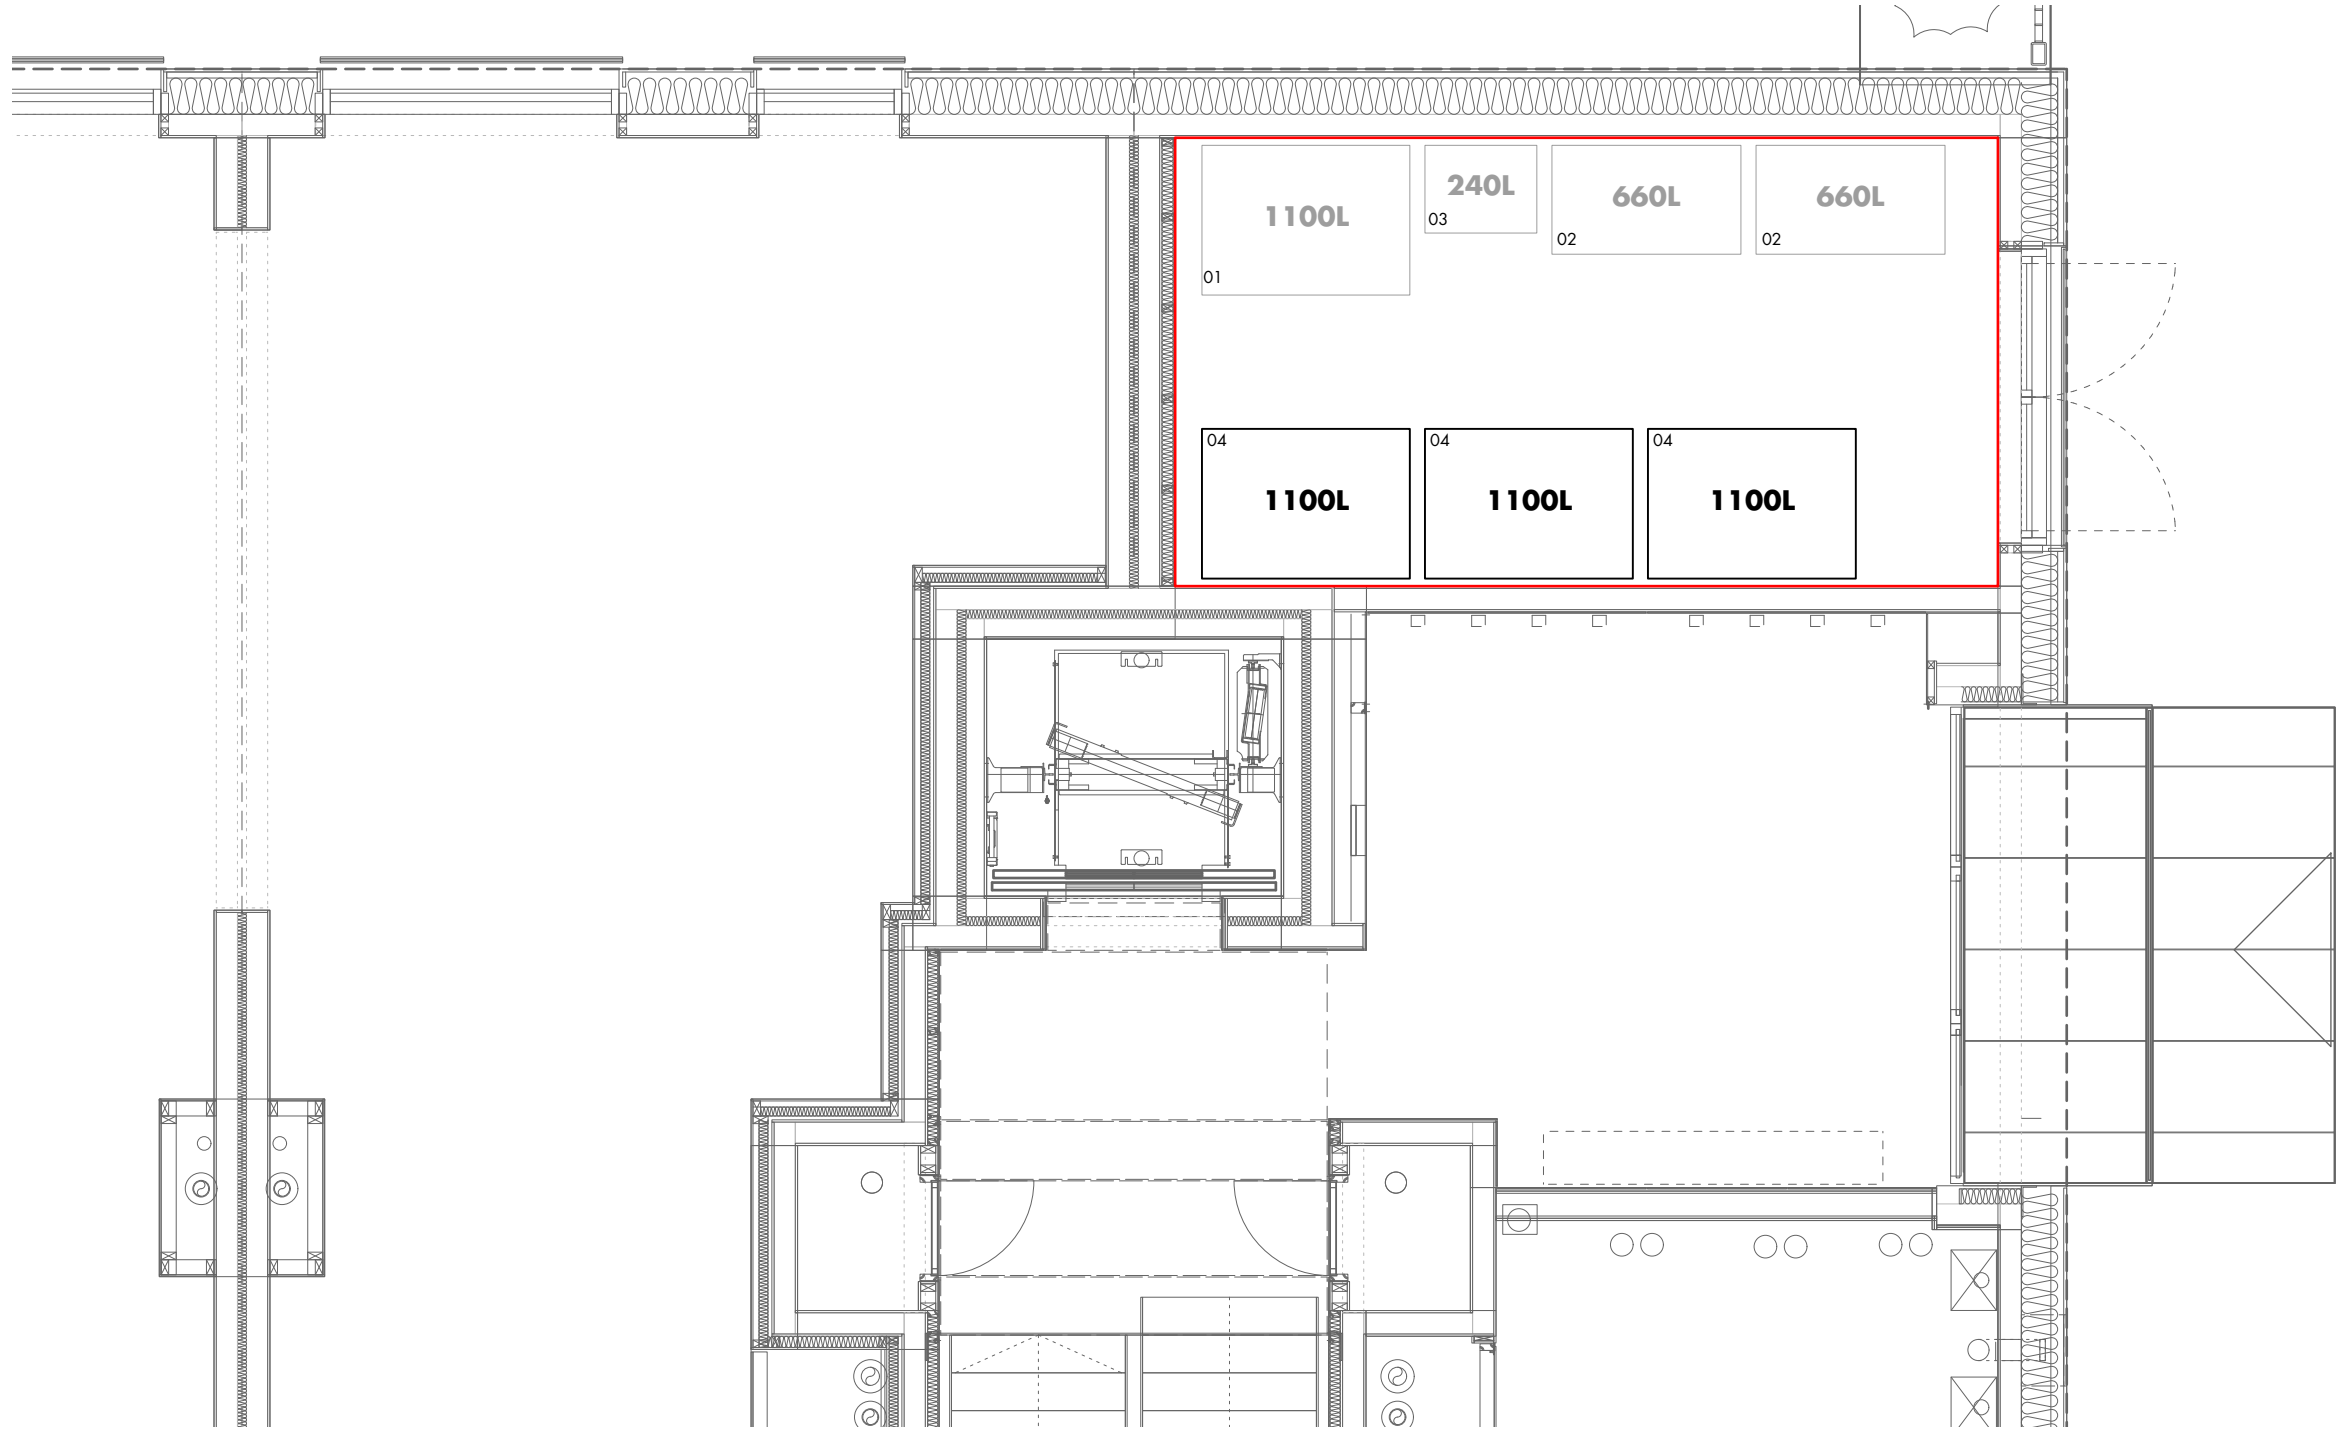


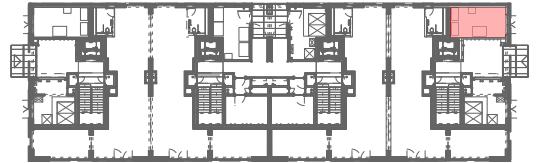

01 residential refuse waste 1100L
02 residential dry recycling 660L
03 residential organic waste 240L
04 commercial waste 1100L

*** commercial refuse strategy to confirmed by tenant requirements and use classification. strategy to be approved by planning**

shedkm

+44 (0)151 709 8211
+44 (0)207 253 8881

project

new islington 2 • mansion house

client

urban splash

drawing number

WHCF-SKM-20105

scale

1:50 @ a3

status

information

MHCF - refuse strategy - 02

• first issue

30 04 21 • hw • af

rev • description

issued • drawn • checked