



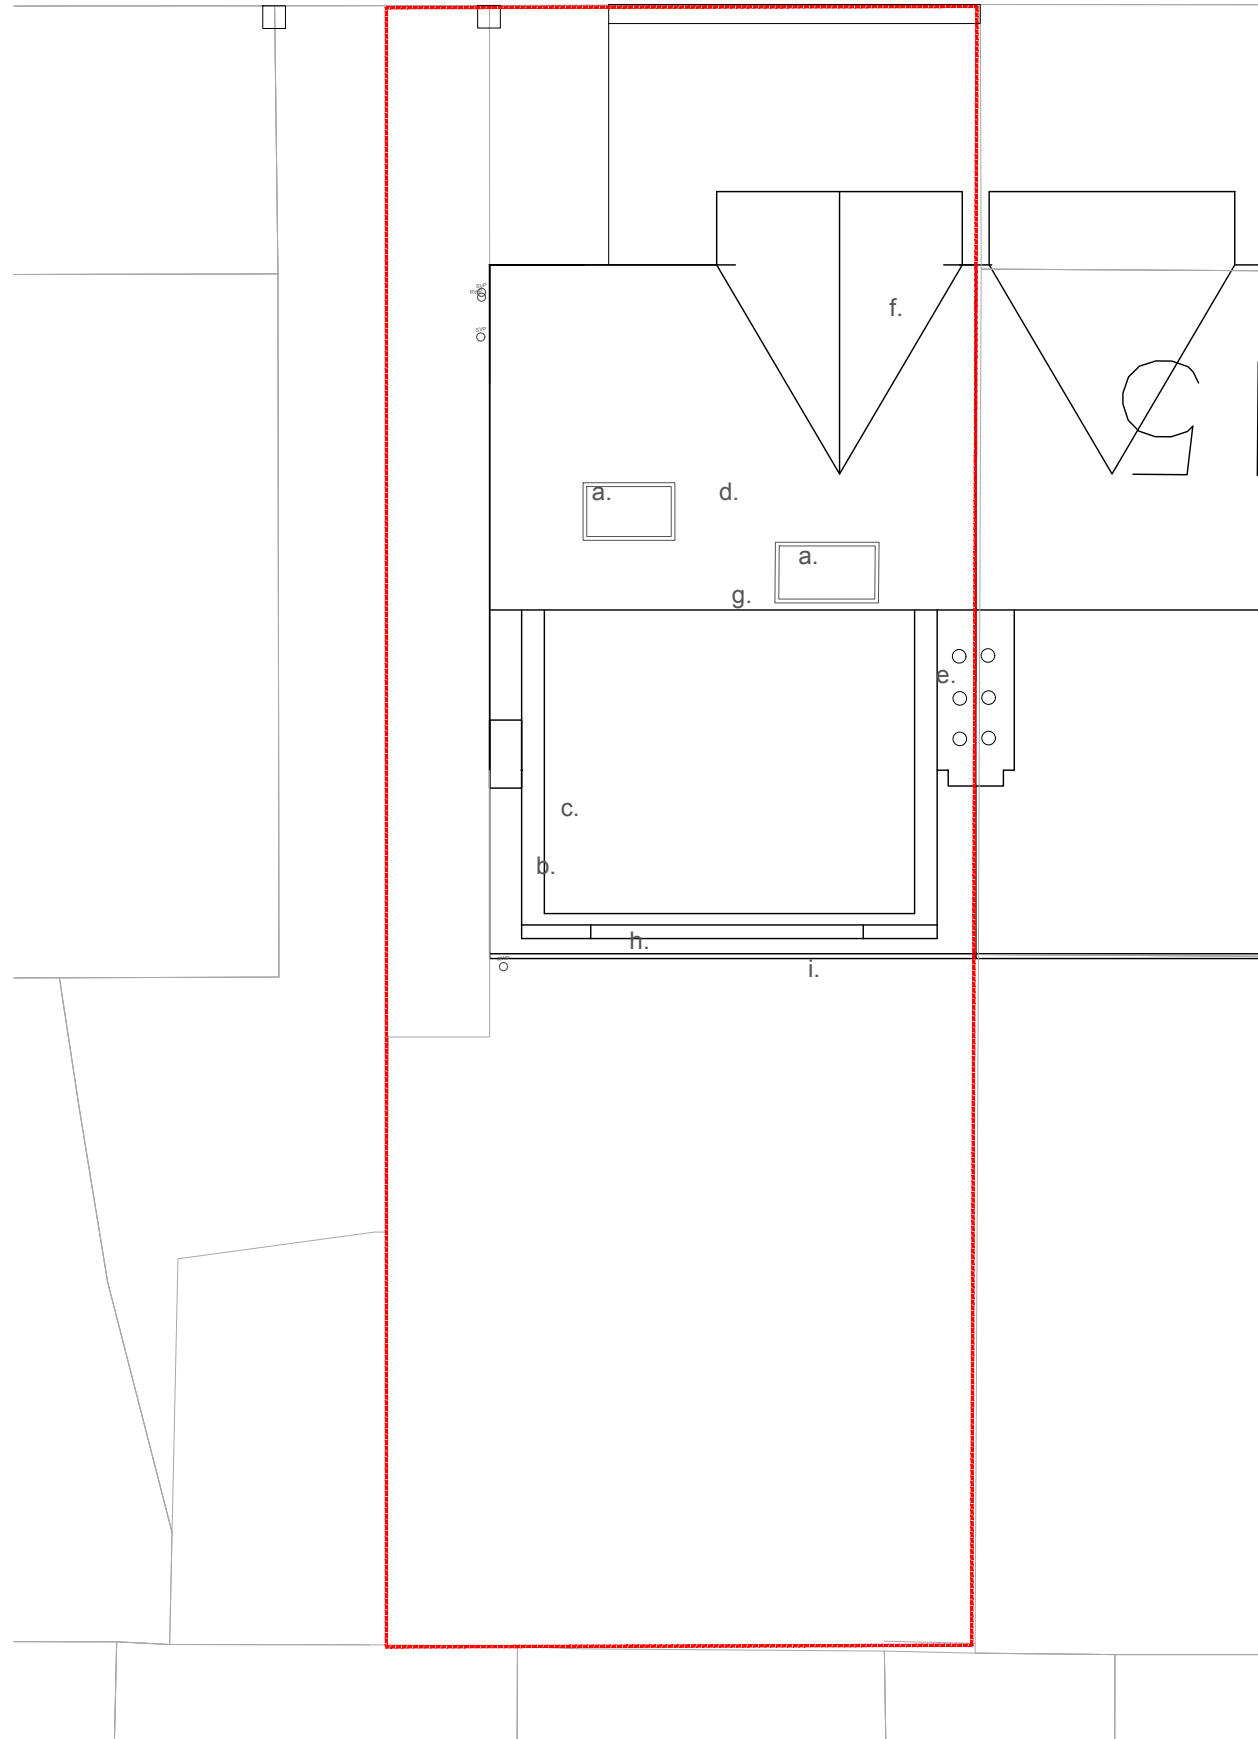

Notes:

- a. New flush fitted roof-light
- b. New oxidised copper capping to roof edge of dormer
- c. new single ply or EPDM membrane
- d. Replacement roof tiles
- e. Chimney
- f. Existing hip roof bay
- g. Vented ridge
- h. Lead eaves
- i. Gutter

Attic plan as proposed

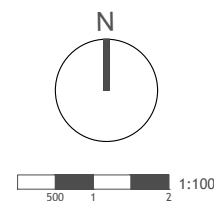

12 Purwell Lane
Hitchin, SG4 0NE
01462 236866
michael@michaelcollinsarchitects.com
www.michaelcollinsarchitects.com

Note: This drawing is copyright
Do not scale from this drawing
Note: to be read in conjunction with Structural Engineers
Information, specification and drawings
All setting out dimensions to be checked on site by
contractor and any discrepancies to be noted ASAP.
Windows, steelwork, to be site sized.
All sundry work not shown to be undertaken in accordance
with the British standards

Michael Collins Architect LLP

17 Linden park

Job No.
095 Roof plan
as proposed

Stage: 3
Status: Planning

REVISION:
B Scale
1:100
@:A3

023