
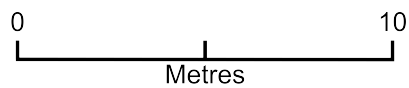


Block Plan - Proposed

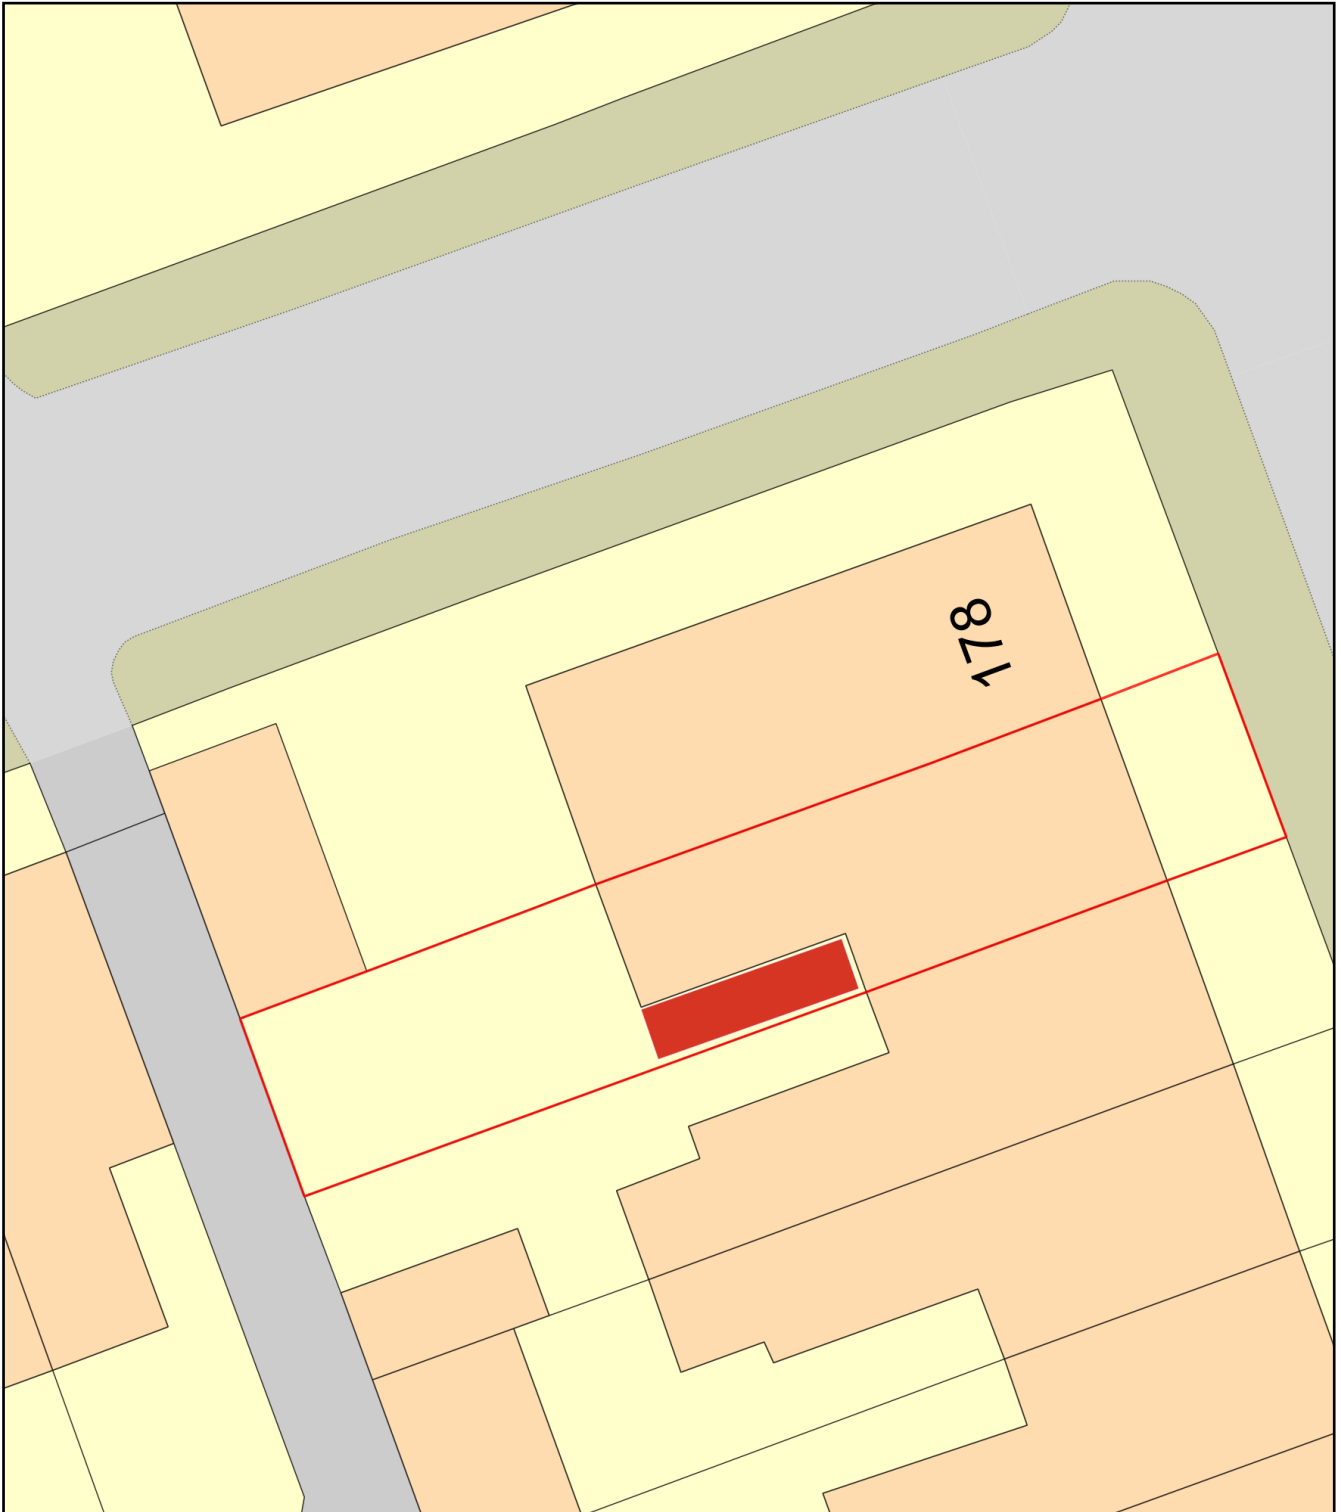

Plan Produced for: Mr Aziz Khan

Date Produced: 16 Aug 2021

Plan Reference Number: TQRQM21228205422038

Scale: 1:200 @ A4