


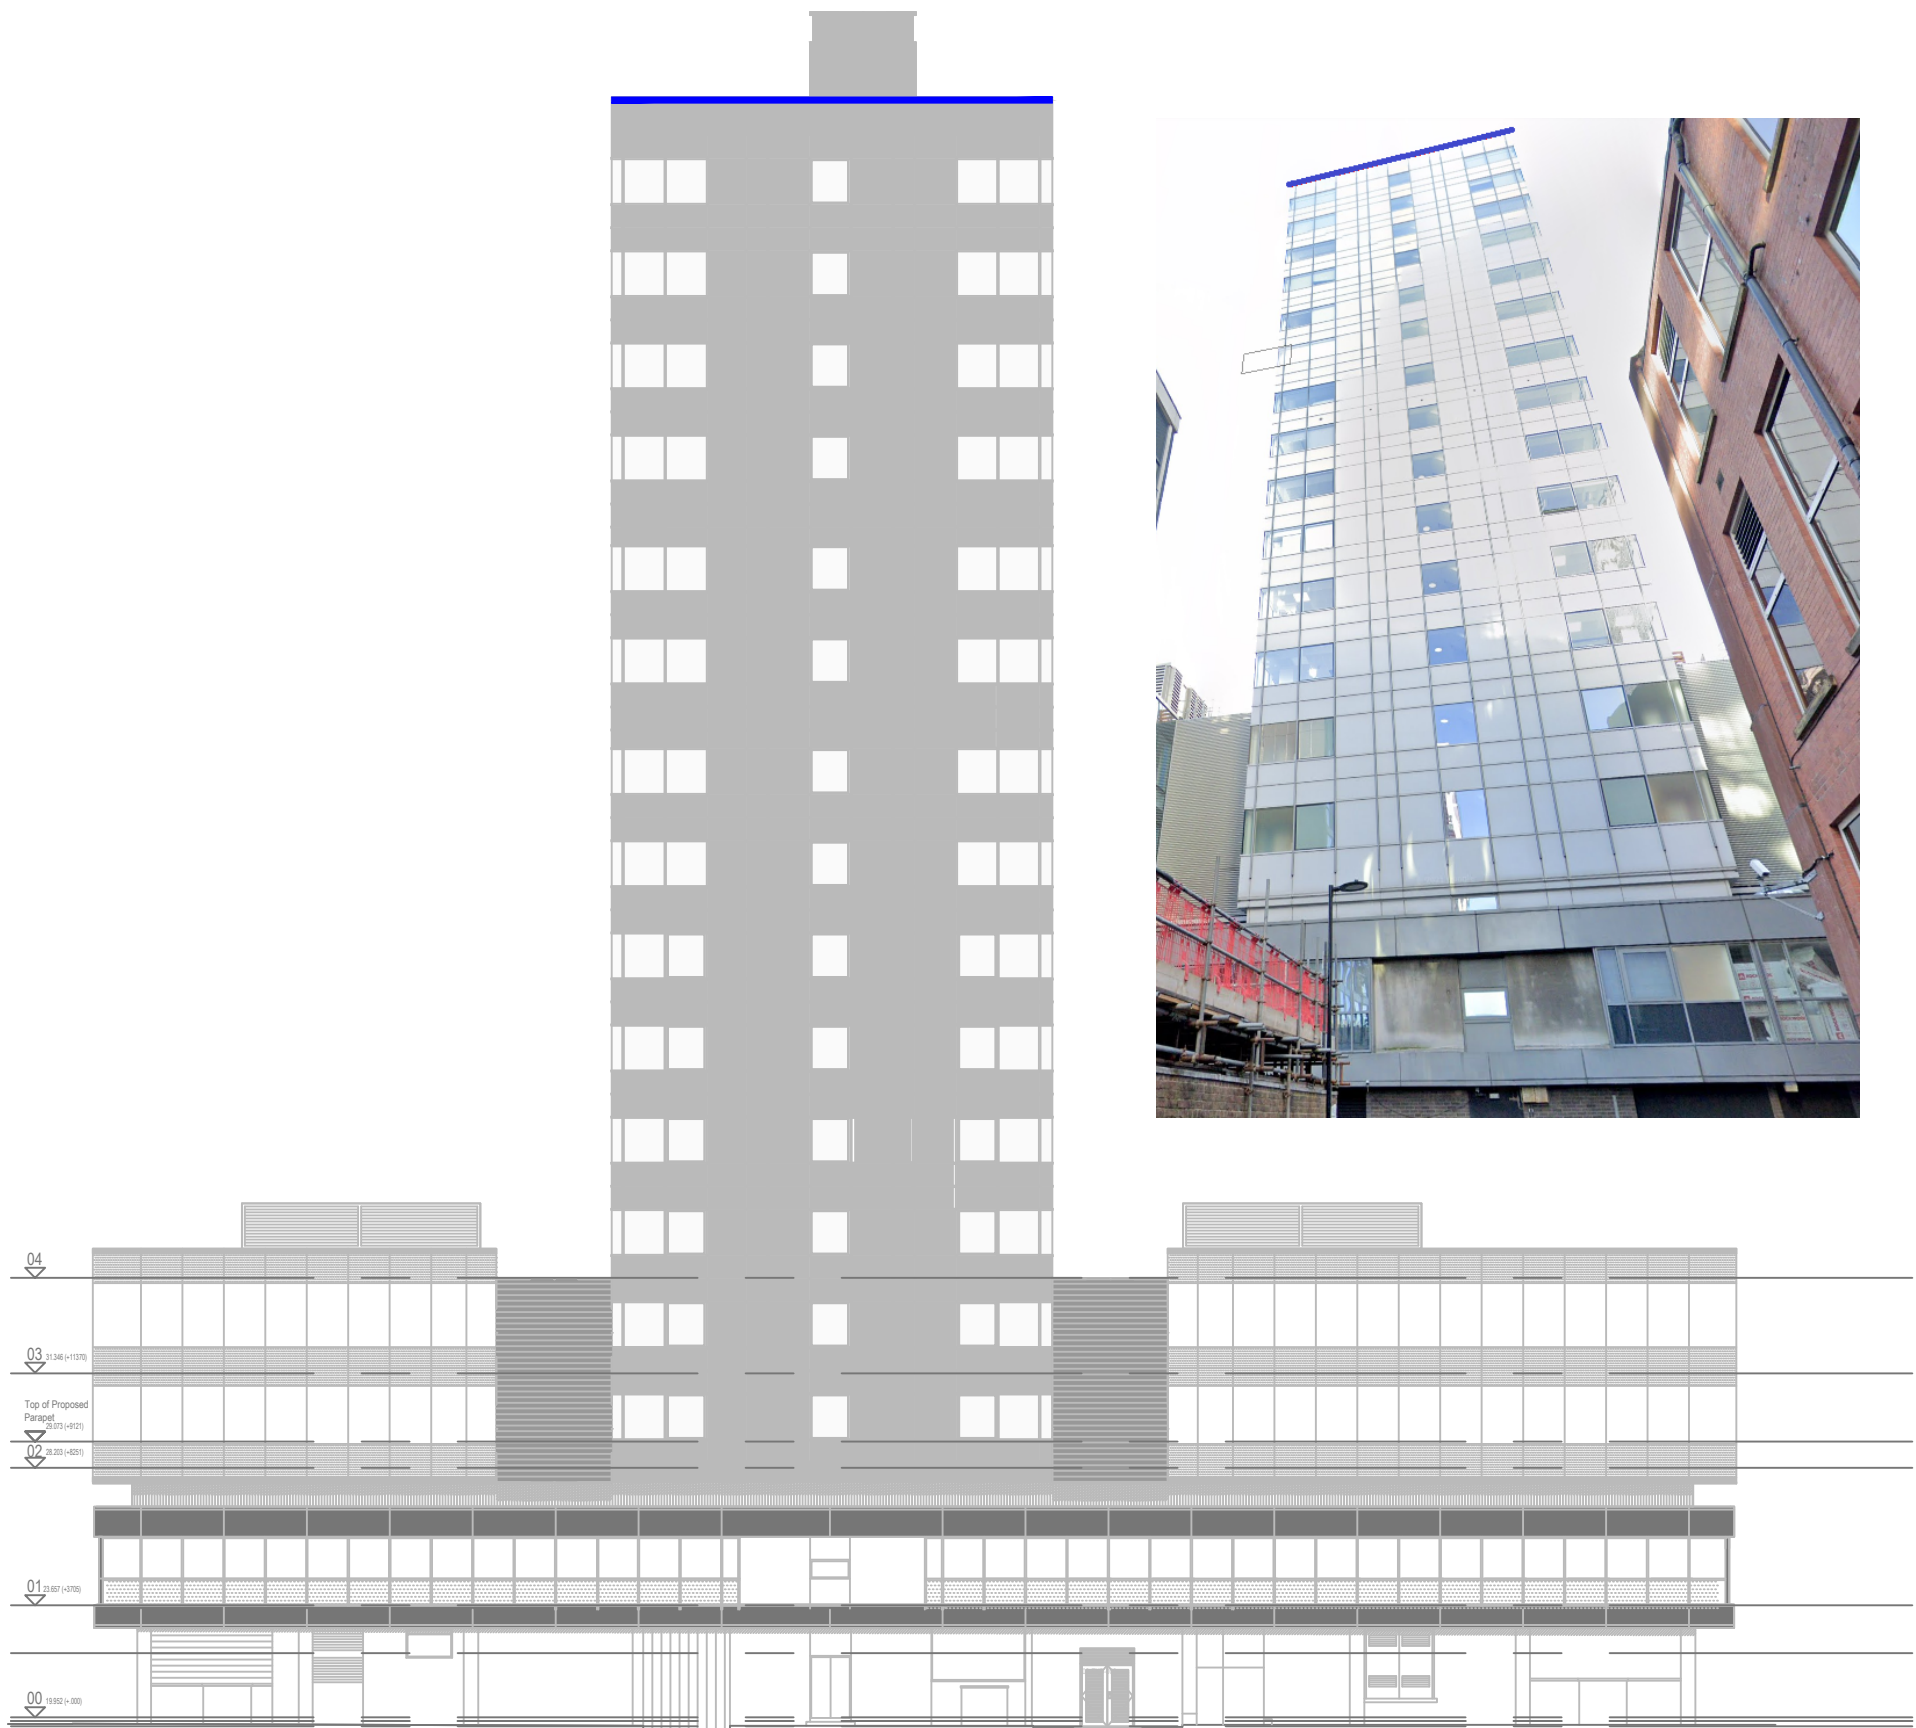

Notes:

1. ALL DIMENSIONS ARE TO BE VERIFIED PRIOR TO COMMENCEMENT OF ANY WORKS. DRAWINGS SHOULD BE READ IN CONJUNCTION WITH RELEVANT PROJECT SPECIFICATIONS.
2. THIS DRAWING IS THE PROPERTY OF ONE ELECTRICAL GROUP AND COPYRIGHT IS RESERVED BY THEM. THIS DRAWING IS ISSUED ON THE CONDITION THAT IT IS NOT COPIED OR DISCLOSED BY OR TO ANY UNAUTHORISED PERSONS WITHOUT PRIOR CONSENT IN WRITING.
3. ALL MODIFIED DRAWINGS SHOULD BE RETURNED TO ONE ELECTRICAL GROUP VIA THE GROUP ADDRESS

- Proposed LED strip - LED CAPTAIN RGB
- Proposed LED strip - LED ASTON 1615 RGB

P1	CHAIN_STREET	GW	07/09/21
REV:	DESCRIPTION:	BY:	DATE:
STATUS: CONSTRUCTION ISSUE			

one[®] ELECTRICAL Bankfield Road, Tyldesley, Manchester M29 8QH			
CLIENT: OBI 80 MOSLEY STREET MANCHESTER M2 3FX			
ARCHITECT: N/A N/A N/A			
SITE: St JAMES TOWER MANCHESTER			
TITLE: LED NEON STRIP ON BUILDING FACADE & ROOF PERIMETER CHAIN STREET			
SCALE AT A3: 1:250	DATE: SEP 21	DRAWN: GC	CHECKED: GC
PROJECT NO: OBISJT0709	DRAWING NO: A3/070921-3	REVISION: C	