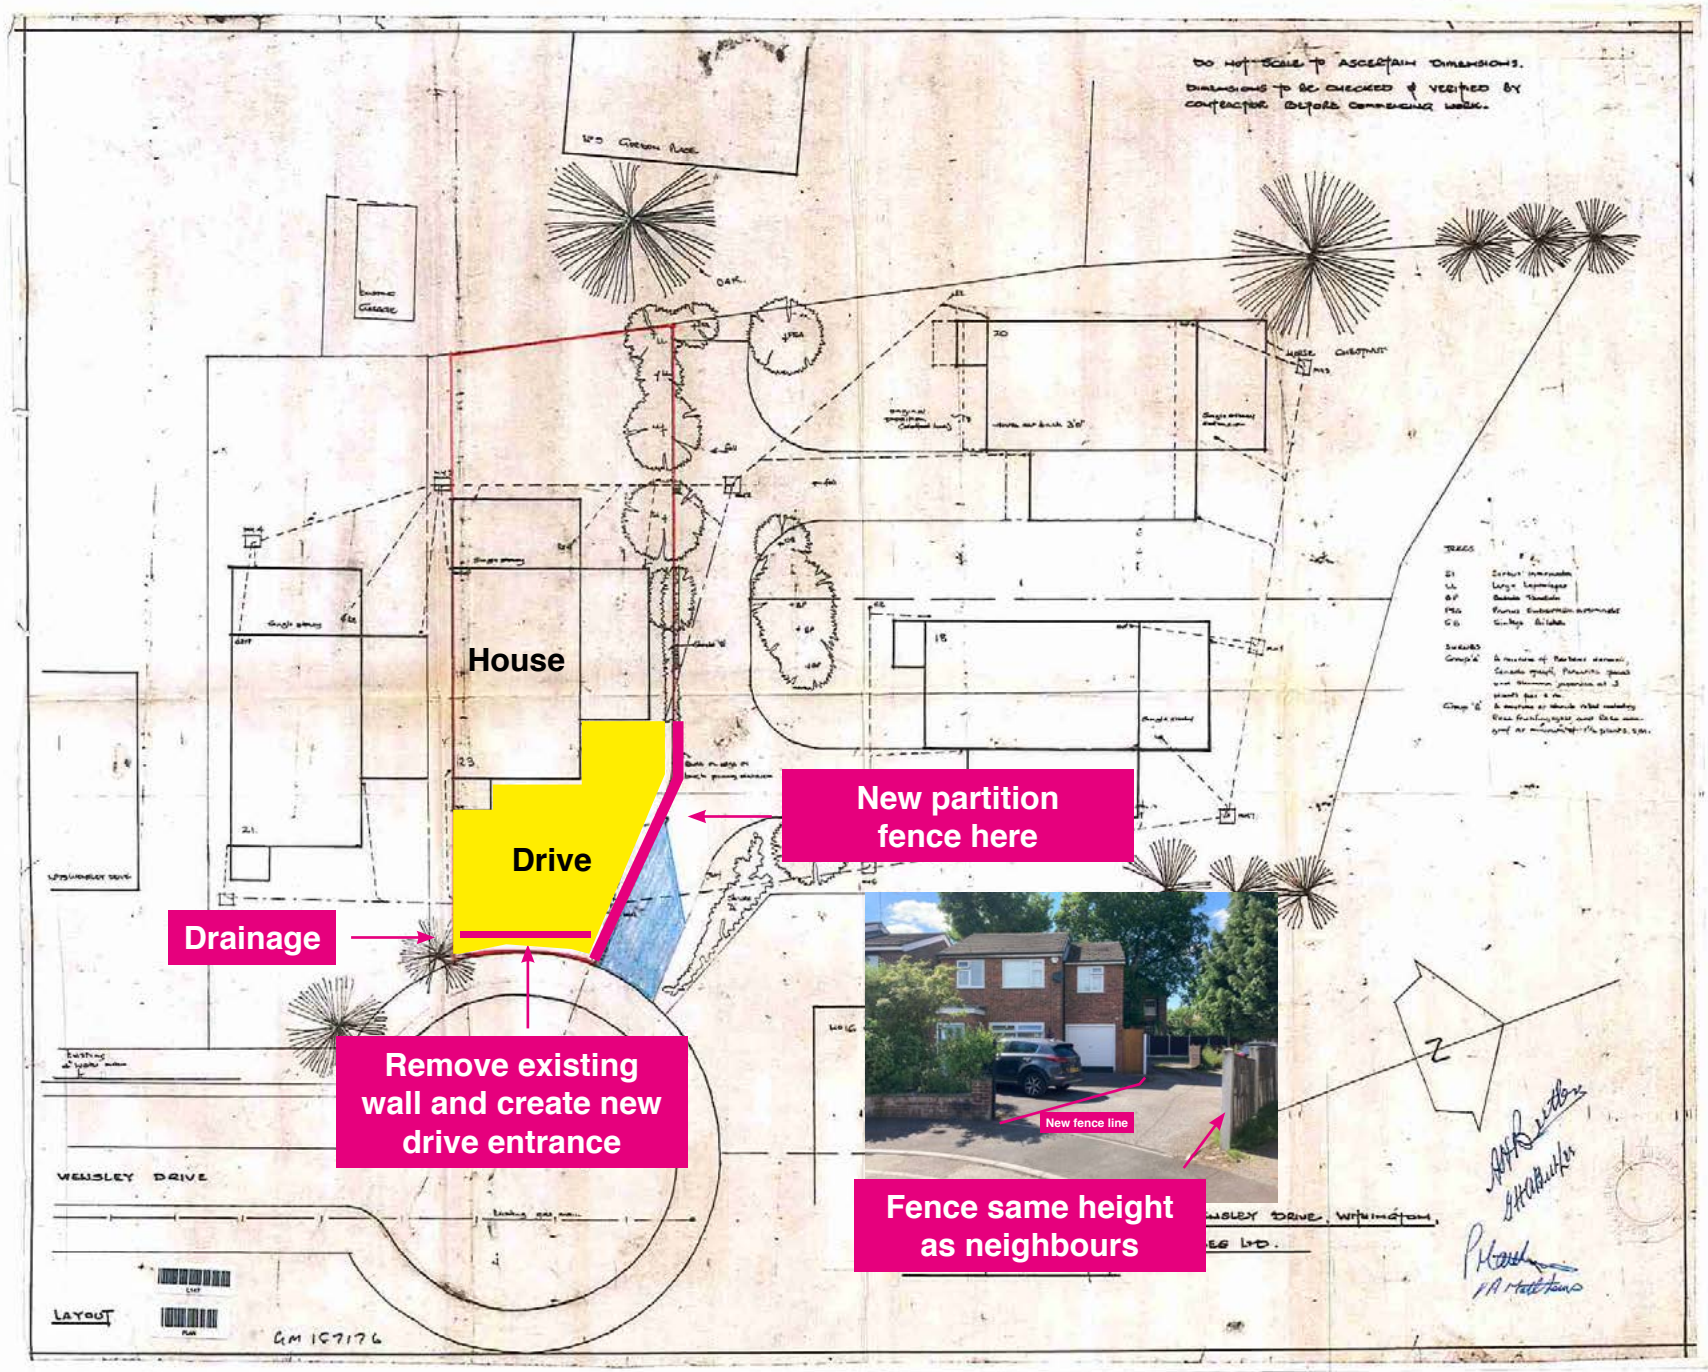

House
Drive
New partition fence here
Drainage
Remove existing wall and create new drive entrance
New fence line
Fence same height as neighbours
WEMBLEY DRIVE
LAYOUT