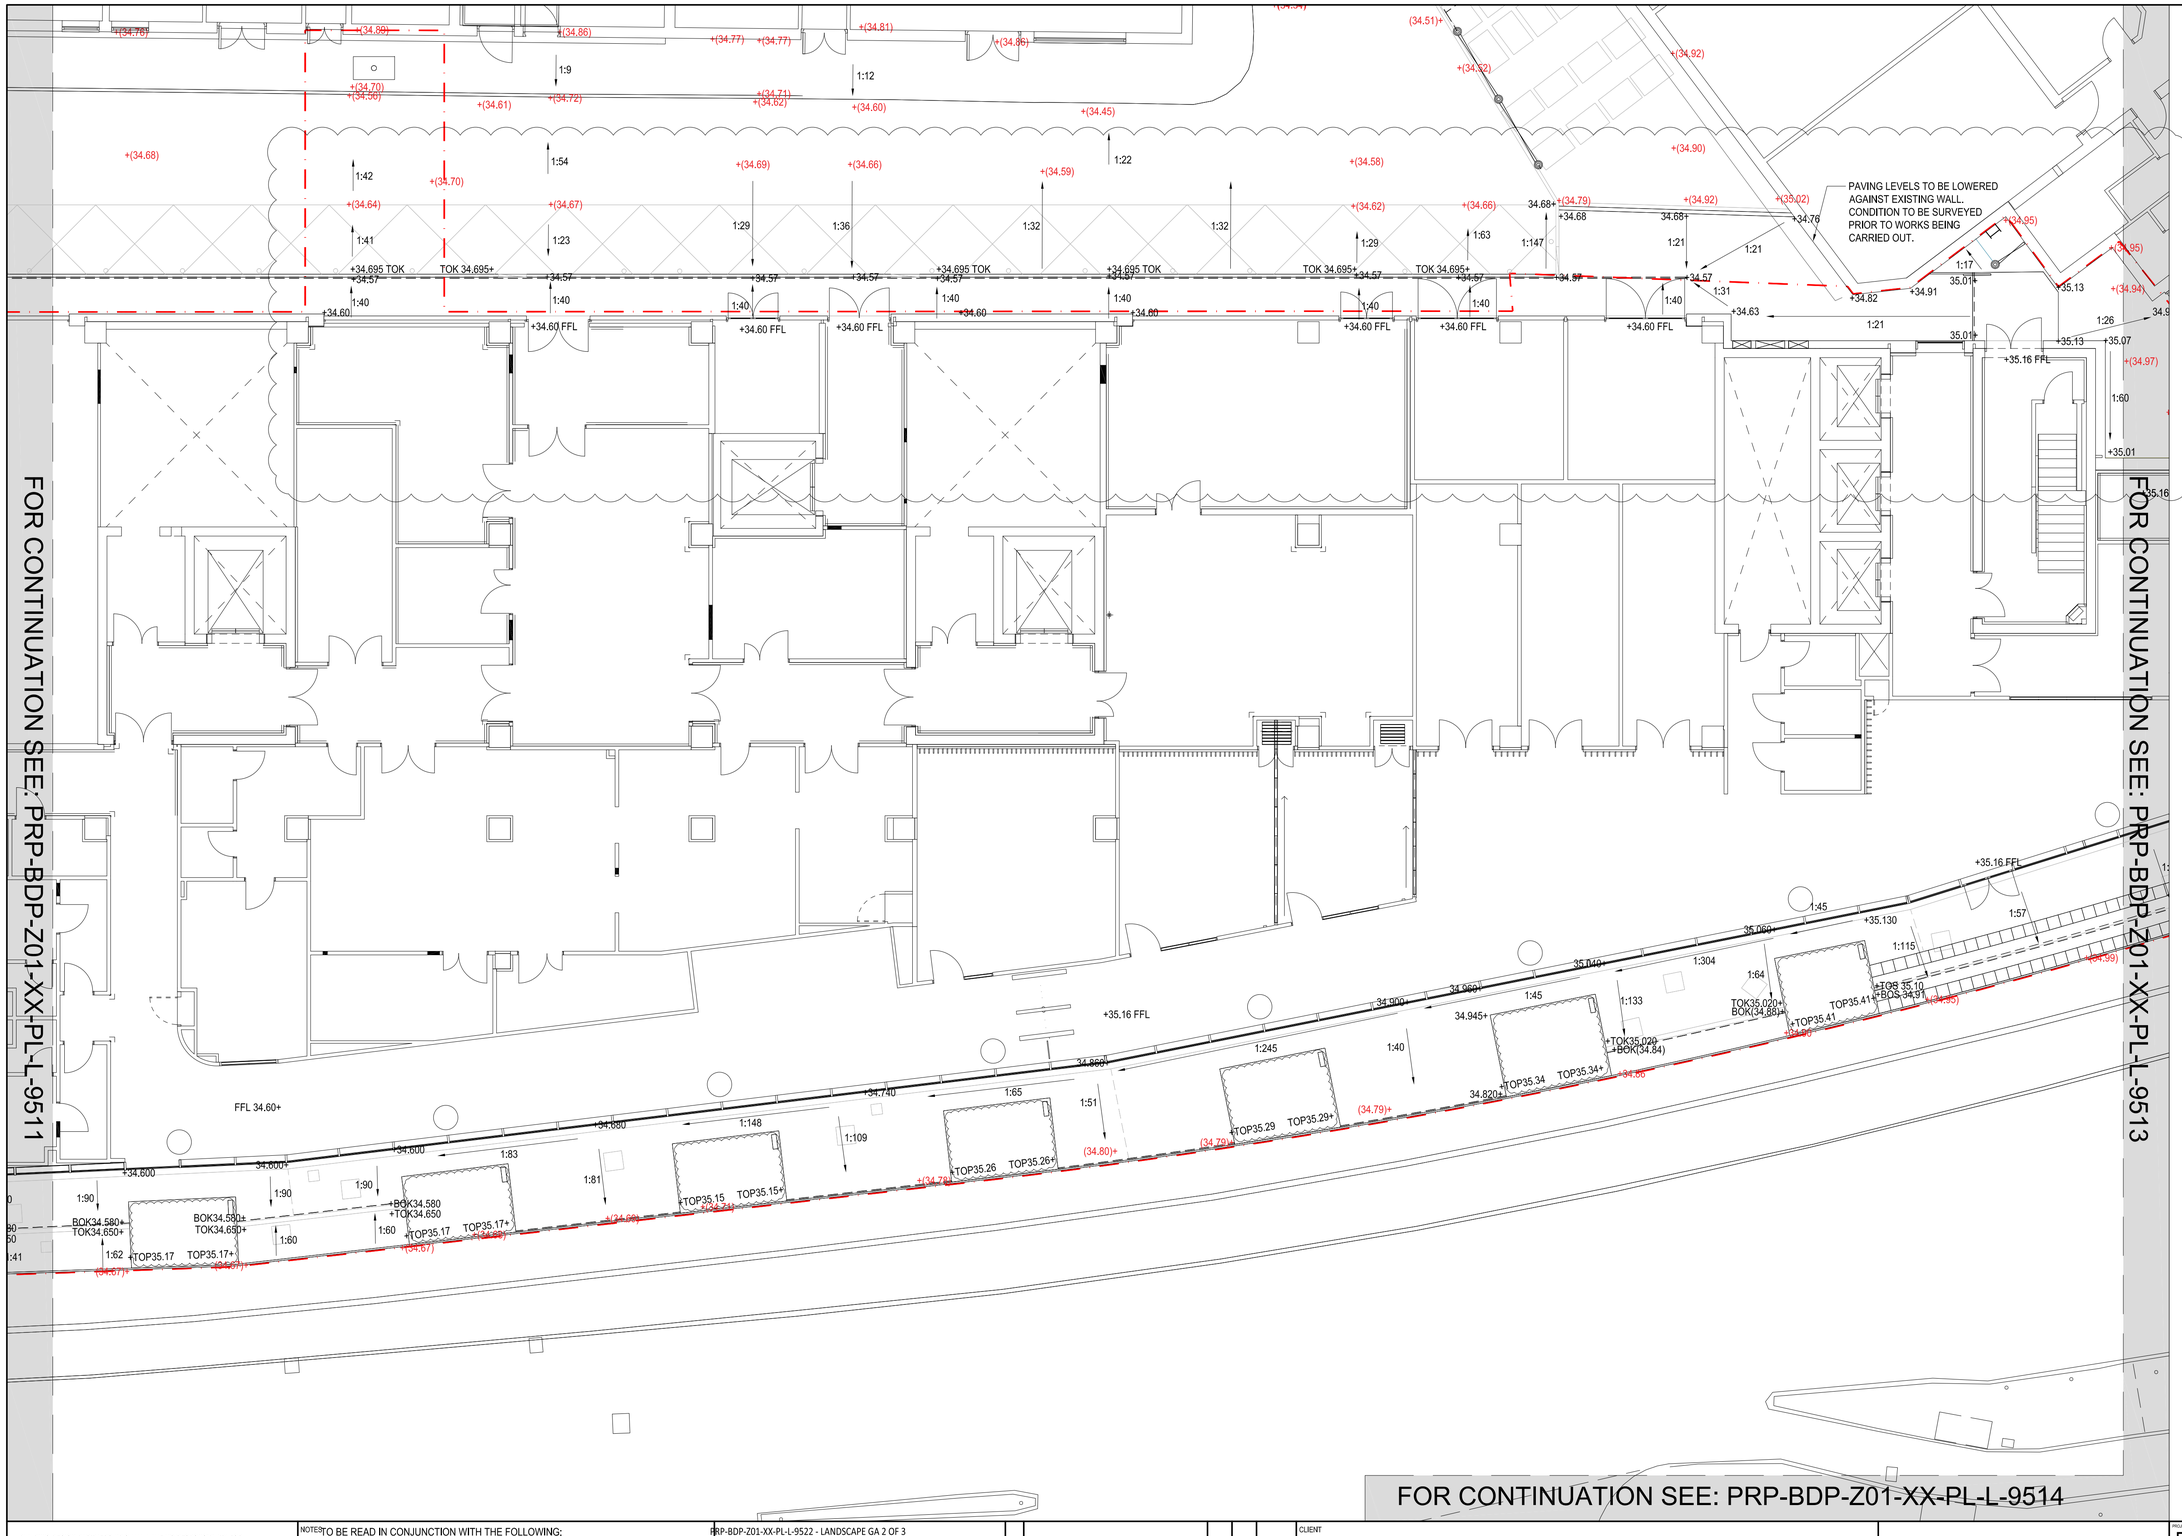


BUILDING DESIGN PARTNERSHIP SHALL HAVE NO RESPONSIBILITY FOR ANY USE MADE OF THIS DOCUMENT OTHER THAN FOR THAT WHICH IT WAS PREPARED AND ISSUED.

ALL DIMENSIONS SHOULD BE CHECKED ON SITE.

DO NOT SCALE FROM THIS DRAWING

ANY DRAWING ERRORS OR DIVERGENCIES SHOULD BE BROUGHT TO THE ATTENTION OF BUILDING DESIGN PARTNERSHIP AT THE ADDRESS SHOWN BELOW.

NOTES: TO BE READ IN CONJUNCTION WITH THE FOLLOWING:
NBS SPEC P2008381-PRP-BDP-XXX-XX-SP-L-9001-2020-02-06
PRP-BDP-Z01-XX-PL-L-9502 - LANDSCAPE MASTERPLAN
PRP-BDP-Z01-XX-PL-L-9503 - LANDSCAPE DESIGN INTENT - BIKE STORAGE
PRP-BDP-Z01-XX-PL-L-9504 - TREE REMOVAL AND RETENTION PLAN
PRP-BDP-Z01-XX-PL-L-9506 - LANDSCAPE PLANTING STRATEGY
PRP-BDP-Z01-XX-PL-L-9507 - LANDSCAPE SCREEN CONCEPT SHEET
PRP-BDP-Z01-XX-PL-L-9508 - LANDSCAPE AXONOMETRIC
PRP-BDP-Z01-XX-PL-L-9511 - LANDSCAPE LEVELS PLAN 1 OF 4
PRP-BDP-Z01-XX-PL-L-9513 - LANDSCAPE LEVELS PLAN 3 OF 4
PRP-BDP-Z01-XX-PL-L-9514 - LANDSCAPE LEVELS PLANS 4 OF 4

PRP-BDP-Z01-XX-PL-L-9522 - LANDSCAPE GA 2 OF 3
PRP-BDP-Z01-XX-PL-L-9523 - LANDSCAPE GA 3 OF 3
PRP-BDP-Z01-XX-PL-L-9524 - LANDSCAPE GA - CYCLE STORE
PRP-BDP-Z01-XX-PL-L-9541 - TYPICAL LANDSCAPE DETAILS 1 OF 3
PRP-BDP-Z01-XX-PL-L-9542 - TYPCIAL LANDSCAPE DETAILS 2 OF 3

REV	DESCRIPTION	DRW'N	CHK'D	DATE
P03	STAGE 4 ISSUE. LEVELS AMENDED ALONG ACCESS ROAD	IF	JRM	26.11.21
P02	STAGE 4 WIP. AREA CLOUDED CONTAINS LEVELS IN ABEYANCE.	MJ	JM	13/07/21
P01	STAGE 3 DESIGN PACKAGE	AL	LW	13/03/20

CLIENT
MANCHESTER CANCER RESEARCH CENTRE
Founded by: MANCHESTER 1824 The University of Manchester
CANCER RESEARCH UK
NHS The Christie NHS Foundation Trust

BDP.
11 Ducie Street
PO Box 85, Picadilly Basin
Manchester, M60 3JA
United Kingdom
T +44 (0)161 828 2200
F +44 (0)161 828 2235
www.bdp.com

PROJECT TITLE: Paterson Redevelopment Project
P2008381
DRAWING TITLE: Landscape Levels Plan 2 of 4
SCALE: @ A1 1:100
DATE: MAR' 2020
DRAWING No.: PRP-BDP-Z01-XX-PL-L-9512
REVISION: P03