



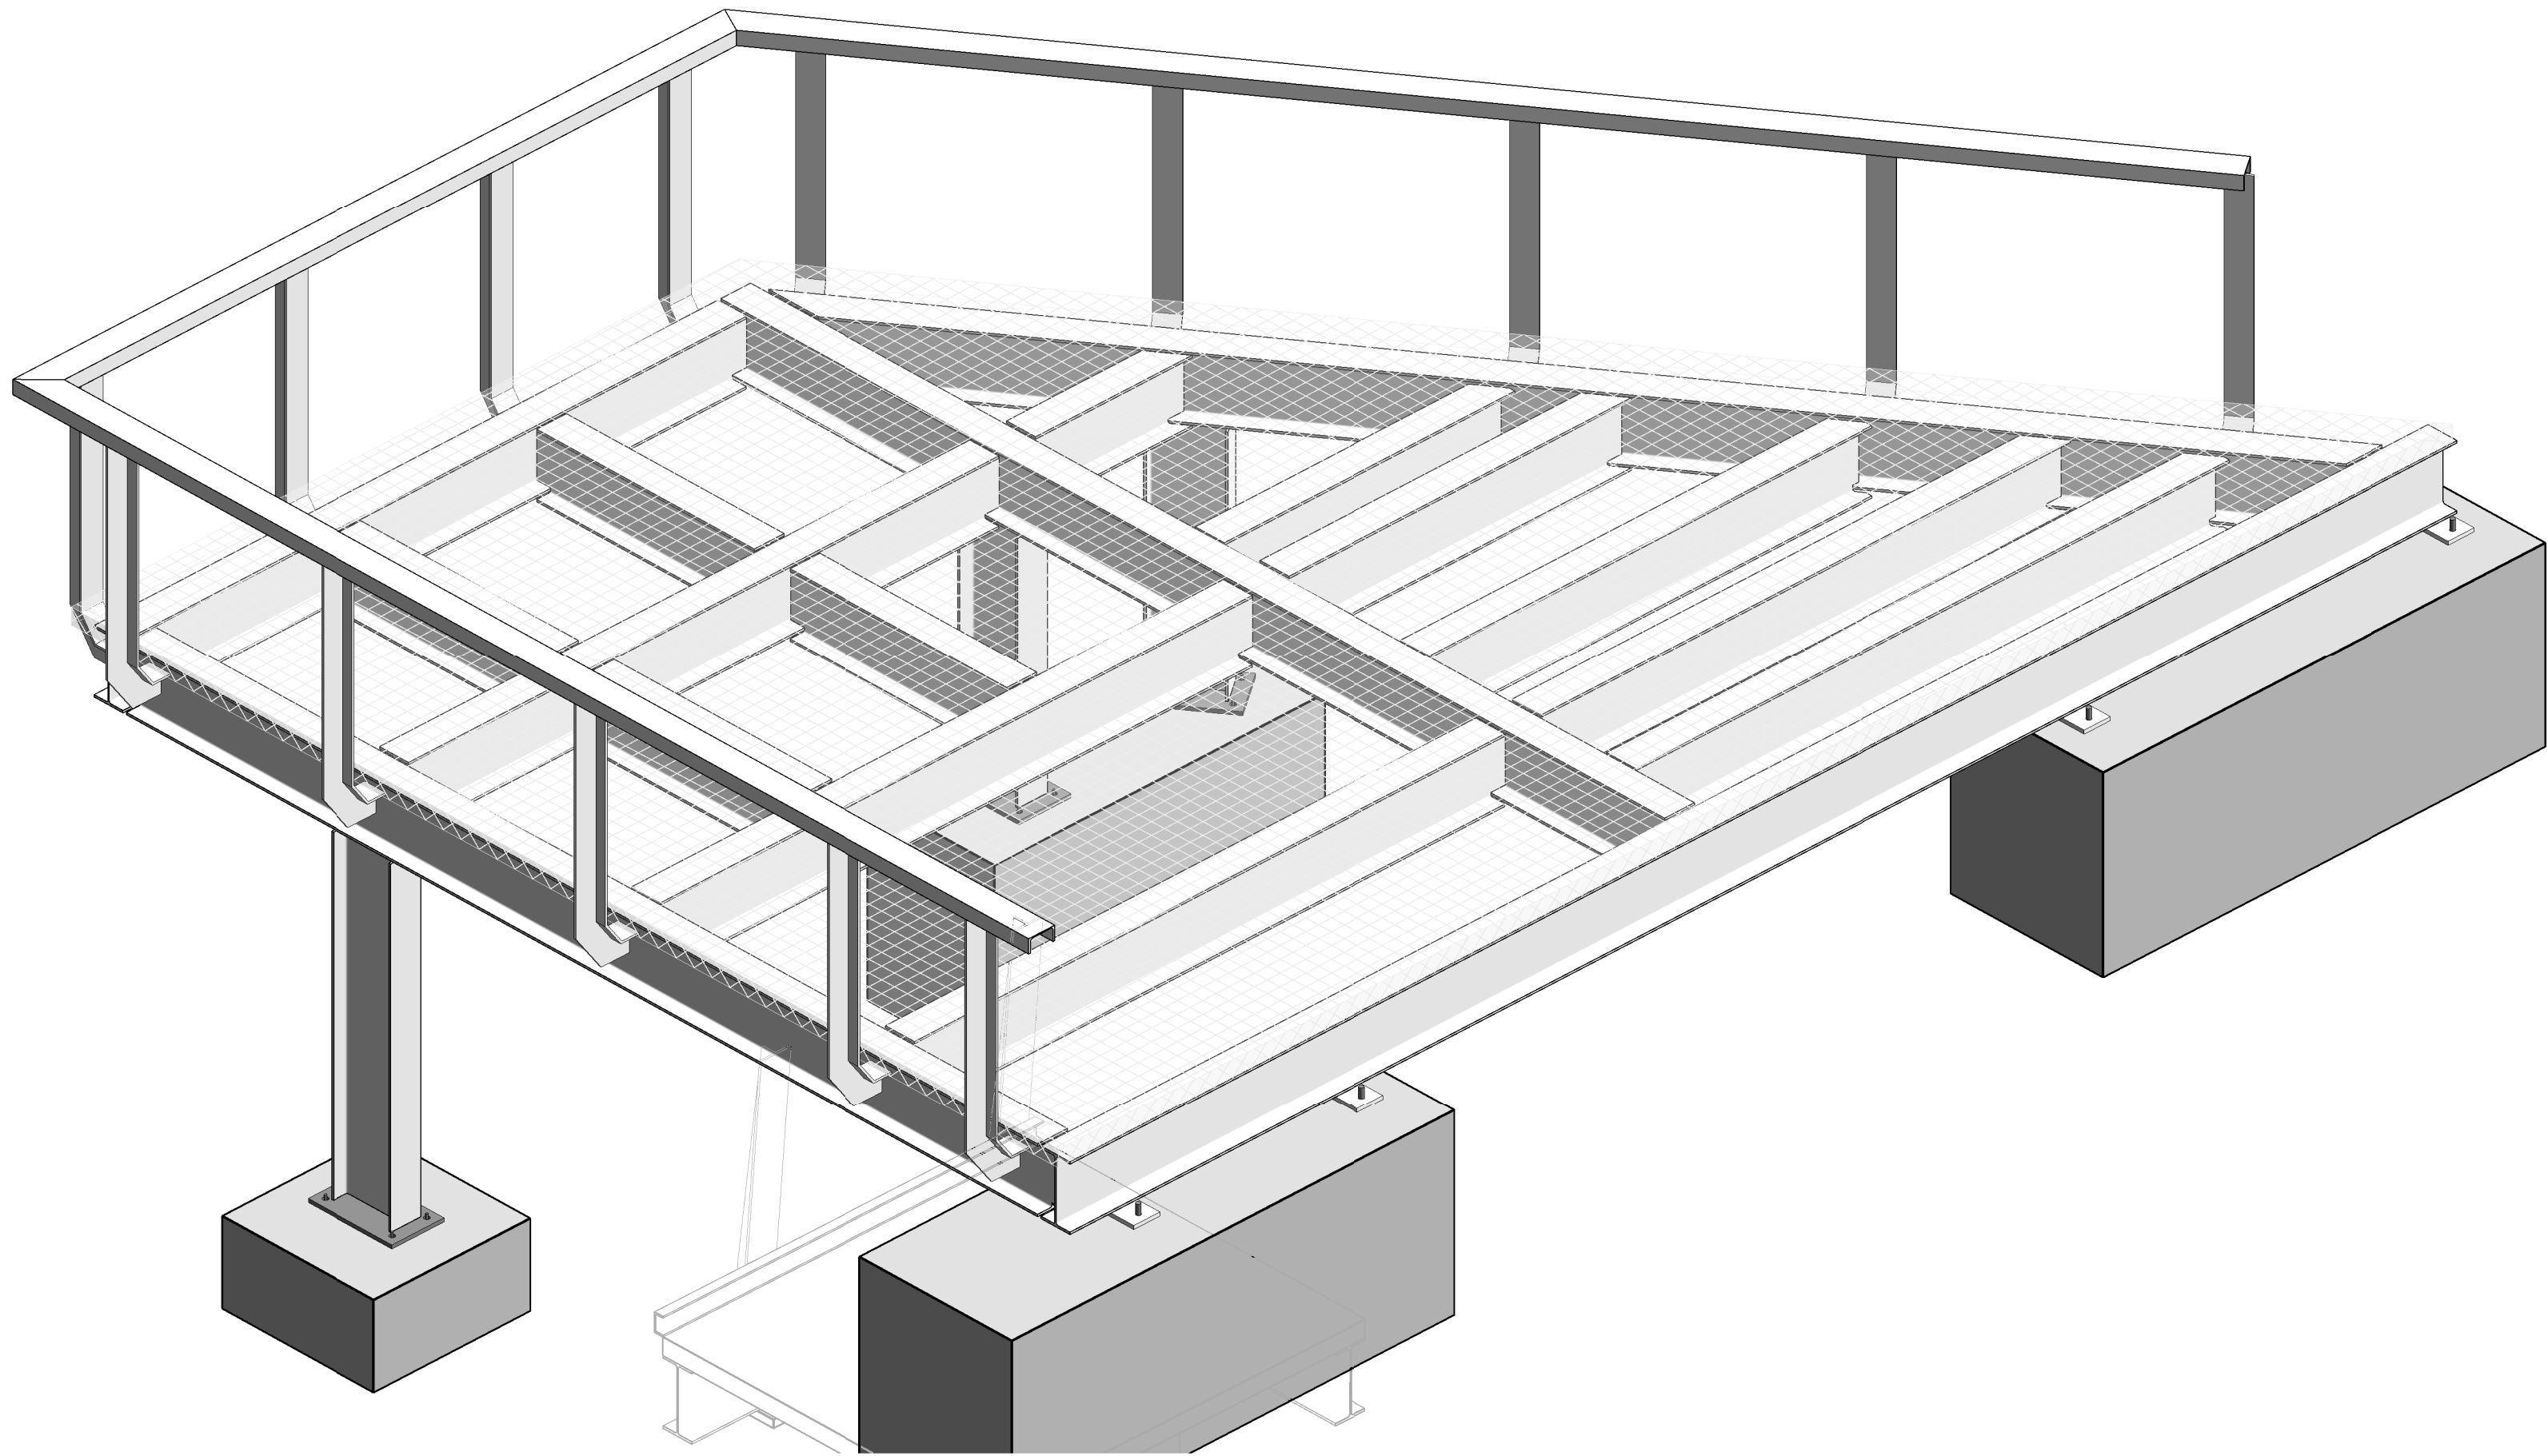

JETTY 03 3D VIEW LOOKING EAST

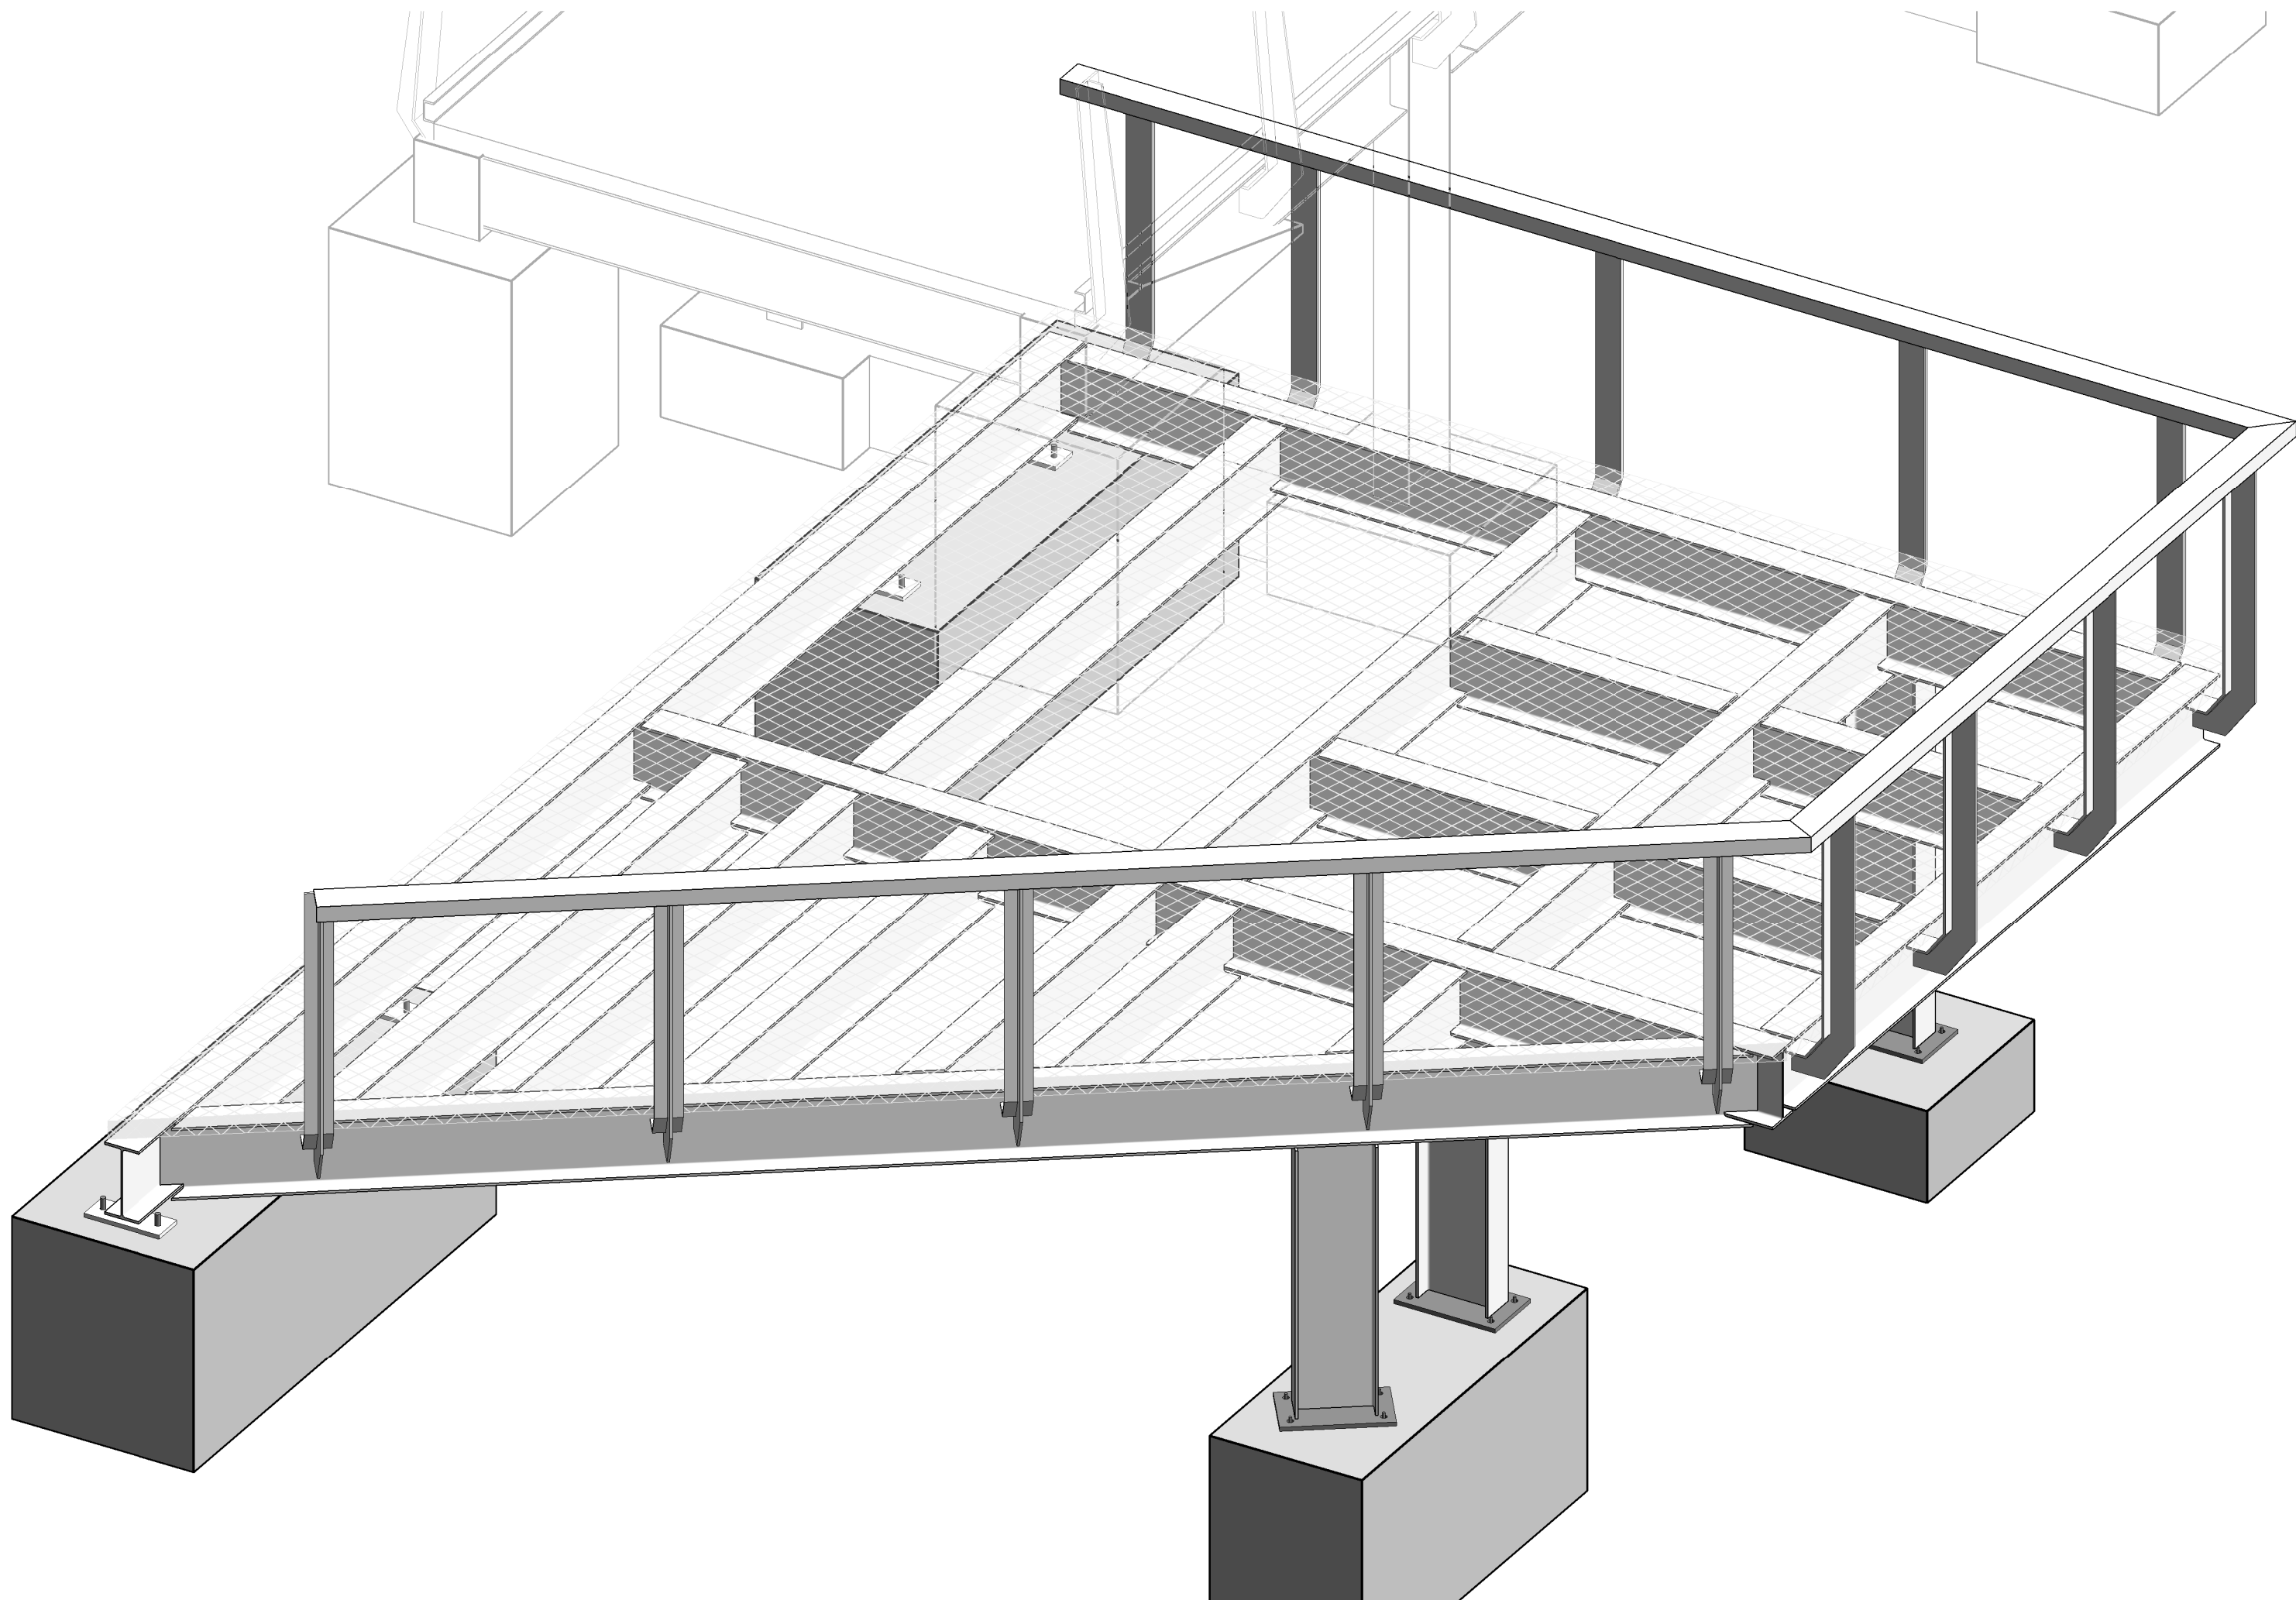

JETTY 03 3D VIEW LOOKING WEST

Standard Notes

- 1. This drawing is to be read in conjunction with all relevant Architect's and Engineer's drawings and the specifications.
- 2. This drawing should not be scaled.
- 3. All dimensions are to be verified by the contractor on site.
- 4. All discrepancies should be reported to C.A. prior to the commencement of works.

© CIVIC ENGINEERS LIMITED

Notes and Keys

13.06.21	A	STEELWORK ISSUED FOR CONSTRUCTION	IG	TL
01.06.21	S04	ISSUED FOR APPROVAL	IG	LCS

Date	Rev	Description	Drawn	Chkd
------	-----	-------------	-------	------



MANCHESTER Carver's Warehouse, 77 Dale St, Manchester, M1 2HG. Tel: 0161 228 6757
LONDON Reeds Wharf, 33 Mill Street, London SE1 2AX. Tel: 020 7253 2977
LEEDS Tower Works, Unit 02-03, Globe Rd, Leeds, LS11 5QG. Tel: 0113 2025 130
GLASGOW Gresham Chambers, 45 West Nile St, Glasgow, G3 7PF. Tel: 0143 370 1820

www.civicingineers.com

Project
MAYFIELD PARK

Title
JETTY 03 - 3D VIEWS

Status
CONSTRUCTION

Project Number	Scale @ A1	Date Created	Drawn	Checked	Suitability
1076-13	1:25	MAY 21	IG	LCS	-

Drawing Number	Revision
MAY101-WSS-EXT-CIV-DR-7000-6330	A