


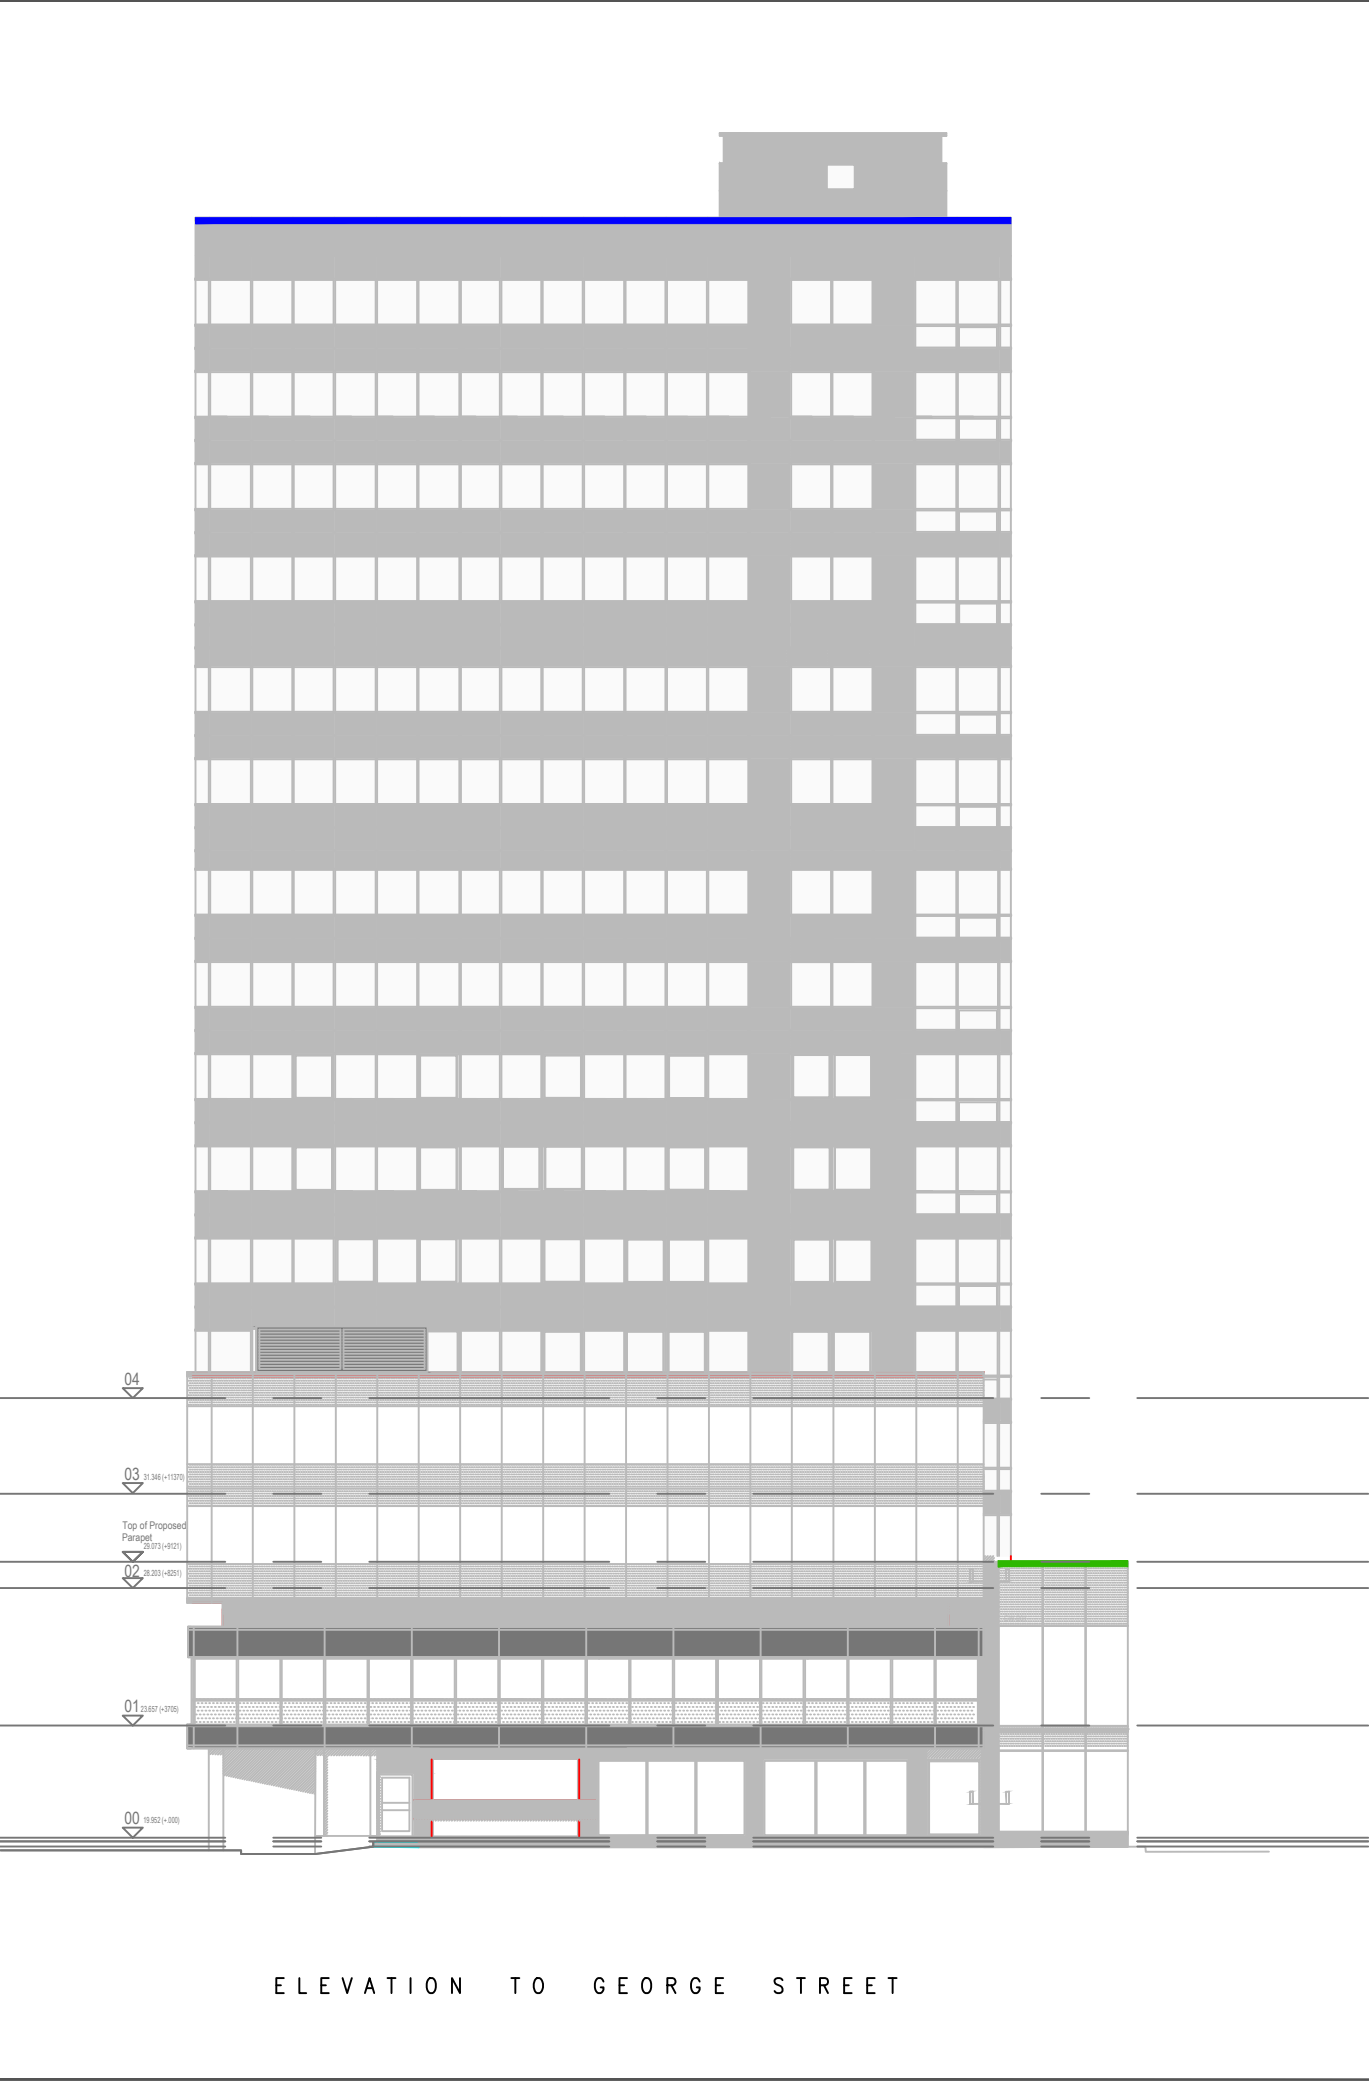

Notes:

1. ALL DIMENSIONS ARE TO BE VERIFIED PRIOR TO COMMENCEMENT OF ANY WORKS. DRAWINGS SHOULD BE READ IN CONJUNCTION WITH RELEVANT PROJECT SPECIFICATIONS.

2. THIS DRAWING IS THE PROPERTY OF ONE ELECTRICAL GROUP AND COPYRIGHT IS RESERVED BY THEM. THIS DRAWING IS ISSUED ON THE CONDITION THAT IT IS NOT COPIED OR DISCLOSED BY OR TO ANY UNAUTHORISED PERSONS WITHOUT PRIOR CONSENT IN WRITING.

3. ALL MODIFIED DRAWINGS SHOULD BE RETURNED TO ONE ELECTRICAL GROUP VIA THE GROUP ADDRESS

Proposed LED strip - LED CAPTAIN RGB

Proposed LED strip - LED ASTON 1615 RGB

|   |                                                                        |           |          |
|---|------------------------------------------------------------------------|-----------|----------|
| P1   | GEORGE_STREET                                                          | GW        | 07/09/21 |
| REV:   | DESCRIPTION:                                                           | BY:       | DATE:    |
| STATUS: CONSTRUCTION ISSUE                                                                                             |                                                                        |           |          |
| <div><div>one<sup>®</sup></div><div>ELECTRICAL</div><div>Bankfield Road, Tyldesley,<br/>Manchester M29 8QH</div></div> |                                                                        |           |          |
| CLIENT:   | OBI<br>80 MOSLEY STREET<br>MANCHESTER<br>M2 3FX                        |           |          |
| ARCHITECT:   | N/A<br>N/A<br>N/A                                                      |           |          |
| SITE:   | ST JAMES TOWER<br>MANCHESTER                                           |           |          |
| TITLE:   | LED NEON STRIP ON BUILDING<br>FACADE & ROOF PERIMETER<br>GEORGE STREET |           |          |
| SCALE: AT A3:   | DATE:                                                                  | DRAWN:    | CHECKED: |
| 1:250   | SEP 21                                                                 | GC        | GC       |
| PROJECT NO:   | DRAWING NO:                                                            | REVISION: |          |
| OBISJT0709   | A3/070921-1                                                            | C         |          |