



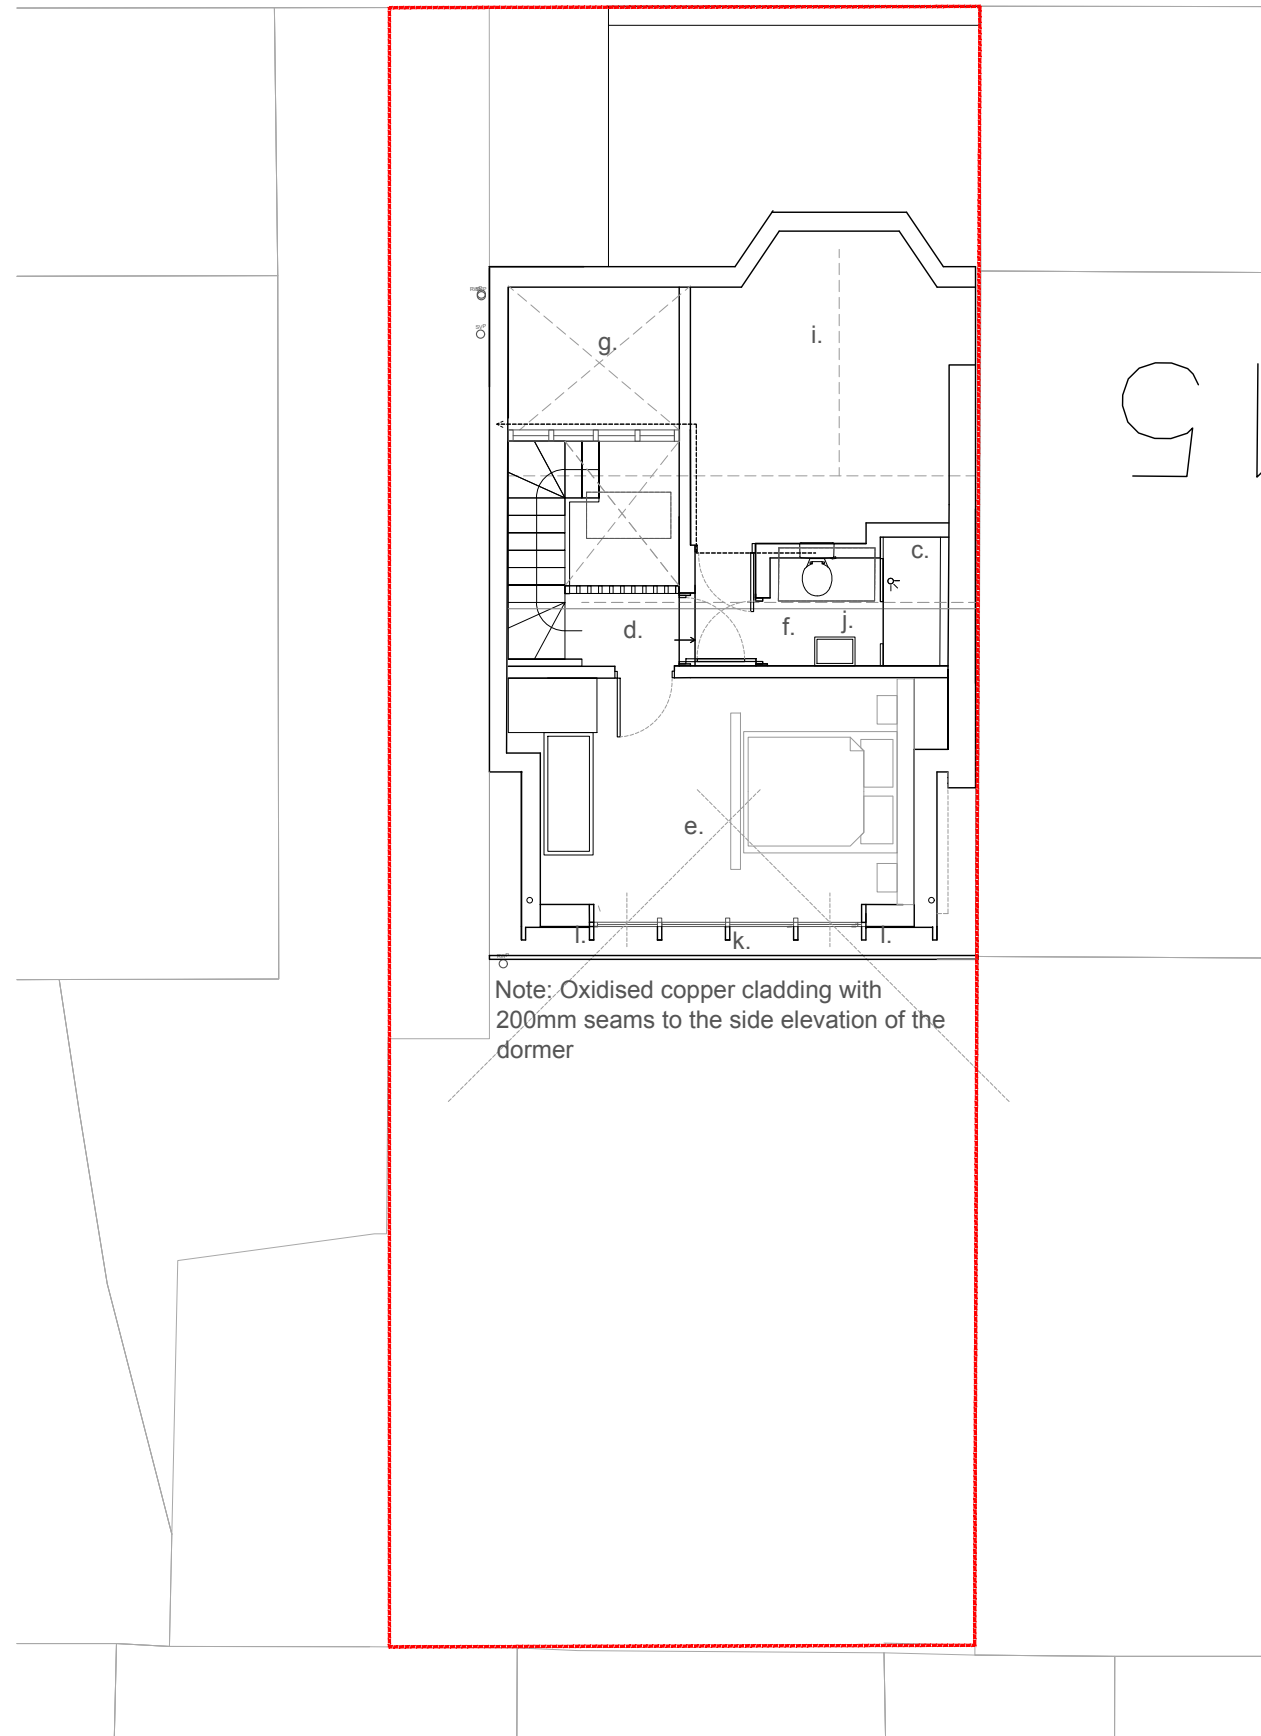

Notes:

- a. Access below to WC
- b. New opening
- c. new attic shower room
- d. new full height hallway with rooflight over.
- e. New bedroom
- f. New WC
- g. Void to bathroom below.
- h. new bathroom window
- i. Eaves storage - (angled)
- j. New rooflight over
- k. Lead eaves
- l. New oxidised copper cladding with 200 seams to the side elevations of the dormer

Attic plan as proposed

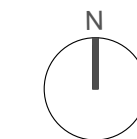

500 1 2 1:100

12 Purwell Lane
Hitchin, SG4 0NE
01462 236866
michael@michaelcollinsarchitects.com
www.michaelcollinsarchitects.com

Note: This drawing is copyright
Do not scale from this drawing
Note: to be read in conjunction with Structural Engineers
Information, specification and drawings
All setting out dimensions to be checked on site by
contractor and any discrepancies to be noted ASAP.
Windows, steelwork, to be site sized.
All sundry work not shown to be undertaken in accordance
with the British standards

Michael Collins Architect LLP

17 Linden park

Job No.
095 Attic plan
as proposed

Stage: 3
Status: Planning

REVISION:
B Scale
1:100
@:A3

022