




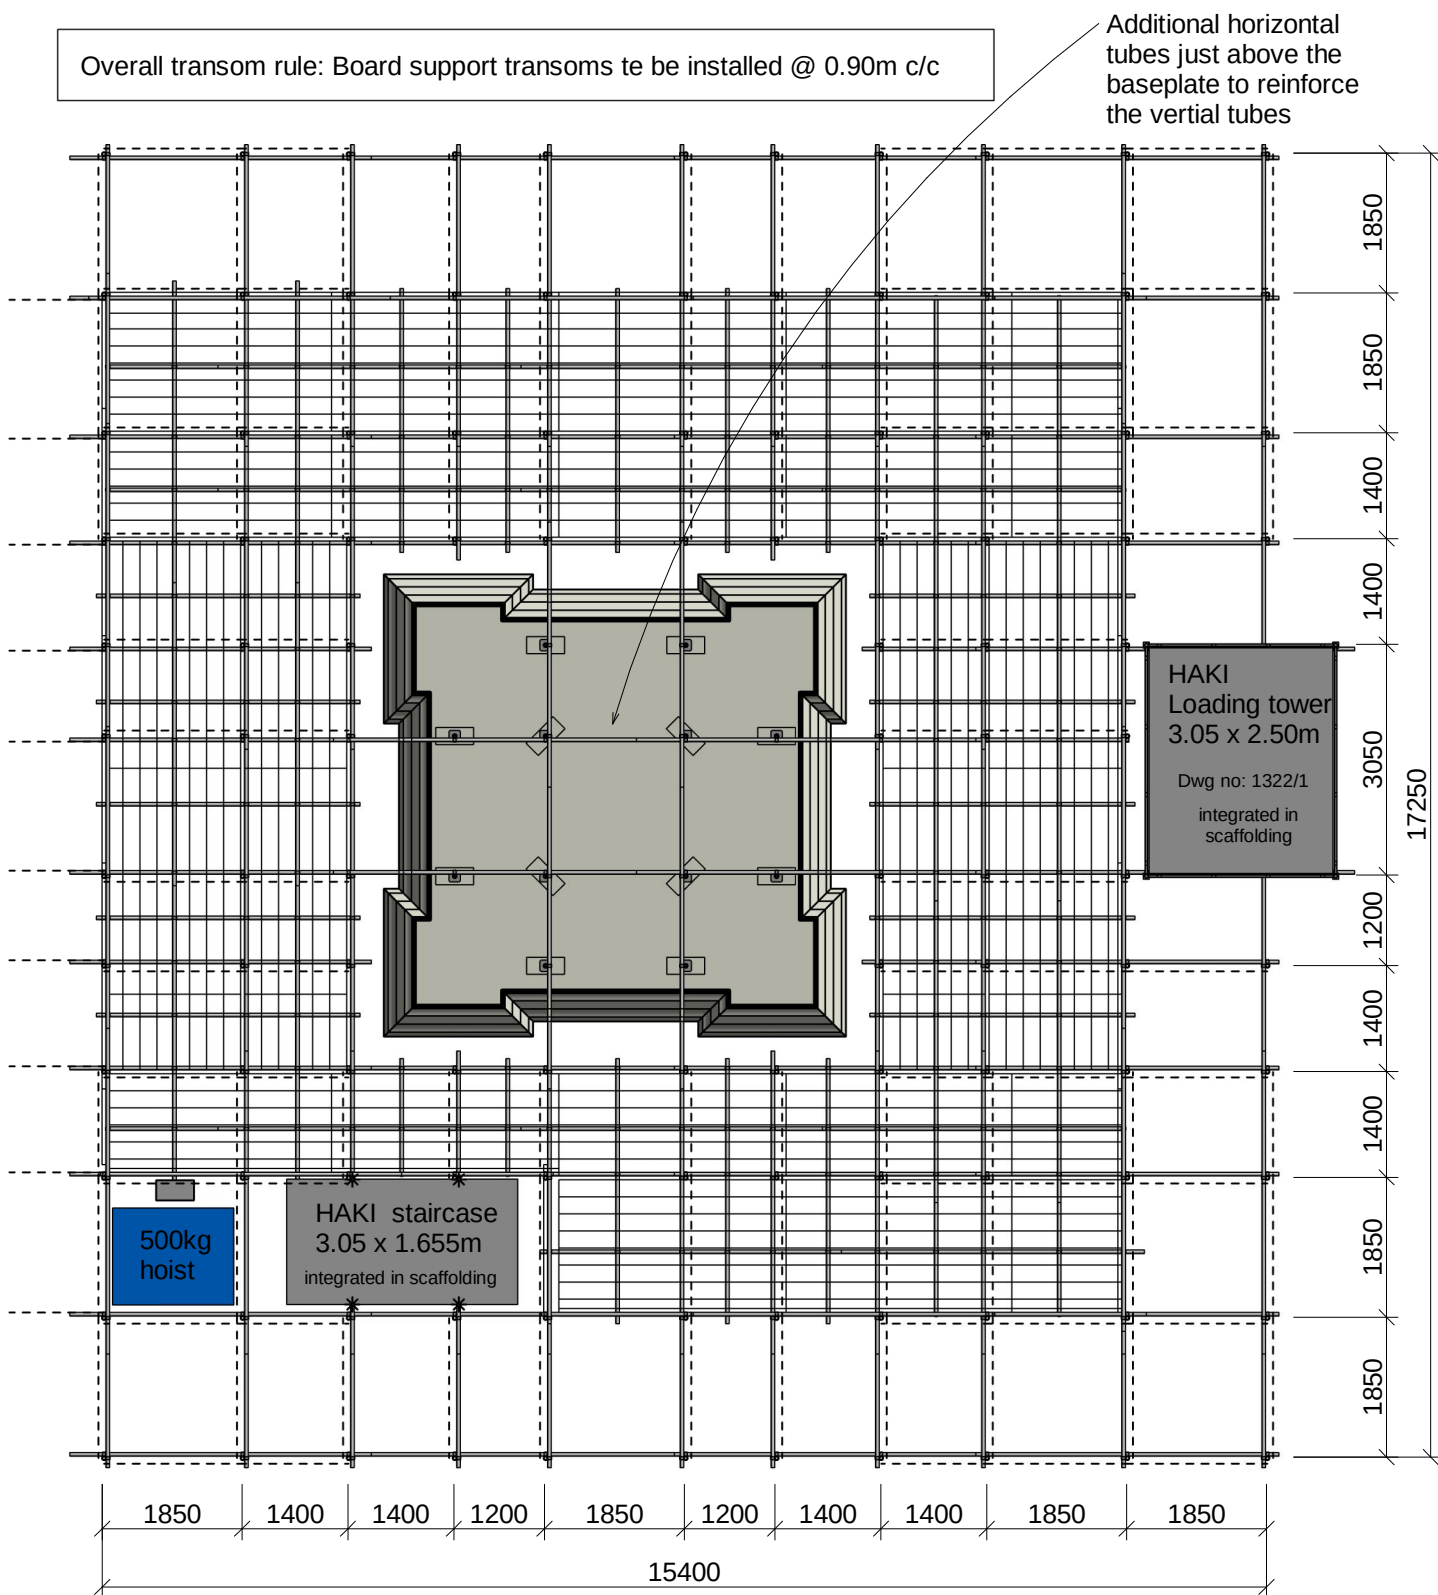

Attention! During erection, always ensure that all scaffolding components are at least 100mm from Memorial elements, to prevent possible damage caused by global movements.

 

Level 01

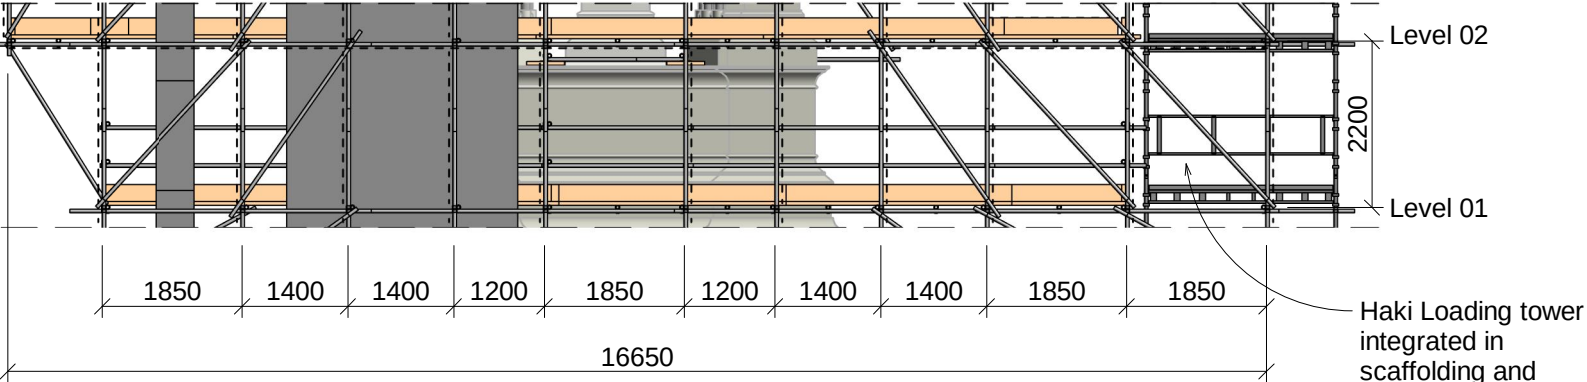


East view: level 01 - level 02

Key

-----	Bracing	~~~~~	Cladding
-------	---------	-------	----------

For DRAWING NOTES, see drawing OTH-BEI-EE-ES-DWG-X-0207

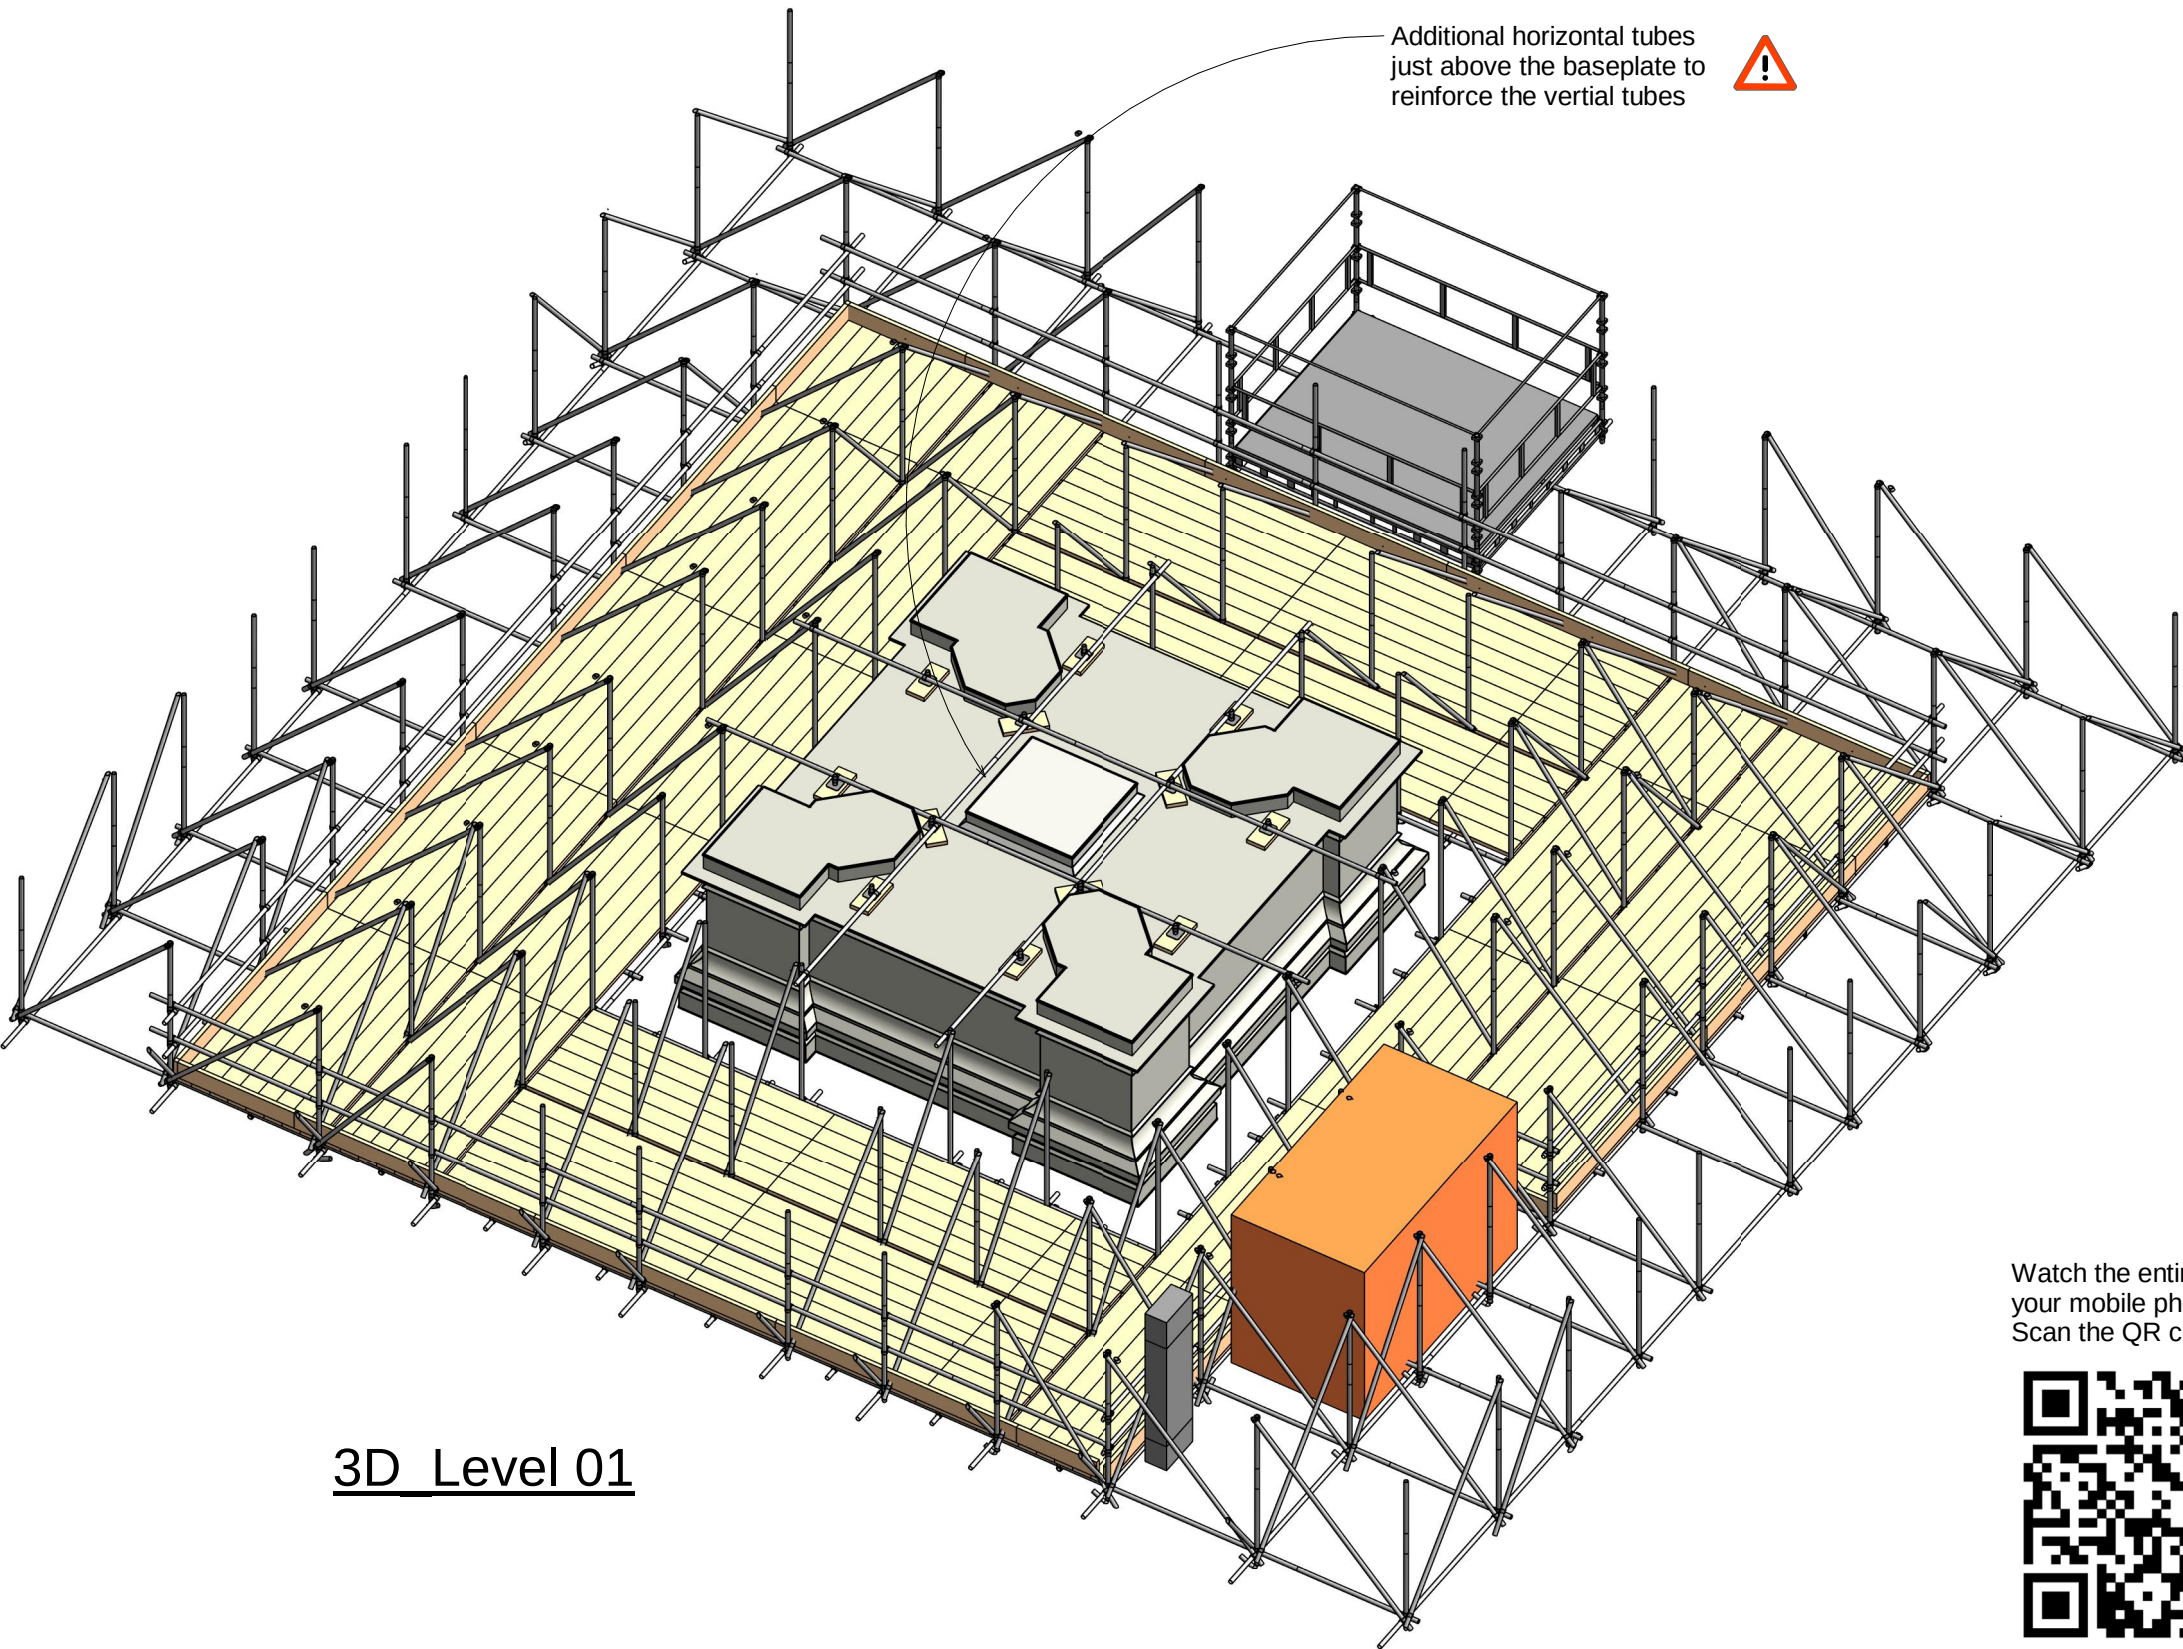

3D Level 01

Additional horizontal tubes just above the baseplate to reinforce the vertical tubes



Watch the entire 3D on your mobile phone! Scan the QR code below



After assembly, it is required to send the completed inspection form to the Engineering Department

This drawing is valid until: 2 years after the last drawing date

Accompanying project report: C21-NL860086-1-03rev0 Difficulty level: 3

Deviations, ambiguities and/or changes to be reported to the Engineering Department

This drawing is based on the information given by the client and based on exceptional use of BRAND accessories or by BRAND delivered accessories.

The client must verify the capacity of the foundation and adjacent structures to bear the calculated loads.

Revision:	C01	First issue
Revision:		
Revision:		
Revision:		

CHECKED BY
BEI'S ENGINEERING

Client:
Lendlease

Project:
Manchester Town Hall - Albert Memorial

Part:
Erection plan - Level 01

Lyndon / SGB
BY BRAND SAFWAY



Vlietskade 1019, 4241 WE Arkel, Netherlands | europe-engineering@brandsafway.com

Property of Brand Energy & Infrastructure Services.
Multiplication or copying in any form what so ever is strictly forbidden unless a written approval in advance is given by Brand Energy & Infrastructure Services.

Scale: 1:100
Size: A2

**CONSTRUCTION
DRAWING**

Drawn:	Date:	Sign:	Check:
C01	MvD	27-05-2021	TR

Rev: C01	Drawing status: A
----------	-------------------

Drawing no.: OTH-BEI-EE-ES-DWG-X-0209