

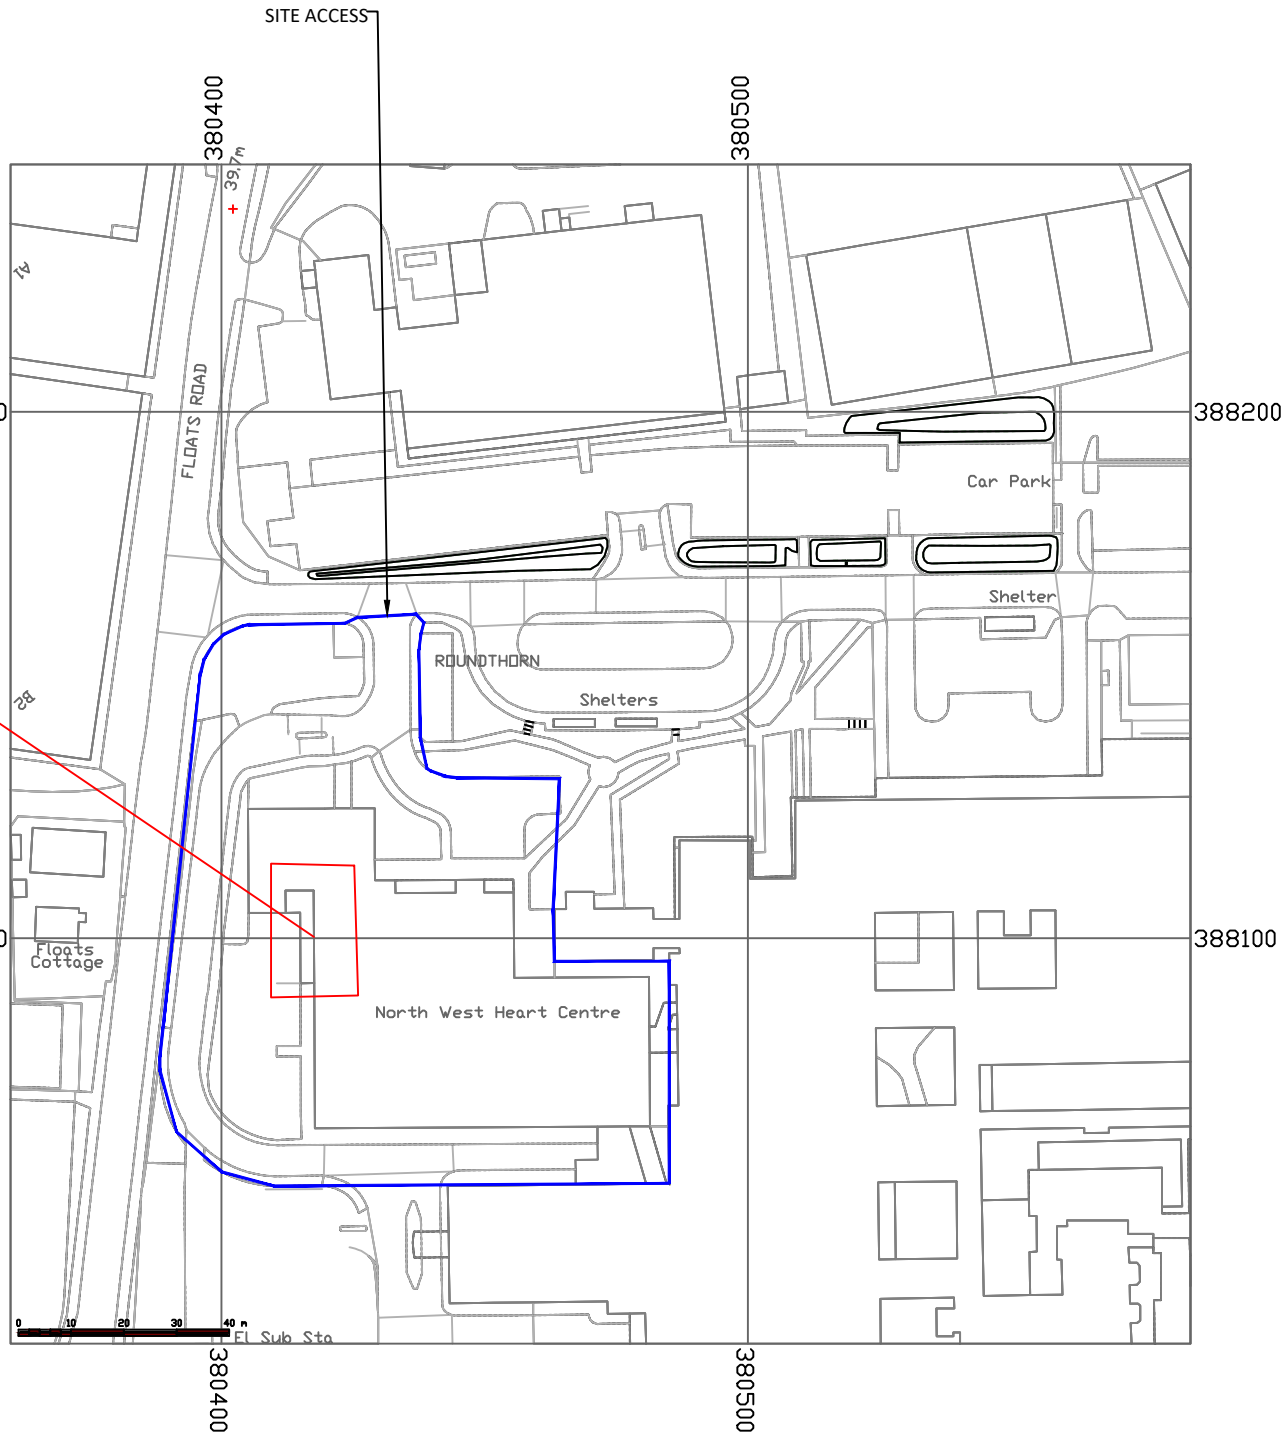


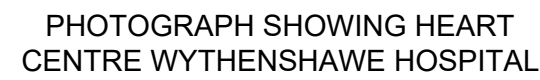

PLAN VIEW ON HEART CENTRE
SCALE 1:1000

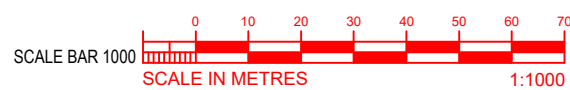

P1	22/09/2021	DRAWING TITLE WAS CYSTIC FIBROSES INFORMATION	SC		GT
P1	22/07/21		GT	-	-
REV	DATE	DESCRIPTION	DRN	CAD OA	CHK AP

Edison House
2 Daniel Adamson Road
Manchester, M50 1DT, UK
Tel: +44 (0) 161 745 7450
CentricaBusinessSolutions.com



PROJECT: WYTHENSHAWE HOSPITAL						
TITLE: OI-35965 HEART CENTRE						
PLANNING DRAWING						
DATE	25/08/21	SCALE	1:1000	SHEET	A1	CBS-S
INFORMATION				STATUS:	STAGE:	REV:
				S2	2	P2
DRG-NUMBER:						
OI35965-CBS-SW-XX-XX-M-XX02						

ALL WORKS SHALL BE CARRIED OUT BY COMPETENT PEOPLE.
IN ADDITION TO THE HAZARDS NORMALLY ASSOCIATED WITH THE TYPES OF
WORK DETAILED ON THIS DRAWING, THE DESIGNERS HAVE REVIEWED THE H&S
RISKS AND DEVELOPED A DESIGNERS RISK ASSESSMENT.
THE CONTRACTOR SHALL REFER TO THE CONSTRUCTION PHASE PLAN AND
ADOPT THE H&S AND DESIGNERS RISK ASSESSMENT FINDINGS IN THE
DEVELOPMENT OF THEIR RAMS, BEFORE UNDERTAKING ANY WORKS.
PLEASE ALSO NOTE THE FOLLOWING -

DESIGNER TO COMPLETE THIS SPACE OR WRITE -
"NOT KNOWN AT THIS TIME OR NOTHING SIGNIFICANT"

THESE MAY BE COMMON RISKS OCCURRING IN UNUSUAL CIRCUMSTANCES. THEY MIGHT ALSO BE UNUSUAL BECAUSE OF THE NATURE OF THE CONSTRUCTION METHOD OR SITE CONDITIONS, EG. UNSTABLE OR CONTAMINATED GROUND, ASBESTOS, LEAD PAINT, SILICA DUST ETC

THE CONTRACTOR, AT THE PRICING STAGE, AS WELL AS DURING THE DESIGN CYCLE MAY NOT BE AWARE OF SOME OF THE LESS OBVIOUS RISKS EG. STRUCTURAL ISSUES ASSOCIATED WITH WORKING AROUND EXISTING FOUNDATIONS, FRAGILE ROOFS OR FRAGILE SURFACES ETC.


ARE THERE SIGNIFICANT ISSUES REGARDING ACCESS (HORIZONTAL, VERTICAL, PEDESTRIAN, VEHICLE / PLANT)? IF YES OUTLINE BELOW OR REFER TO APPROPRIATE DOCUMENT ETC.

HAVE YOU IN SO FAR AS REASONABLY PRACTICABLE REDUCED MANUAL LIFTING?
IDENTIFY ANY ITEMS THAT MAY REQUIRE EXCESSIVE LIFTING ARRANGEMENTS TO
BE PUT IN PLACE AS WELL AS IDENTIFY ANY UNUSUAL RISKS ASSOCIATED WITH
HANDLING AND LIFTING.

NOT KNOWN AT THIS TIME OR NOTHING SIGNIFICANT

IDENTIFY ANY HAZARDS / SIGNIFICANT RISKS ASSOCIATED WITH MAINTENANCE OR REMOVAL / DEMOLITION OF THE CONTENTS OF THIS DRAWING AT A LATER DATE.

 SITE BOUNDARY
 DEVELOPMENT BOUNDARY

REFERENCE DRAWINGS

OI35965-CBS-SW-XX-XX-M-XX04- HEART CENTRE
PLANNING
DRAWING SCALE
1-200

ISSUED FOR
INFORMATION