
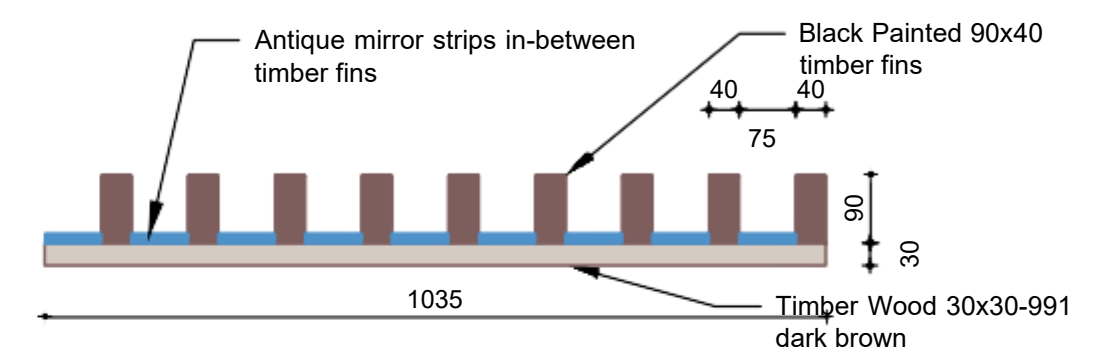
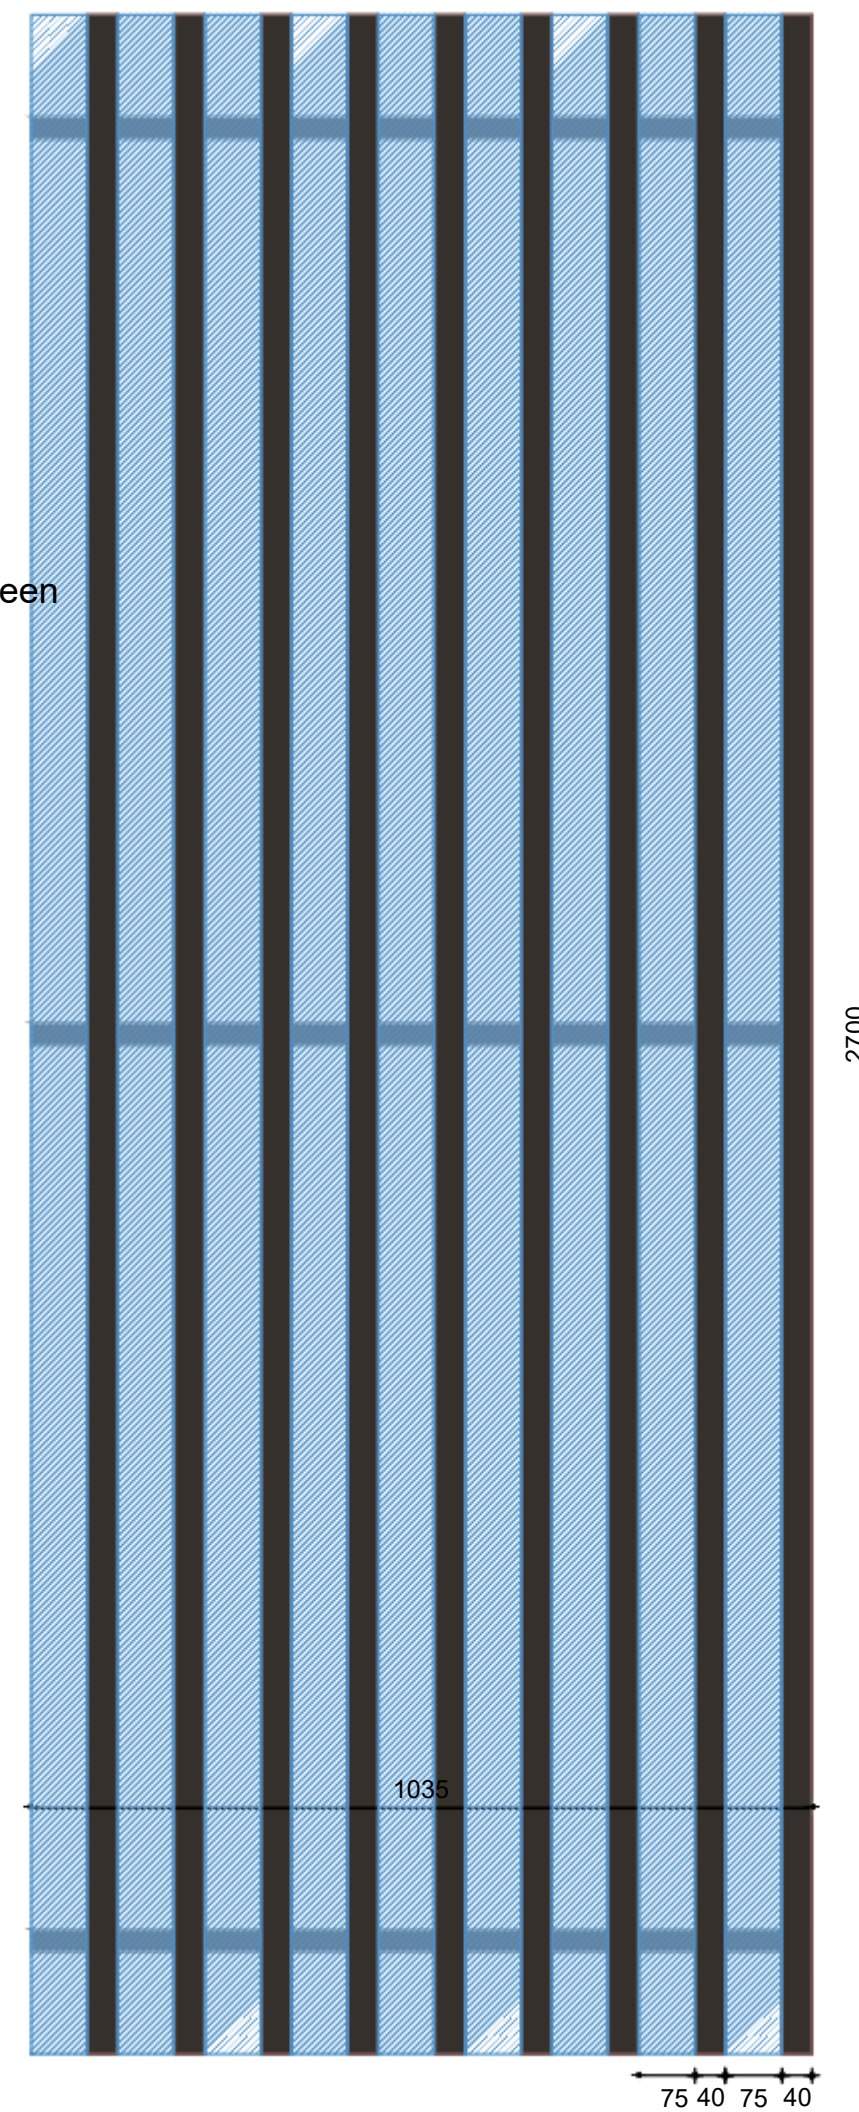


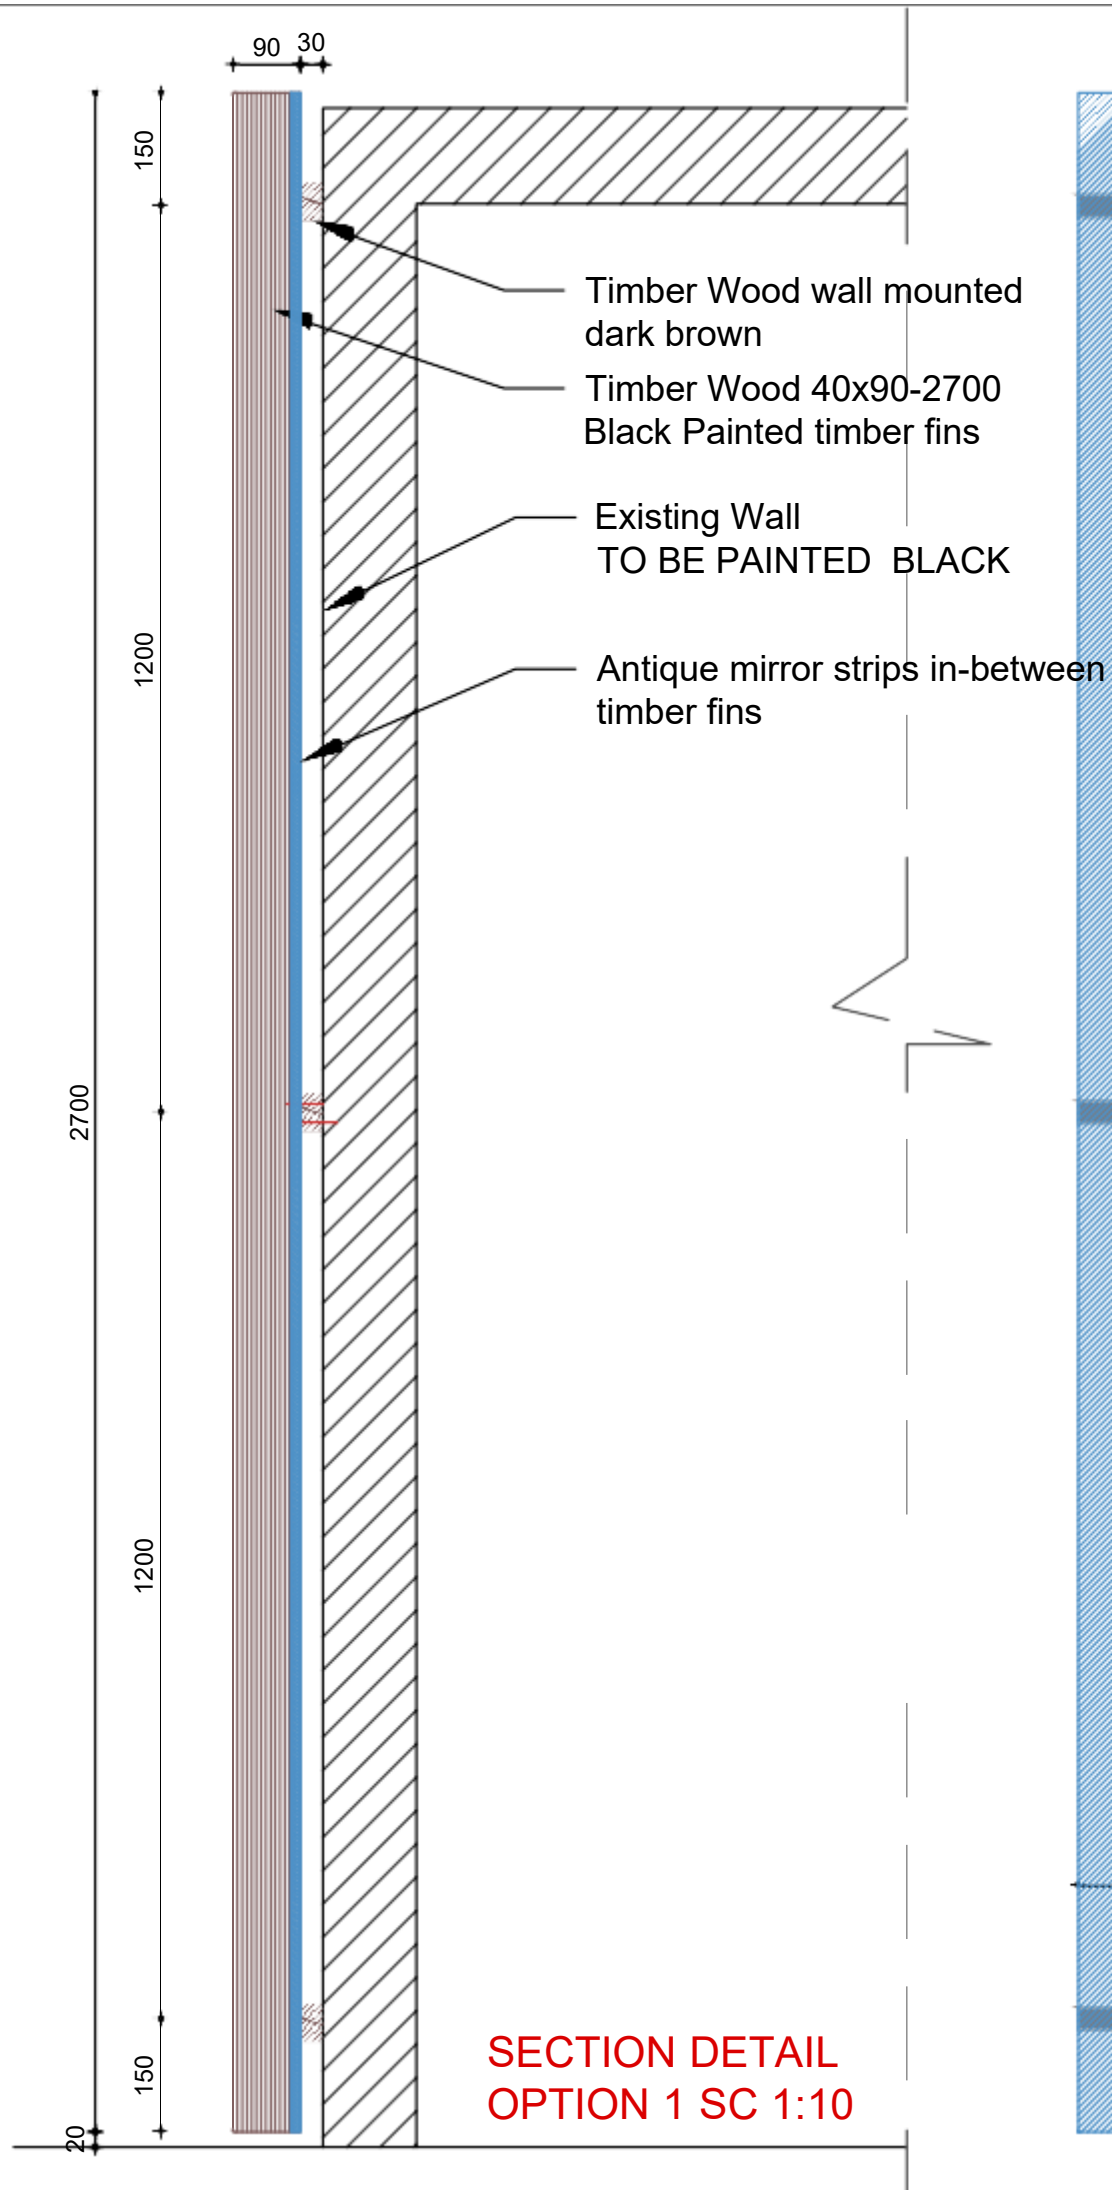

Solid Ash timber fins painted dark black

Spray finished-fire retardant, sealed and lacquered

Fins Timber struts-Solid Ash timber fins @90mm w x 40mm thick x 2700mm length

Vertically mounted to base panels from rear side at recommended 75mm spacings.(refer to drawings)



Client L'Antica Pizzeria da Michele	
Site Address 53 King Street Manchester M2 4LQ	
Project title L'Antica Pizzeria da Michele	
Design phase	
Drawing title PROPOSED WALL INSTALLATION DETAIL	
Drawing No. A 22	
Revision No. 0	Date 12/04/2021
Scale 1:20/ 1:10	Paper size A3