



Exact location to be determined in the field.
Fixation and usage according to manufacturer's manual. It is NOT allowed to use more than one rail system at the same time.

Ladder or stair access to lower and upper levels to be determined in the field

Level 07

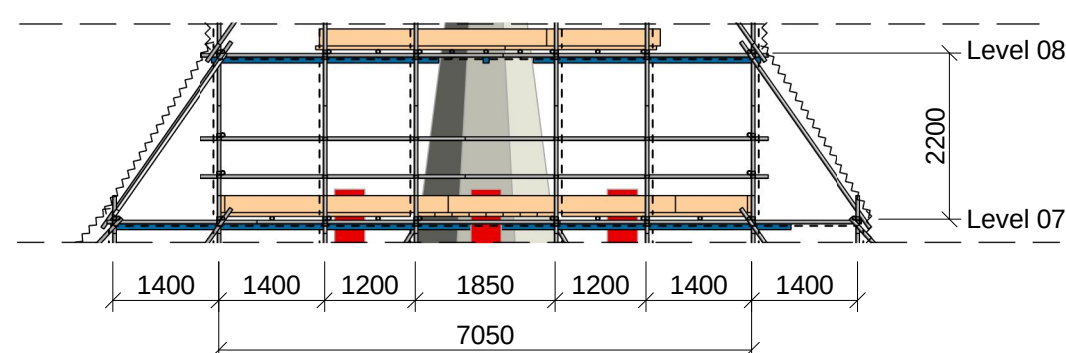

East view: level 07 - level 08

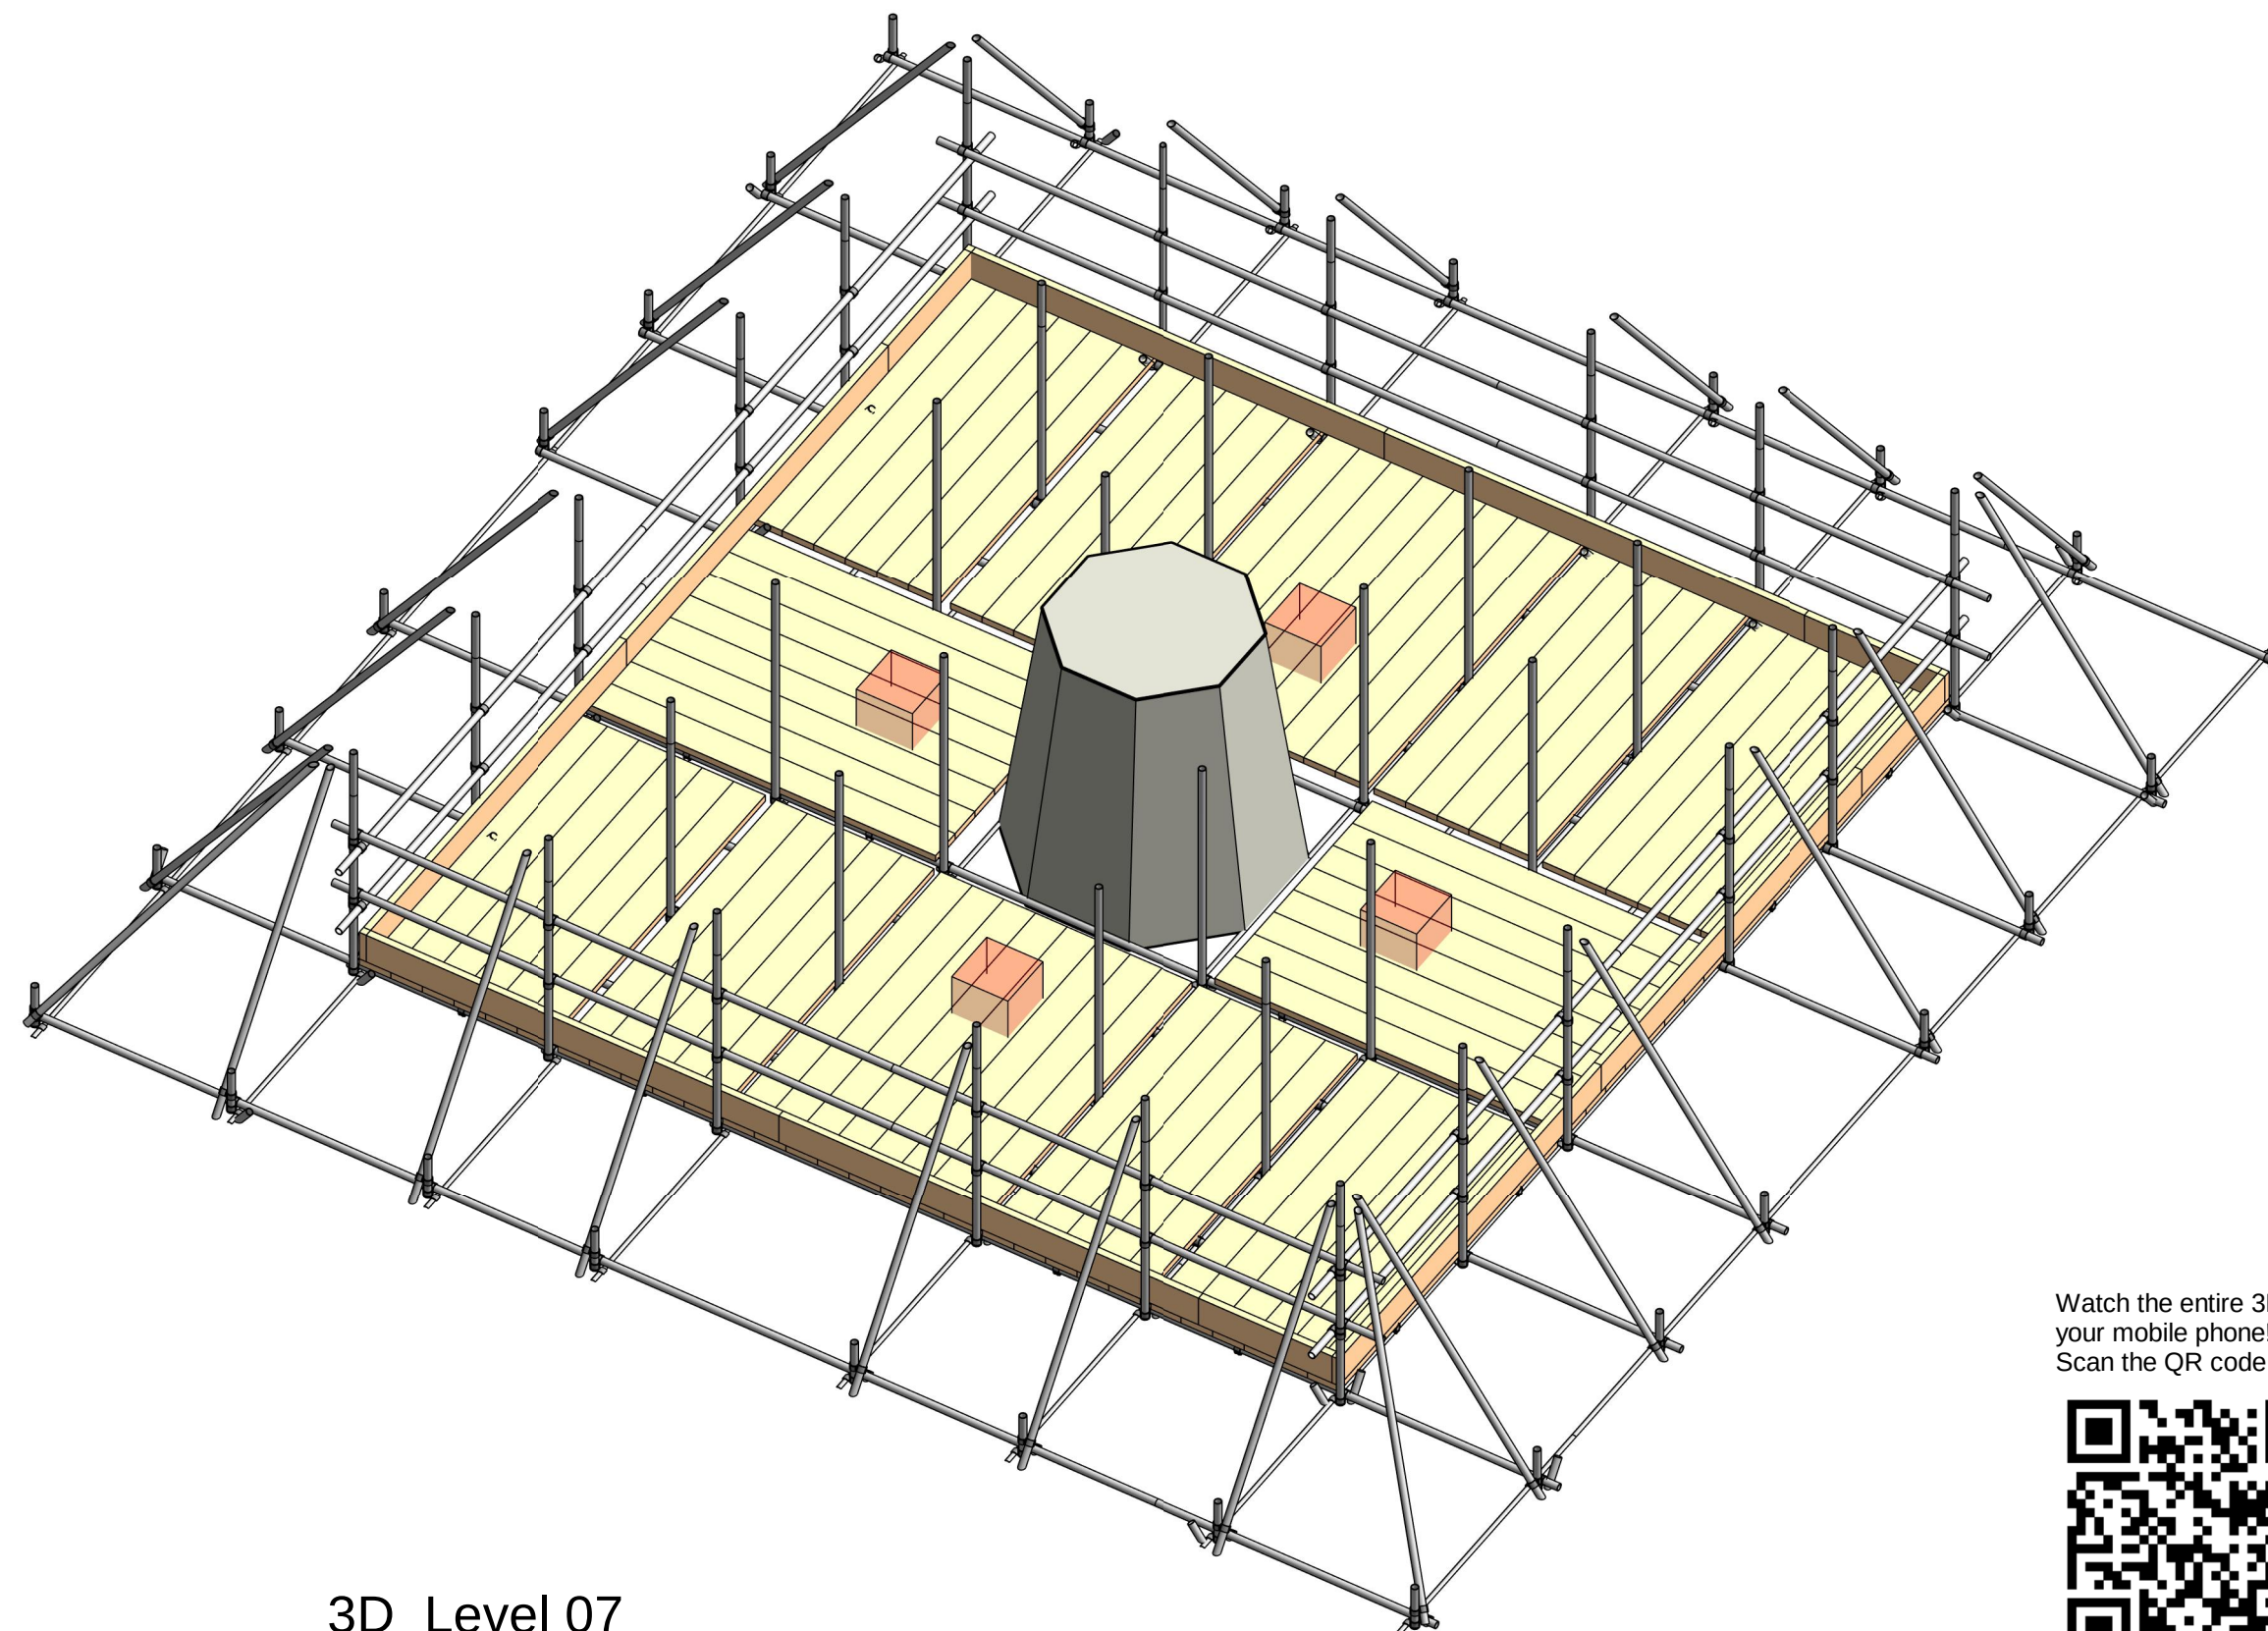

Watch the entire 3D on
your mobile phone!
Scan the QR code below



3D Level 07

After assembly, it is required to send the completed inspection form to the Engineering Department

This drawing is valid until: 2 years after the last drawing date

Accompanying project report:	C21-NL860086-1-03rev0
------------------------------	-----------------------

Difficulty level:	3
-------------------	---

Deviations, ambiguities and/or changes to be reported to the Engineering Department

This drawing is based on the information given by the client and based on exceptional use of BRAND accessories or by BRAND delivered accessories.

The client must verify the capacity of the foundation and adjacent structures to bear the calculated loads.

Revision:	C01	First issue
Revision:		
Revision:		
Revision:		

CHECKED BY
BEIS ENGINEERING

Client:

Lendlease

Project:

Manchester Town Hall - Albert Memorial

Part:

Erection plan - Level 07

Lyndon SGB
BY BRAND SAFWAY



OUR
TOW
HAL
PROJECT

Vlietskade 1019, 4241 WE Arkel, Netherlands | europe-engineering@brandsafway.com

Property of Brand Energy & Infrastructure Services.
Multiplication or copying in any form what so ever is strictly forbidden
unless a written approval in advance is given by Brand Energy &
Infrastructure Services.

Scale: 1:100
Size: A2

CONSTRUCTION DRAWING

	Drawn:	Date:	Sign:	Check:
C01	MvD	27-05-2021		TR

Rev: C01	Drawing status: A
-------------	----------------------

Drawing no.:
OTH-BEI-EE-ES-DWG-X-0215

Key

Key	
-----	Bracing
~~~~~	Cladding

For DRAWING NOTES, see drawing OTH-BEI-EE-ES-DWG-X-0207