


Client  
LATIMER  
DEVELOPMENTS

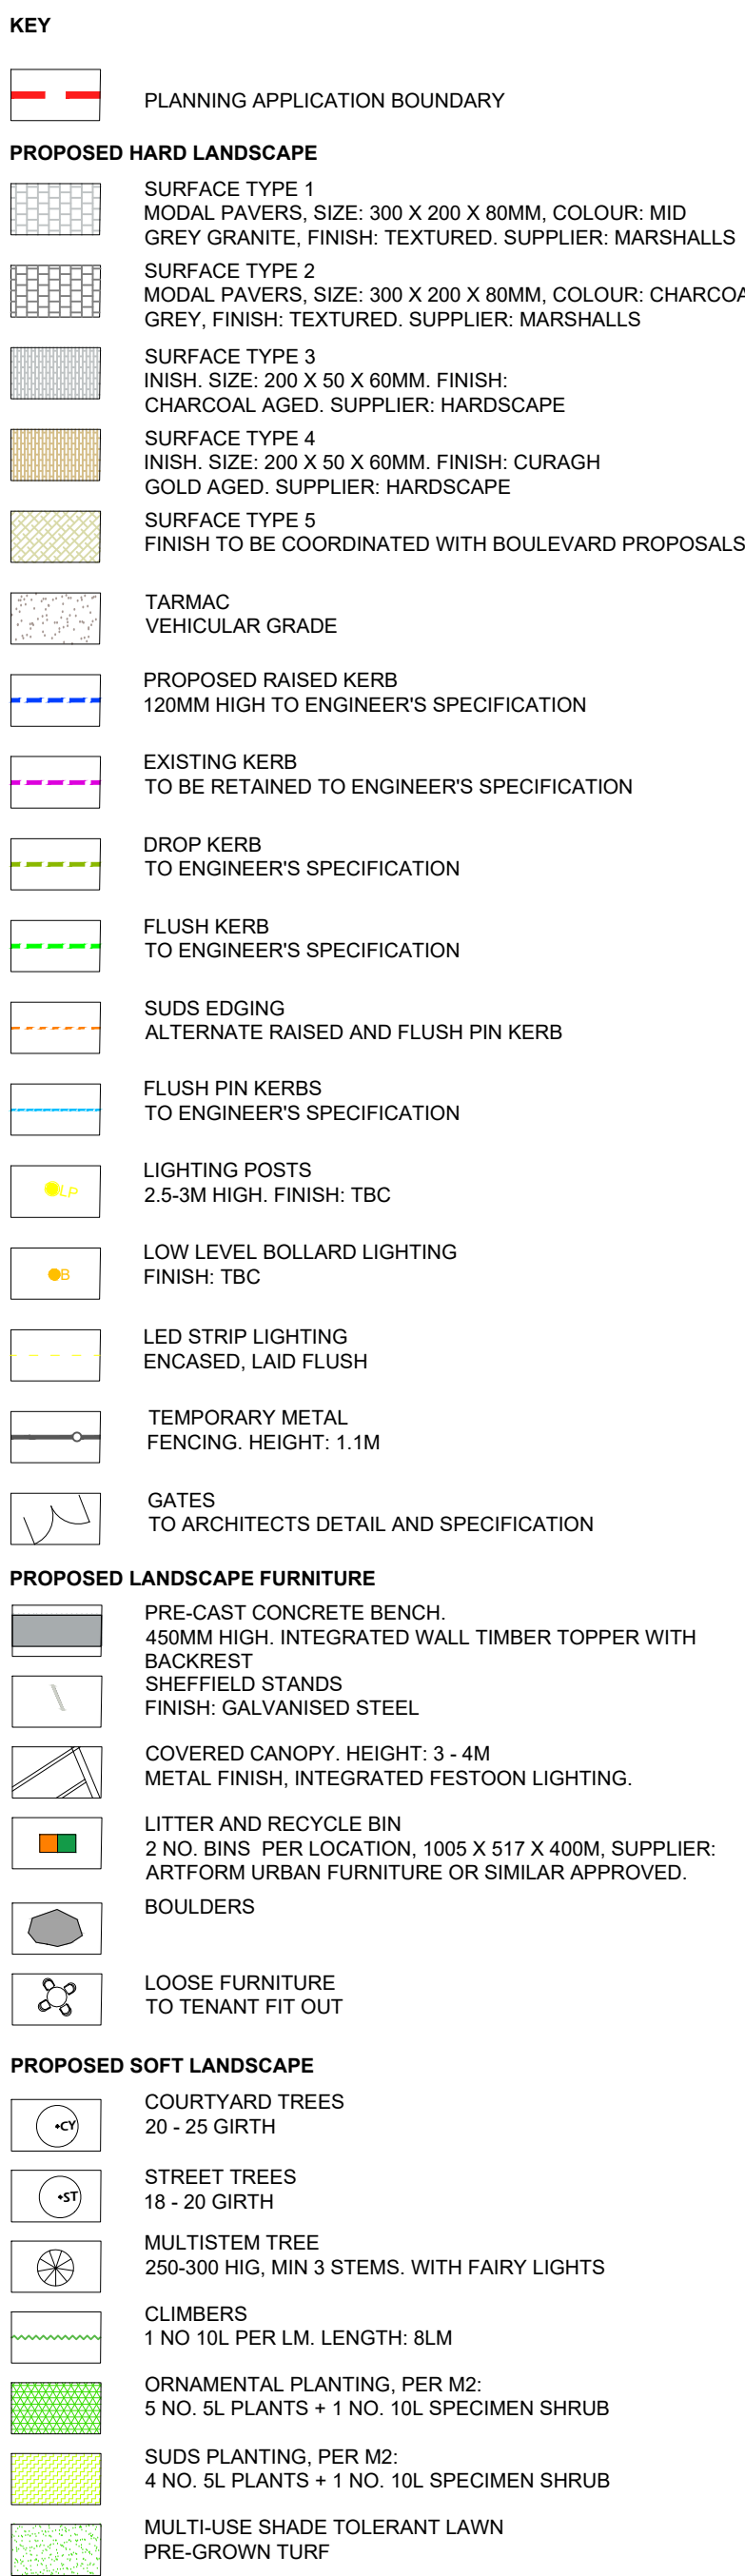

|      |                |            |
|------|----------------|------------|
| ---- | ----           | ----       |
| ---- | ----           | ----       |
| P01  | PLANNING ISSUE | 18.11.2021 |
| Rev  | Description    | Date       |

EXTERIOR  
ARCHITECTURE

**LONDON**  
Unit 17.1, The Leather Market, 11-13 Weston Street, London, SE1 3ER

**MANCHESTER**  
Studio 537, The Royal Exchange, St Anns Square, Manchester, M2 7DH

**E-MAIL** [office@exteriorarchitecture.com](mailto:office@exteriorarchitecture.com)  
**WEB** [www.exteriorarchitecture.com](http://www.exteriorarchitecture.com)

Project title

**BODDINGTONS SITE**

Drawing title

**GENERAL ARRANGEMENT -  
GROUND FLOOR**

|           |            |                  |
|-----------|------------|------------------|
| Issued By | Manchester | T: 0161 850 8101 |
| Scale     | 1:200 @ A1 | Drawn EXA        |
| Status    | PLANNING   | Checked SPL      |
| Date      | 18.11.2021 | Approved JM      |

Drawing number  
DN0107-EXA-ZZ-GF-DR-L-00101

Revision  
P01

