




SOURCE
GRAPHICS

Project: 9R - Manchester

Client: 9Round

Location: Manchester

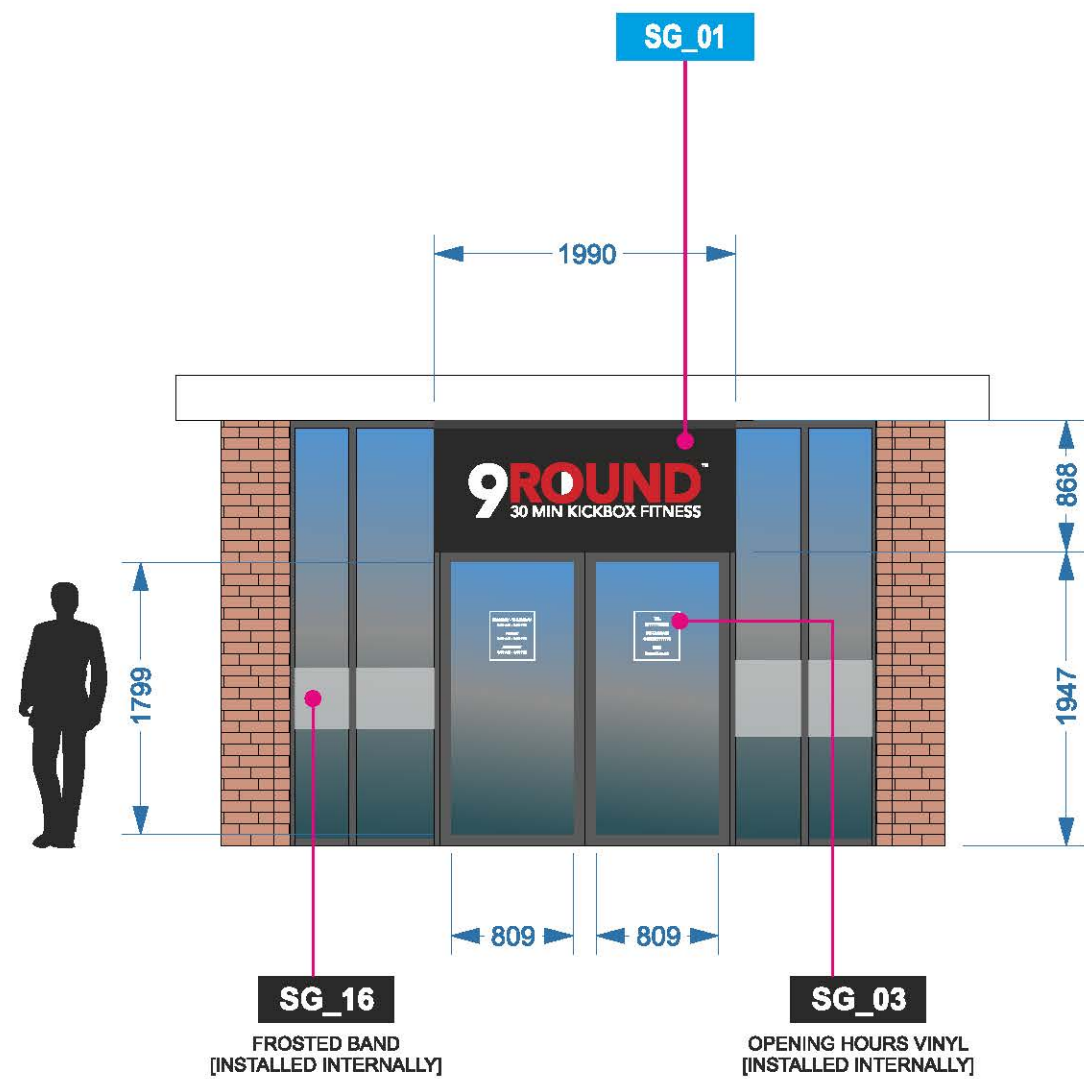


SURVEY PHOTO - AS SUPPLIED BY DARREN @ ANNEX29

SCALE 1:50 - PAGE SIZE = A3



MAIN ENTRANCE - INTERNALLY ILLUMKNATED TRAY SIGN

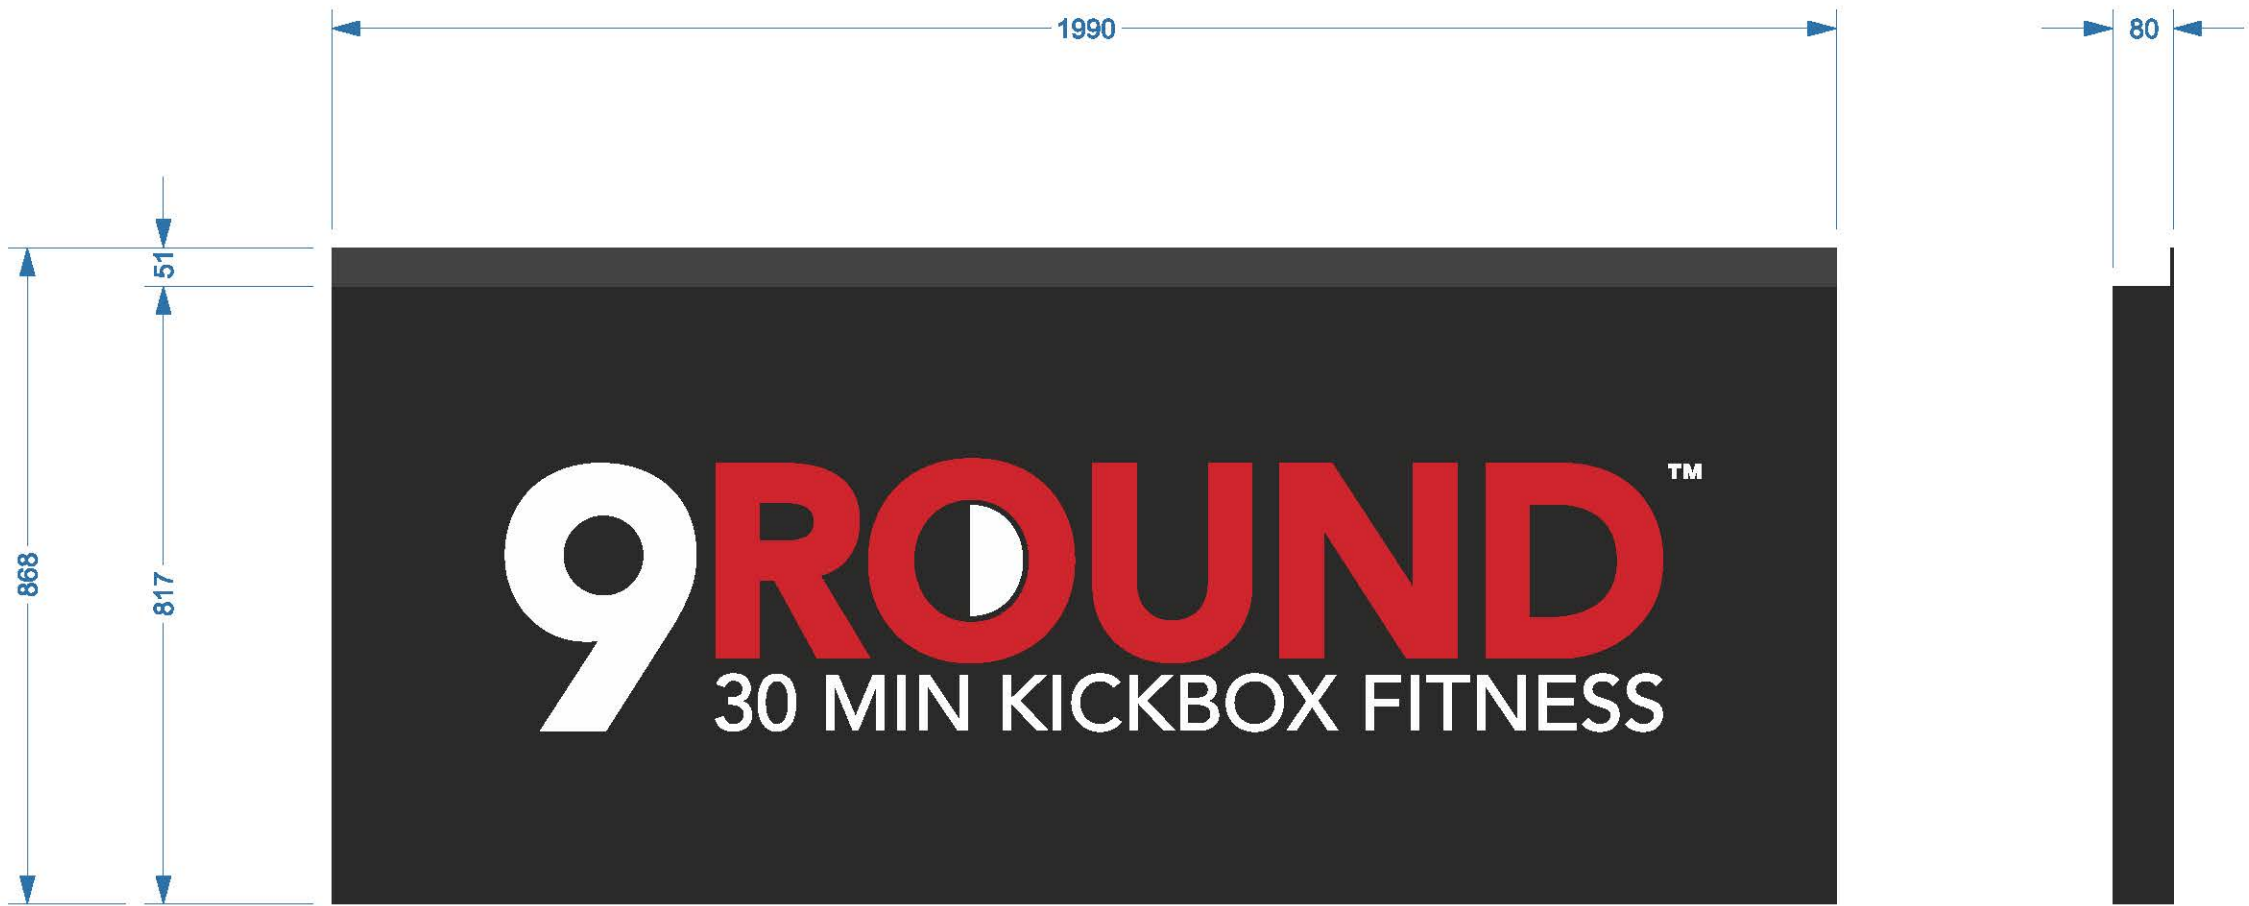


SG_01


FOLDED 3mm ALUMINIUM PANELS
POWDER COATED TO A RAL COLOUR.
FRET CUT DETAIL BACKED IN 3mm OPAL 050 ACRYLIC
INLAID 10mm OPAL 050 ACRYLIC FACED WITH VINYL
*TRAY HAS FIXING UPSTAND

FOLDED ALUMINIUM BACKTRAY WITH LED ILLUMINATION TO SUIT
BACKTRAY ALSO PAINTED AS SEEN FROM BEHIND

ILLUMINATION LEVEL = 300 CANDELAS PER SQUARE METRE

SCALE 1:10 - PAGE SIZE = A3

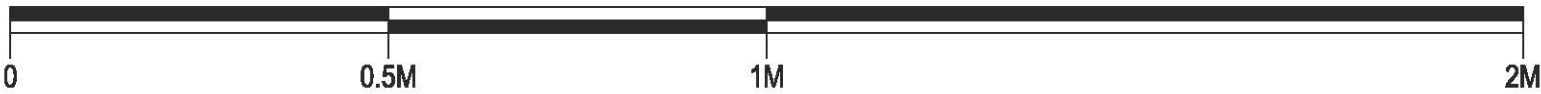

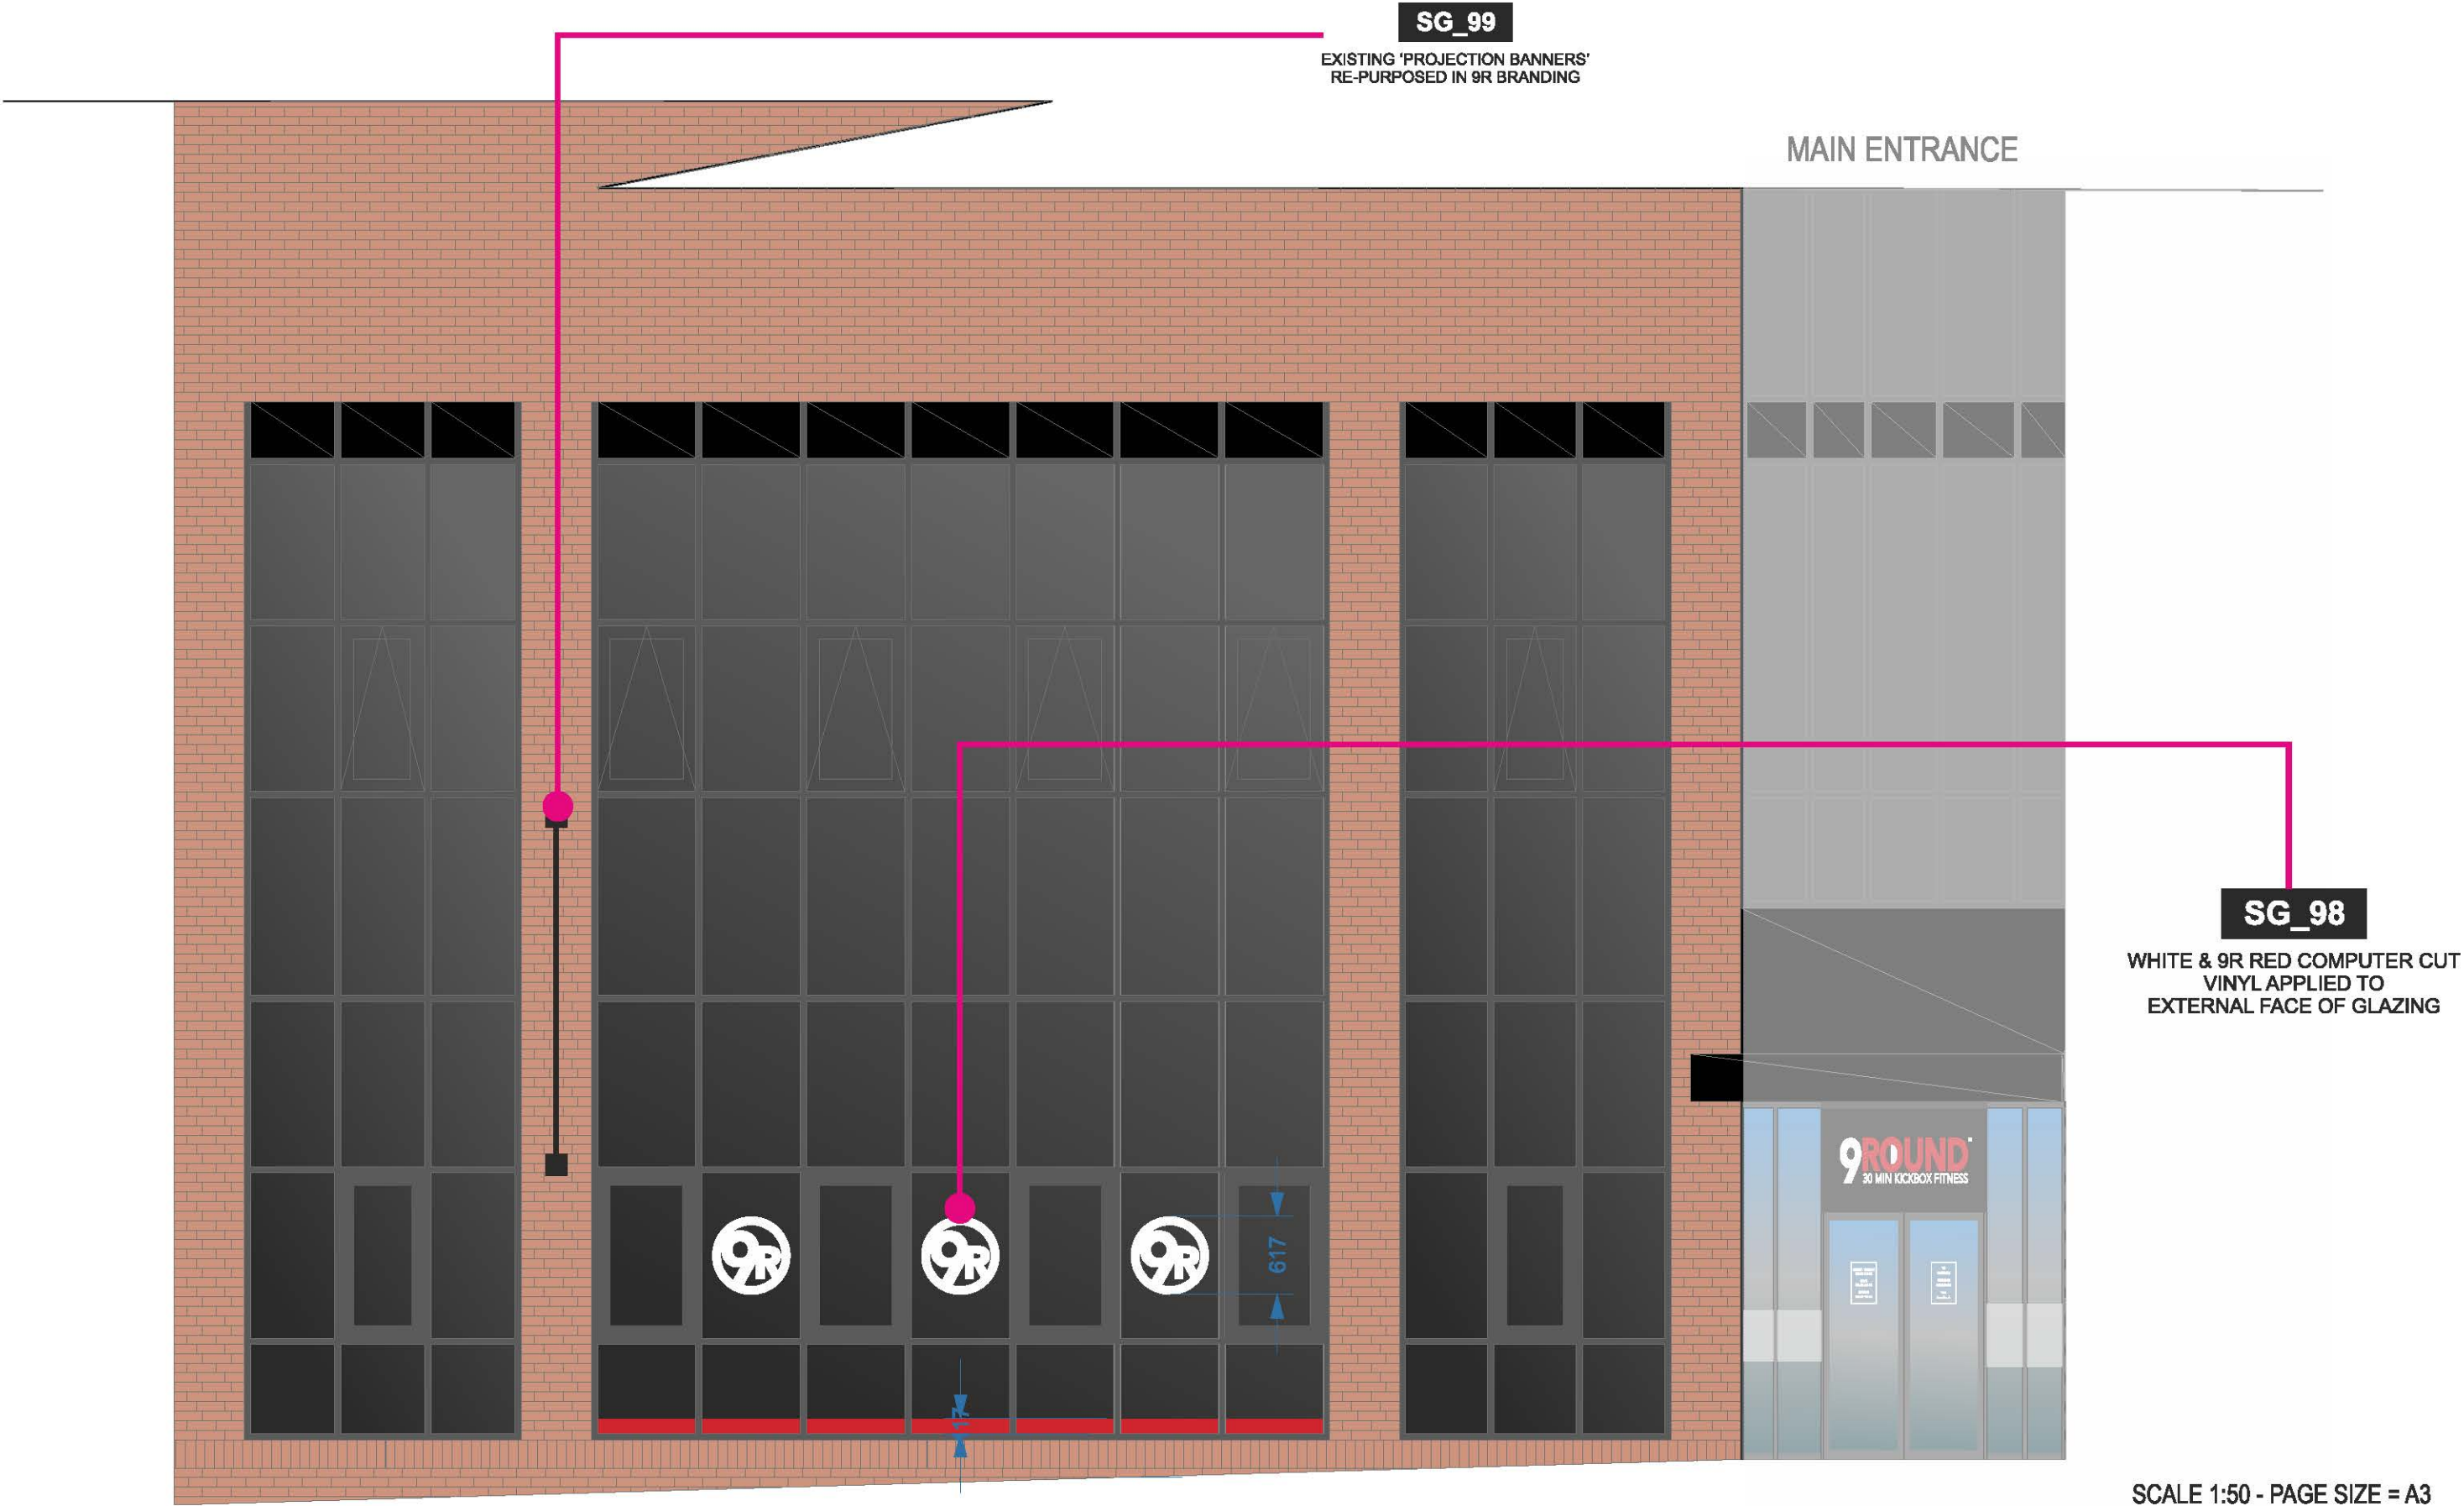

SCALE 1:50 - PAGE SIZE = A3



SG_99

EXISTING 'PROJECTION BANNERS'
RE-PURPOSED IN 9R BRANDING



