






1 3D View 7_14
1 : 1

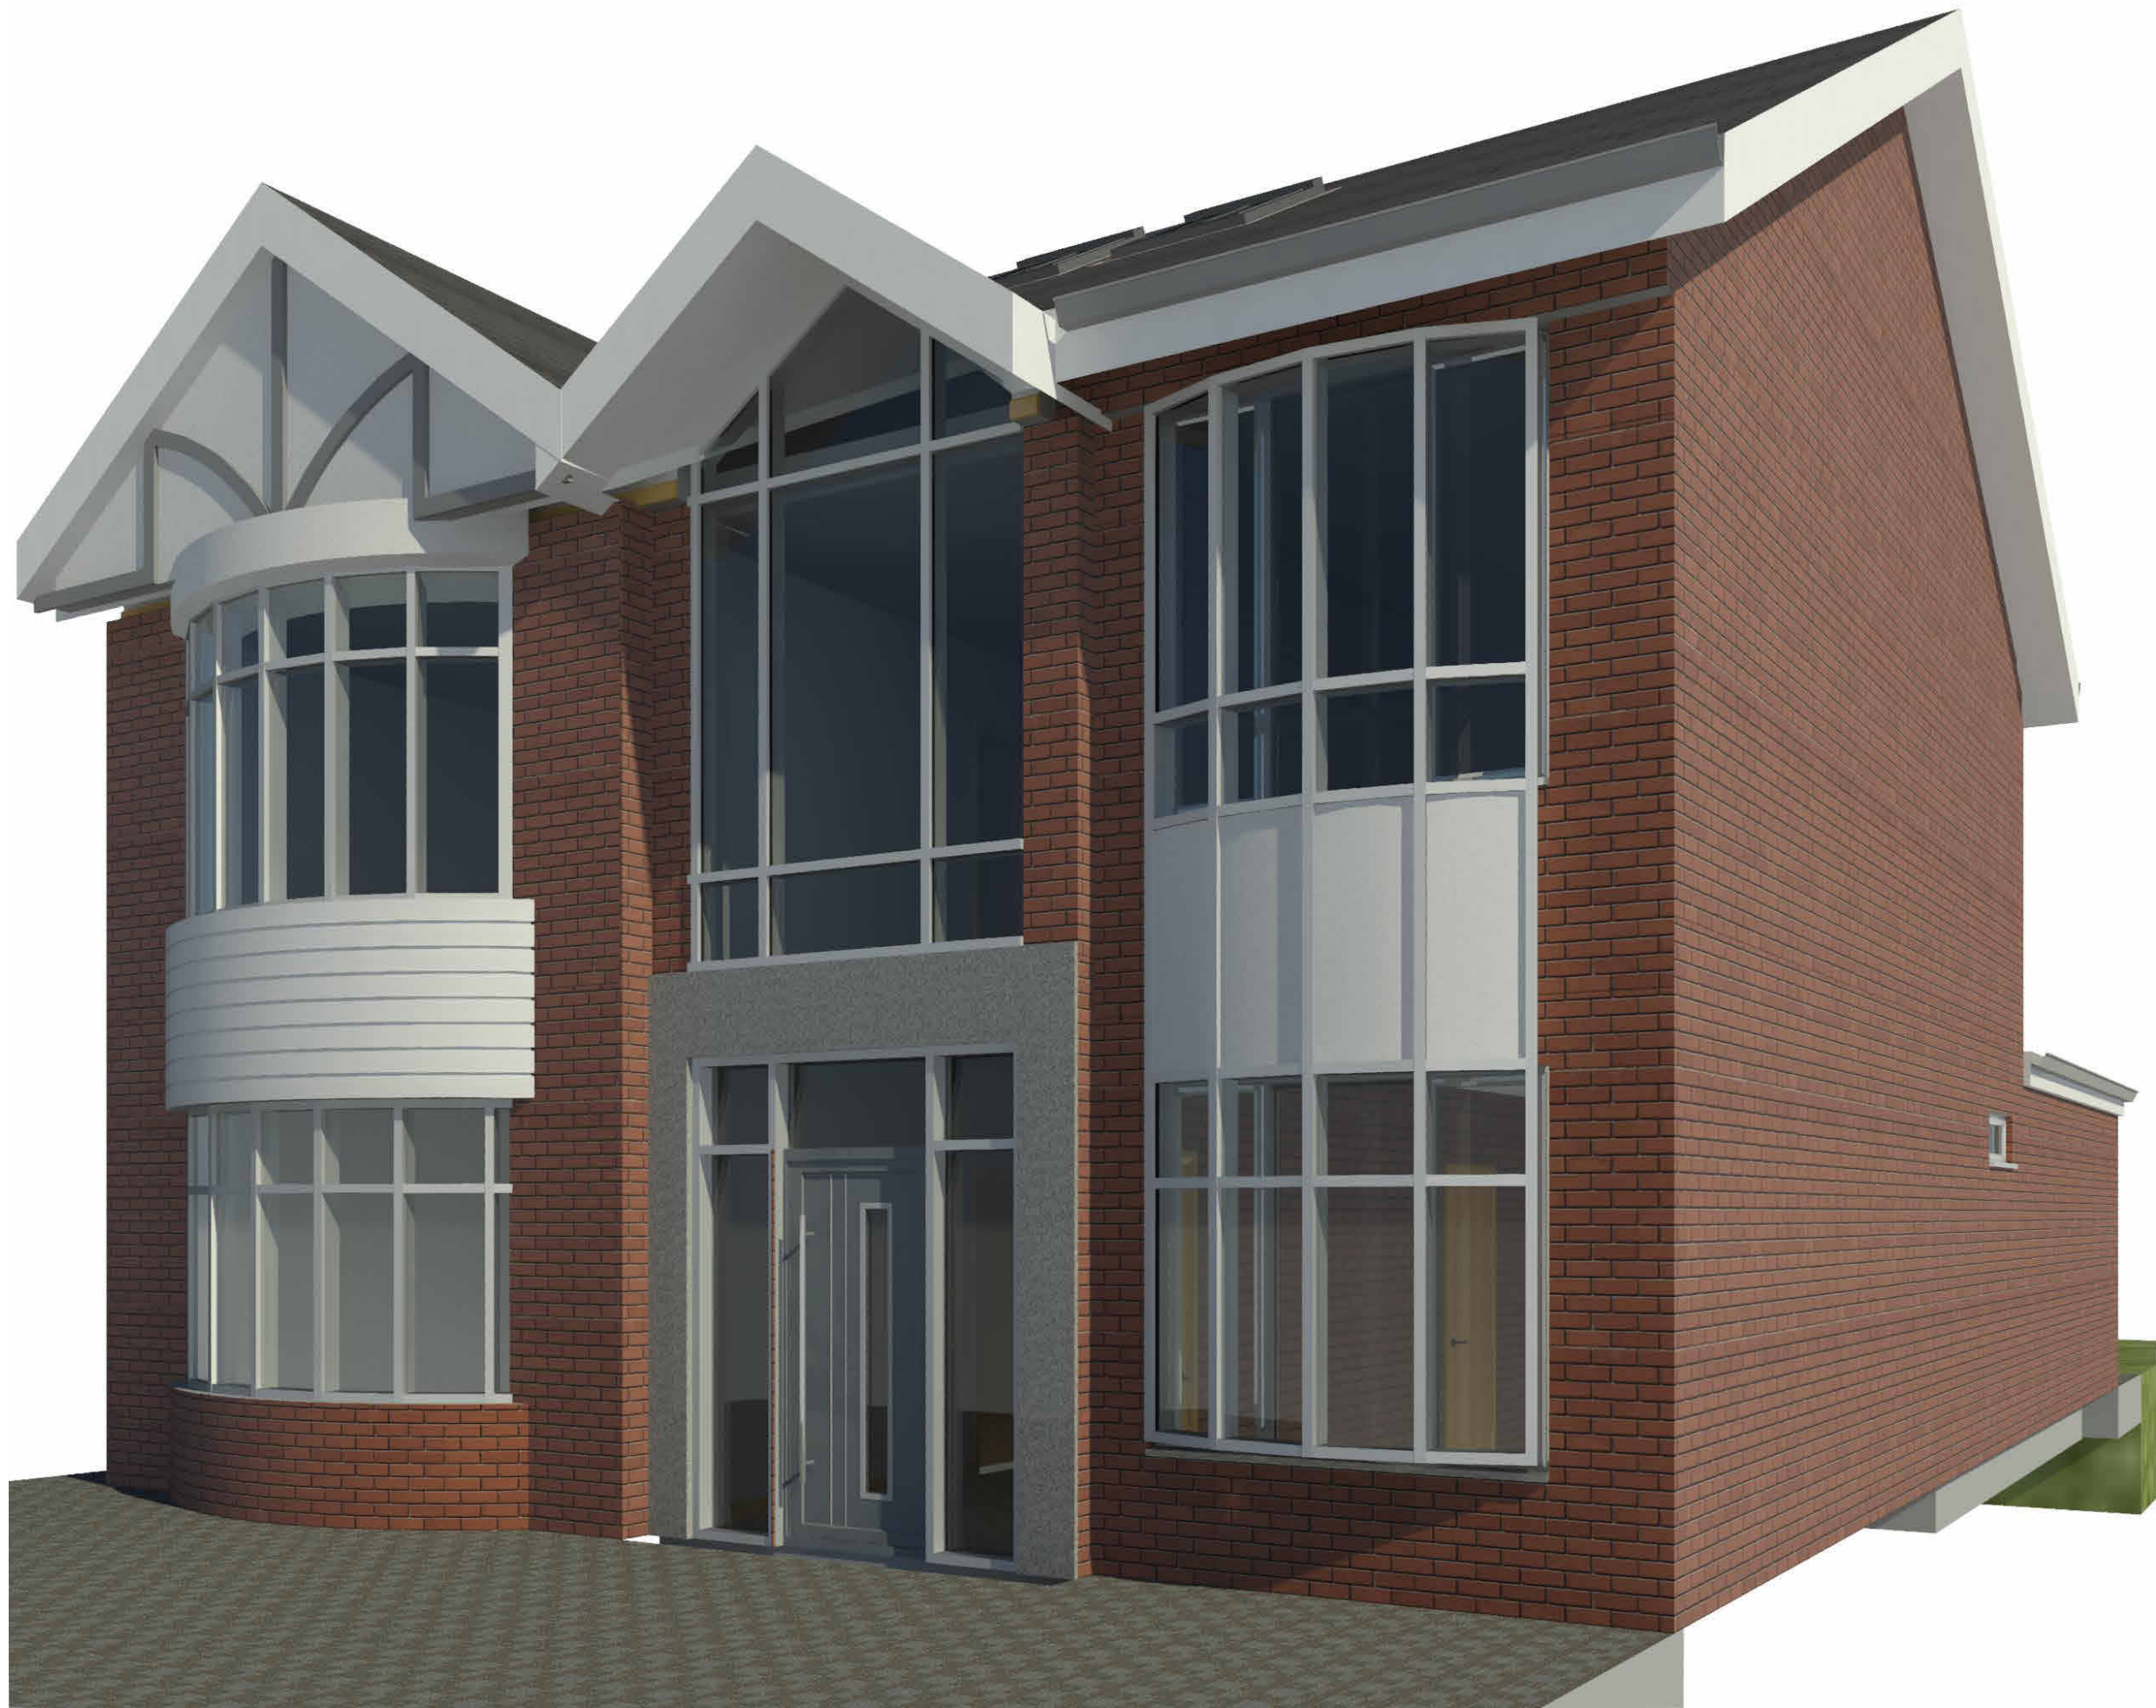

4 3D View 8_6
1 : 1

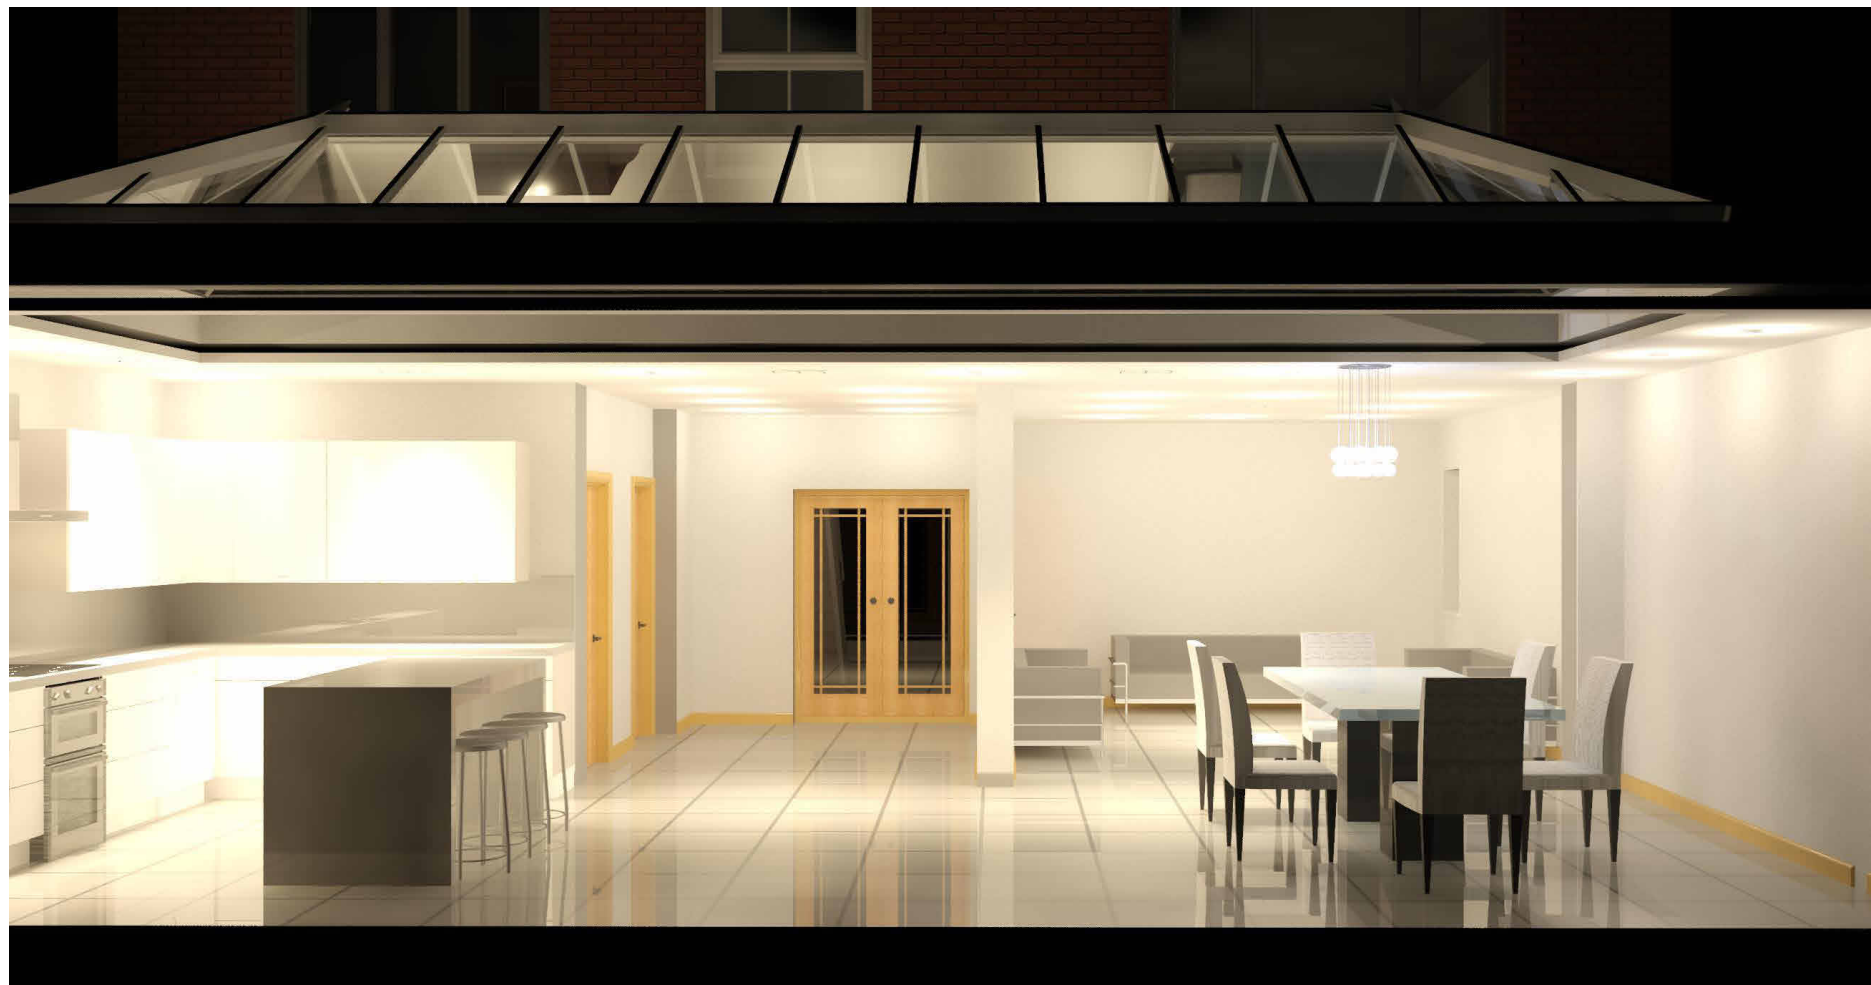

8 3D View 9_11
1 : 1

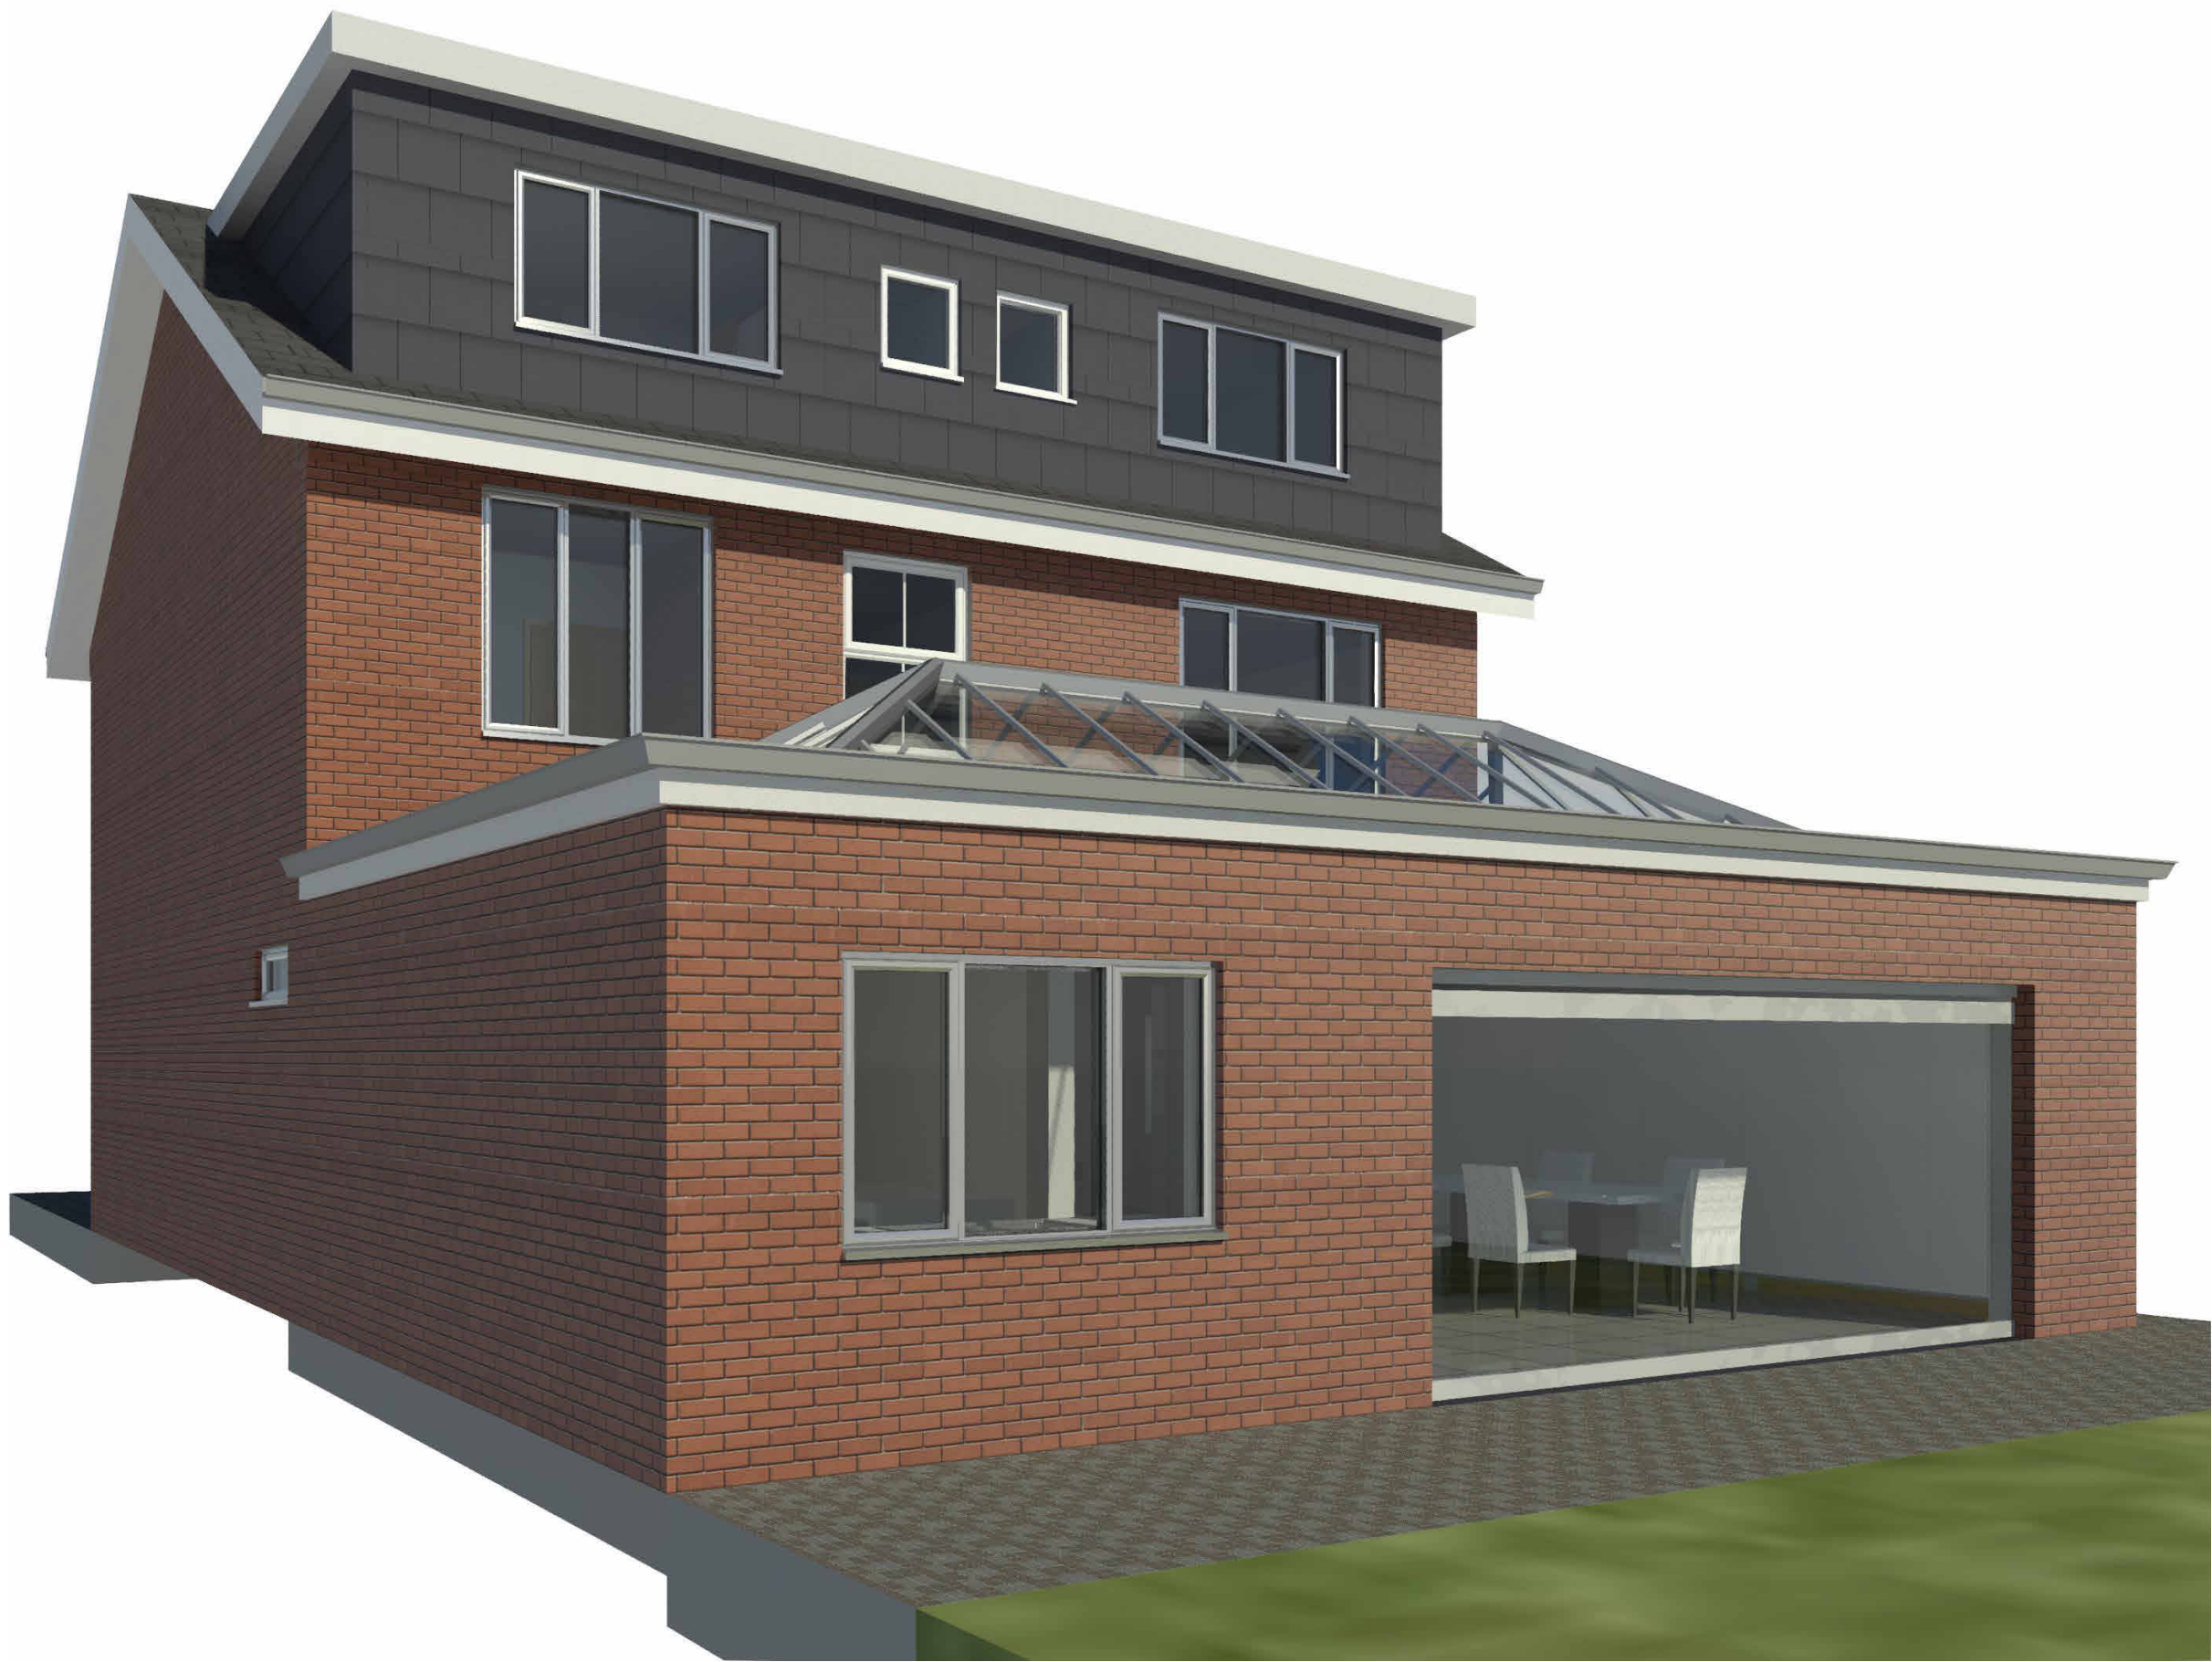

3 3D View 6_10
1 : 1



2 3D View 9_12
1 : 1

Rev	Description	Date	Dr by	App by
original by		date created		approved by
NK		07/24/21		NK

NK Architectural Services
Office 02, 1st Floor
227 Finney Lane, Heald Green
Cheshire
SK9 6PT
07750824647
www.nkarchitecturalservices.co.uk
enquiries@nkarchitecturalservices.co.uk

client name			
MR KHALID			
project			
894 WILMSLOW ROAD - TWO STOREY SIDE AND SINGLE STOREY REAR EXTENSION			
drawing			
3D VISUALS			
computer file		plot date	
C:\Users\NKARKID\Dropbox\NKARC\894 WILMSLOW ROAD - KHALID\894 WILMSLOW ROAD - Option 3 2.rvt			
project number		scale	
2021.0042.2241		1 : 1 @A1	
drawing number		rev	
A106		A	
issue status			
This drawing is to be read in conjunction with all related drawings. All dimensions must be checked and verified on site before commencing any work or producing shop drawings. The originator should be notified immediately of any discrepancy. This drawing is copyright and remains the property of NK Architectural Services.			