

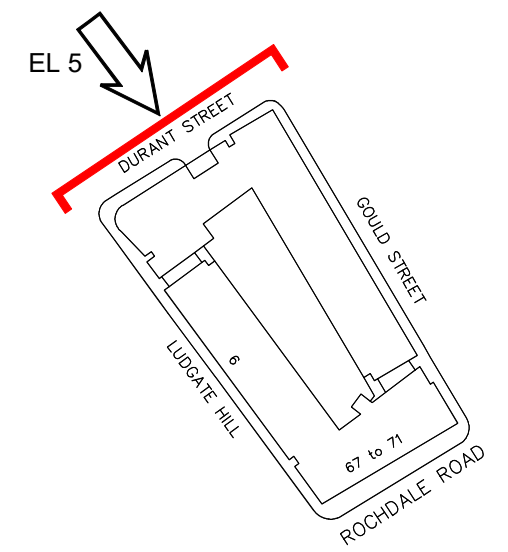


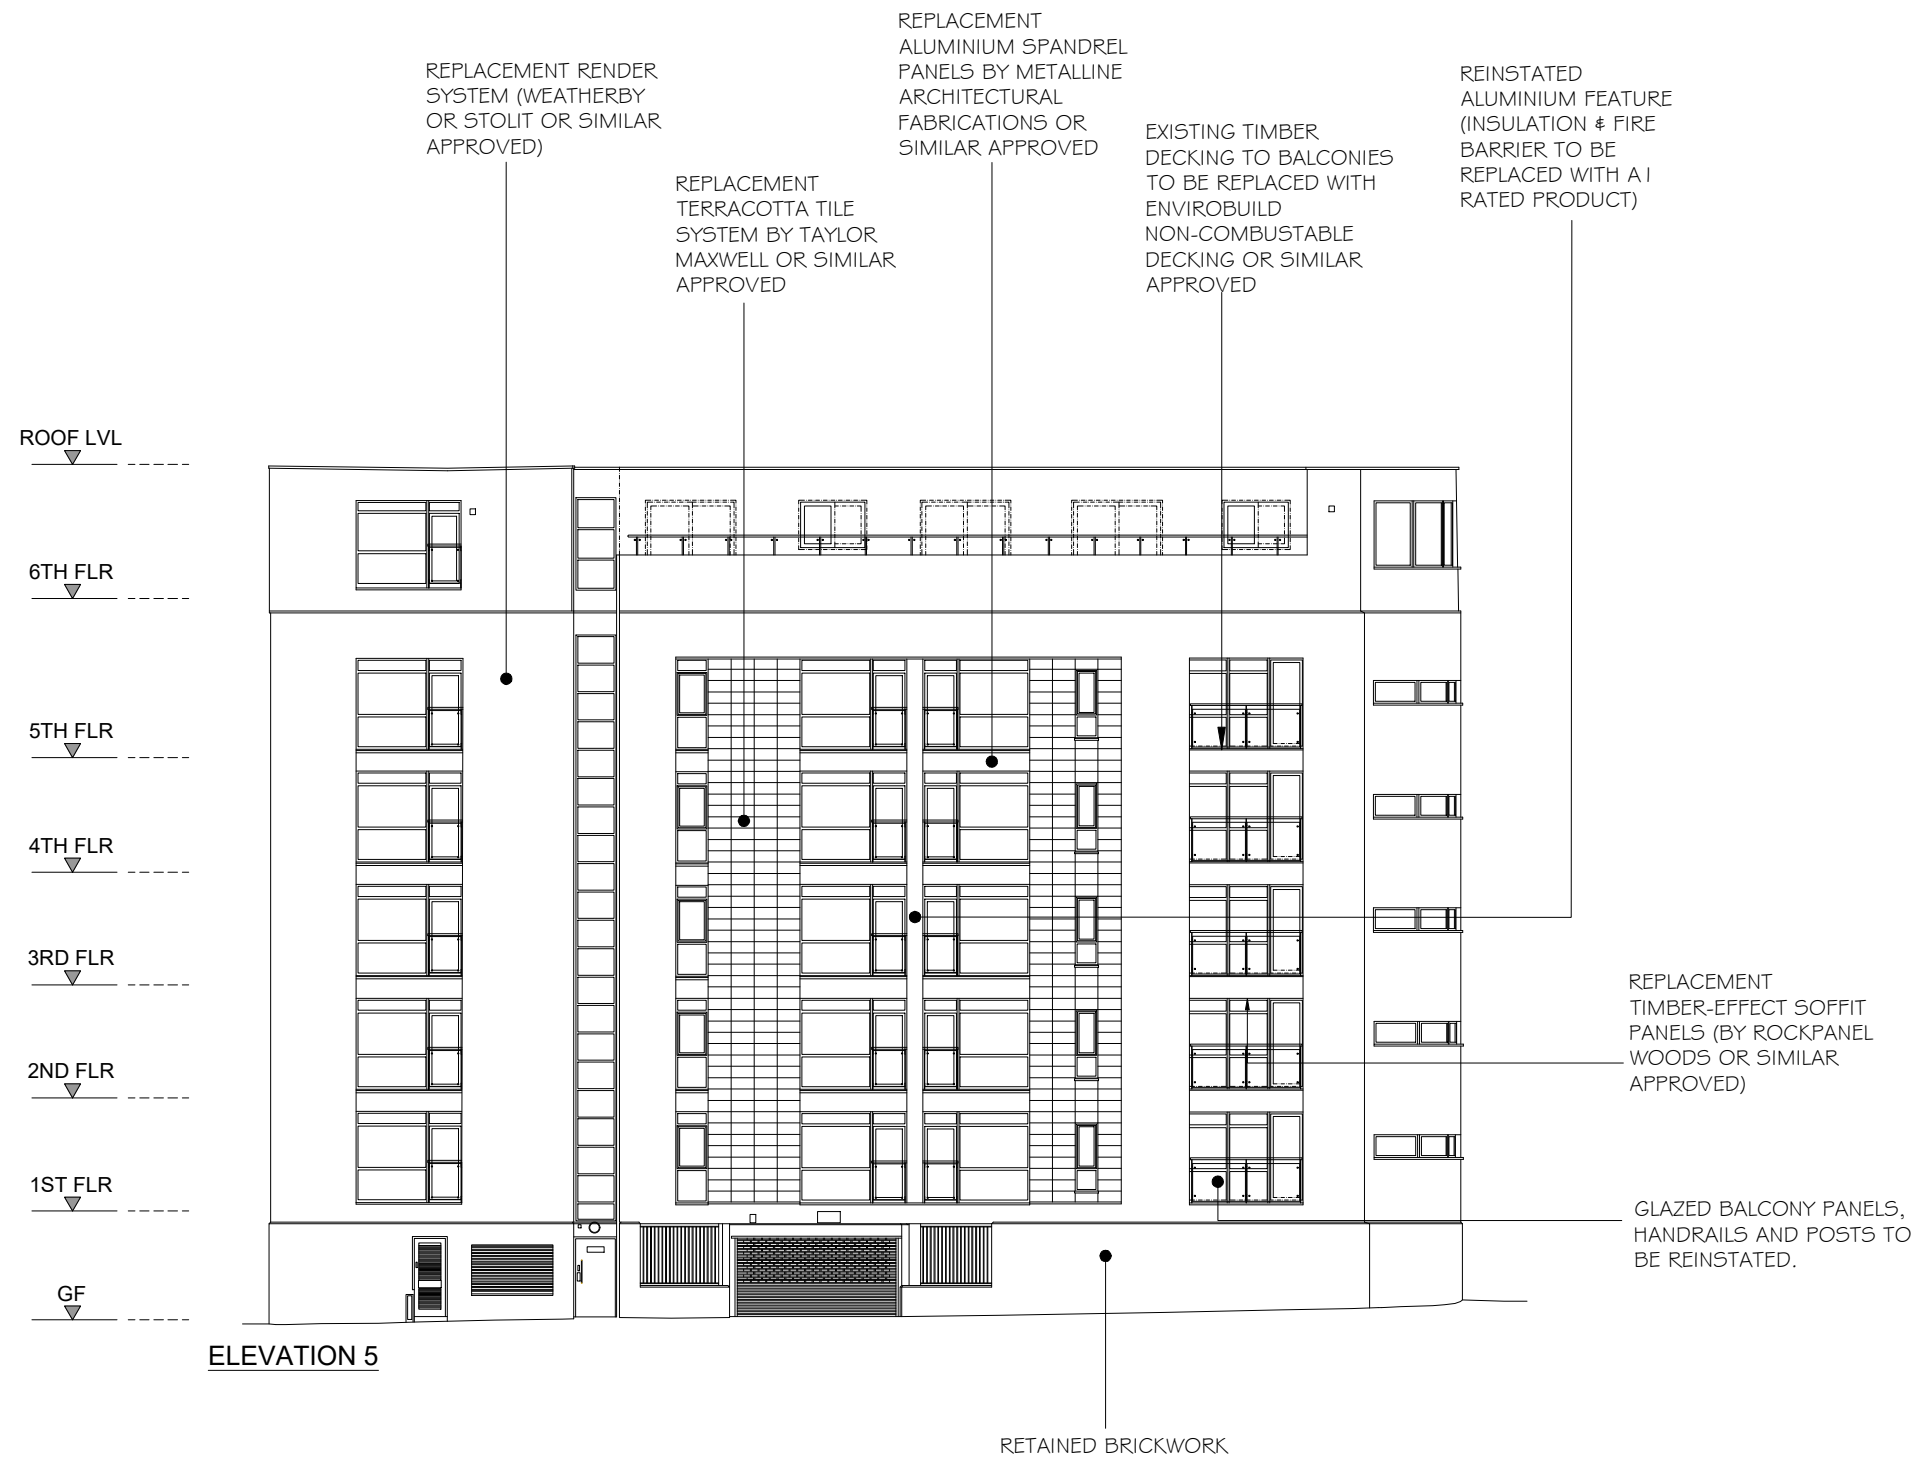

KEY PLAN

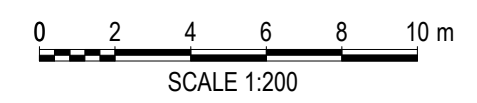

 FRC FACADE REMEDIAL CONSULTANTS	PROJECT TITLE: RED BUILDING 6 LUDGATE HILL MANCHESTER M4 4BW	DRAWING TITLE: PROPOSED ELEVATIONS	REVISIONS:	BY:	DRAWING DATE:	DRAWN BY:	DRAWING STATUS:	
			P1 - ISSUED FOR PLANNING - 13 SEP 2021	JK	SEP 2021	J KRAUZE	PLANNING	
			P2 - ISSUED FOR PLANNING - 20 OCT 2021	JK	Autocad generated drawing AutoCAD - 2020			
					SCALE @ A3: 1:200	Please do not scale drawing. If in doubt ask	DRAWING NUMBER: FRC2934-PL16	REVISION: P2

WEATHER BARRIER-AIR SEAL-THERMAL BARRIER-AESTHETICS-BUILDABILITY-STRUCTURAL

Drawing File: FRC2934 - FRC- RED BUILDING MANCHESTER - PLANNING.dwg