




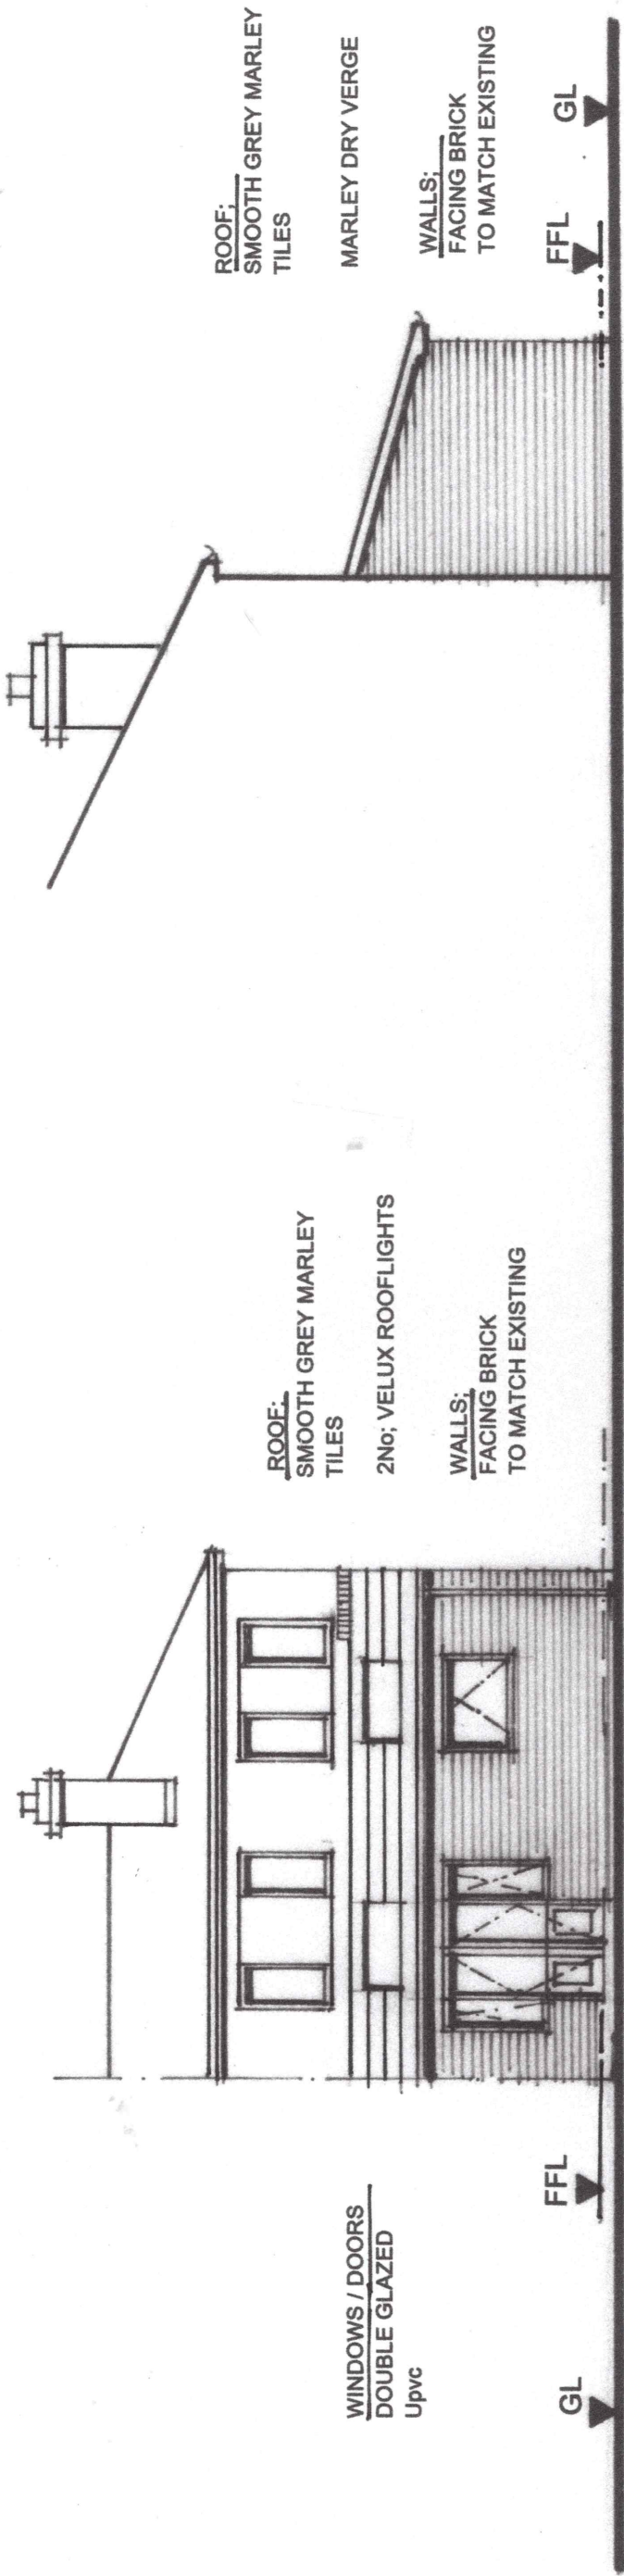

REAR ELEVATION. (As Proposed)

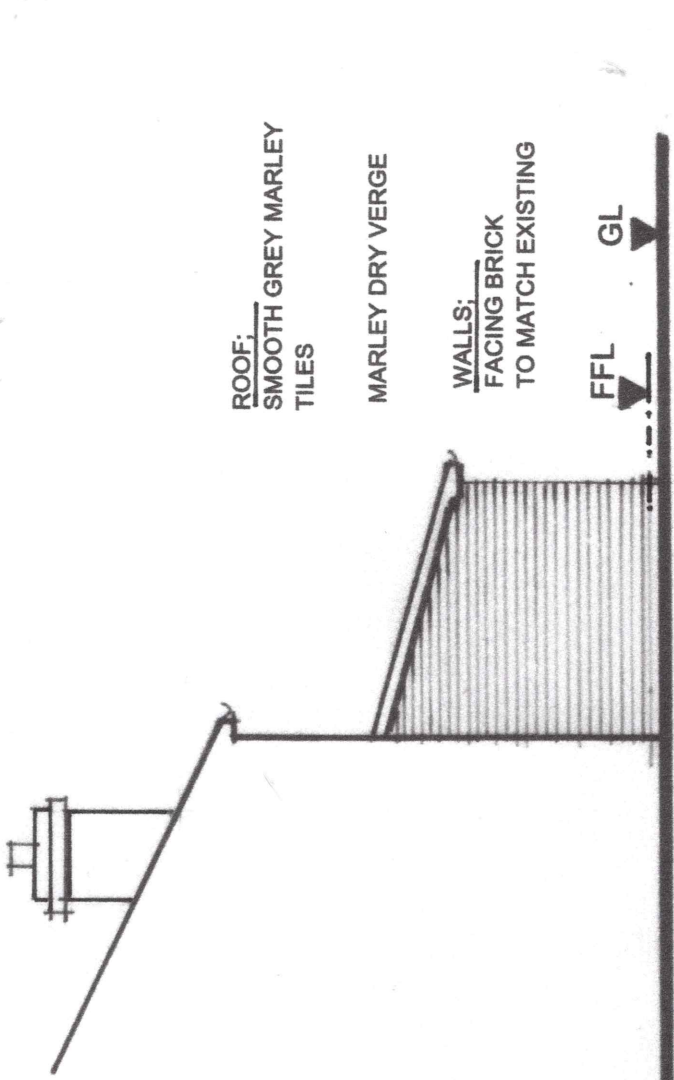

WEST ELEVATION. (As Proposed)

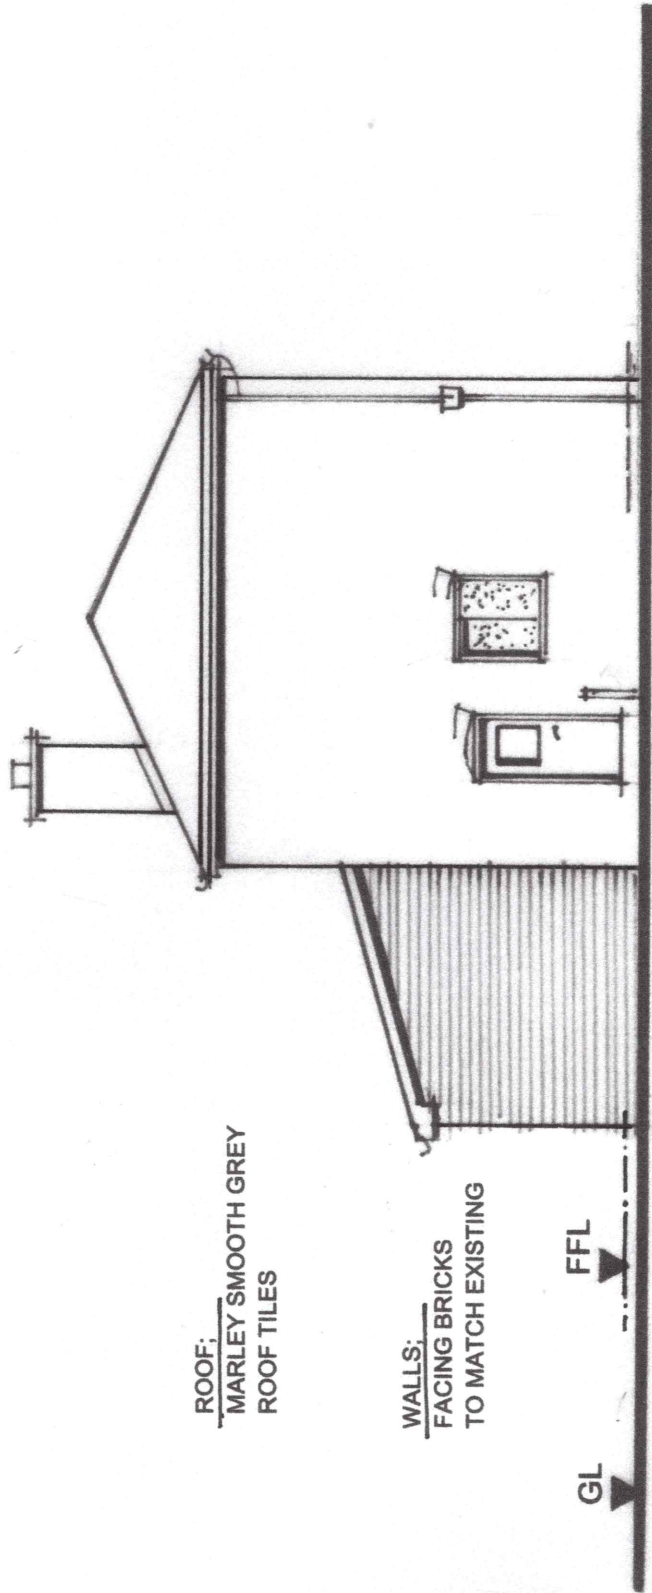

EAST ELEVATION. (As Proposed)

Drwg. No; R.G./ S.P./02.
Scale ; 1 :100.