

NAMII, MANCHESTER


EXTERIOR SIGNAGE PLANNING


NoChintz
1st Floor, 12 Hilton Street
Manchester M1 1JF

0161 236 1412
www.nochintz.co.uk

The following presentation has been produced to give a considered indicative feel for the visual impact as well as the technical information on construction, materials and dimensions of the canopy.



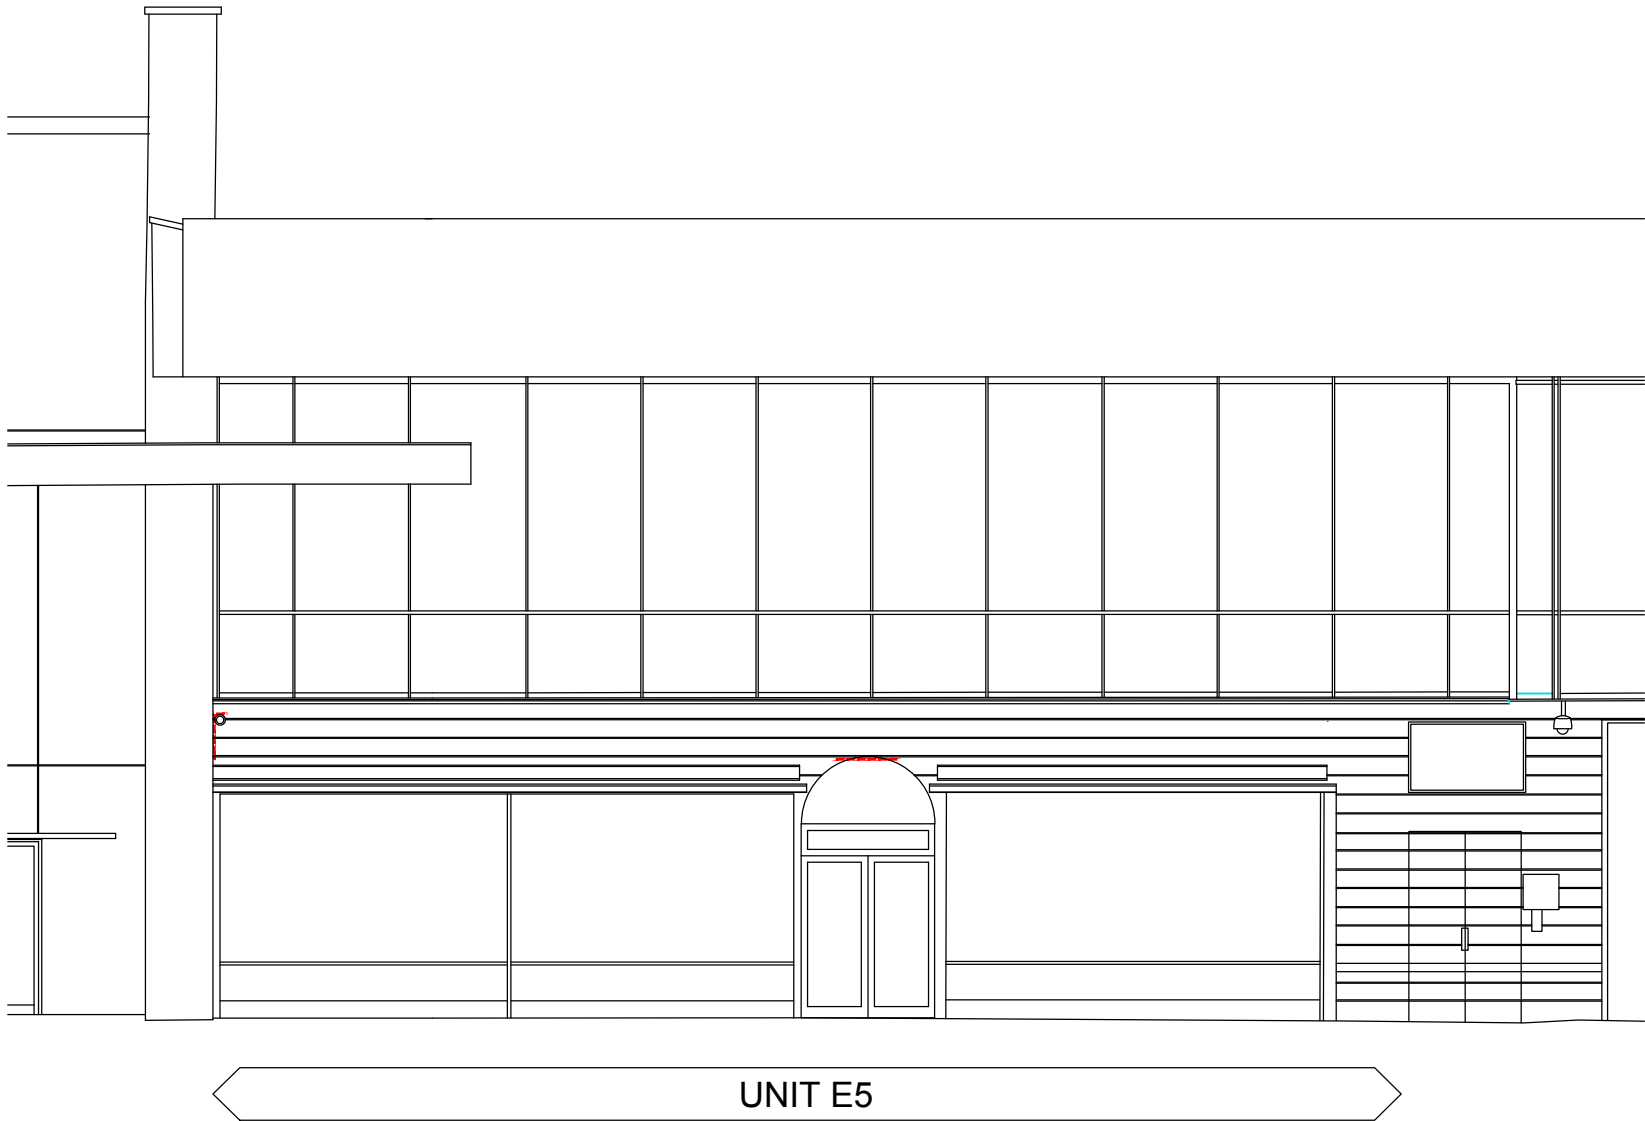

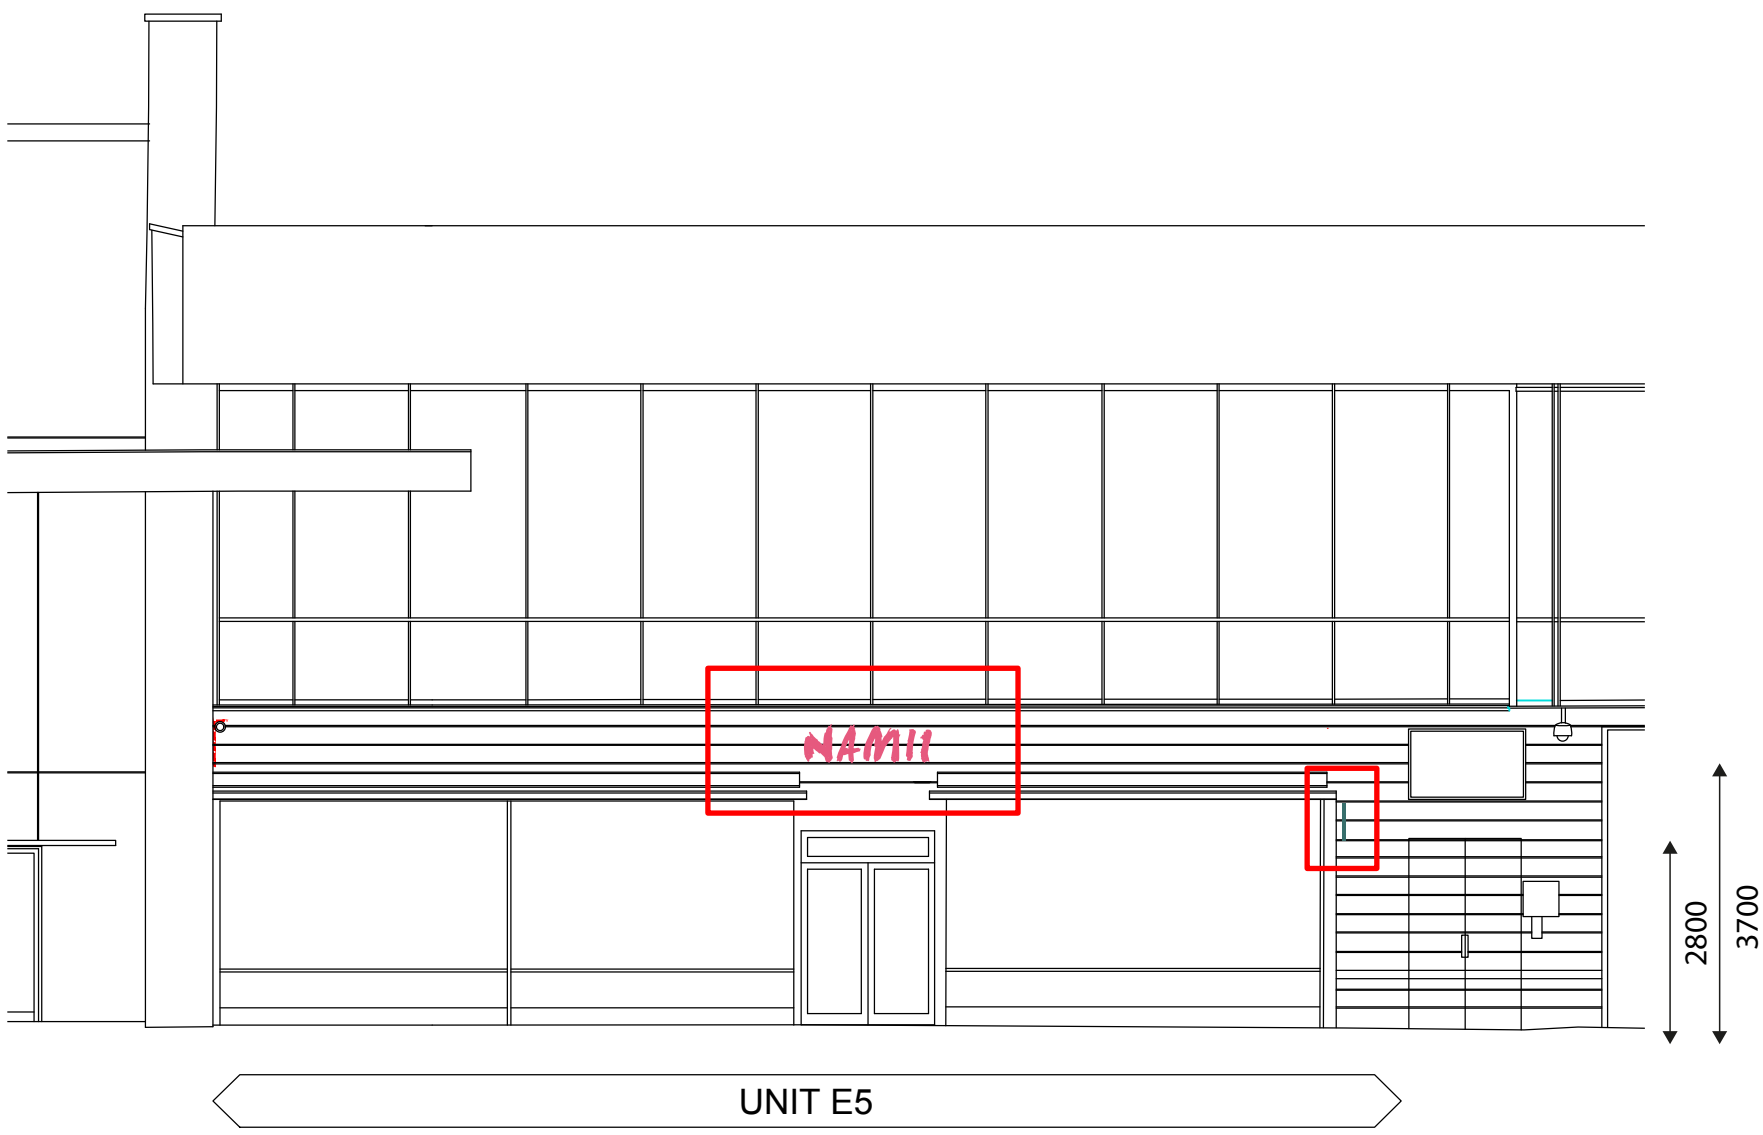




PROPOSED PROJECTING SIGN

Illumianted projecting sign mounted to shopfront
550cd/m2 or 60 lumnes max static illumination



Fixed directy into building facade with heavy duty fixings

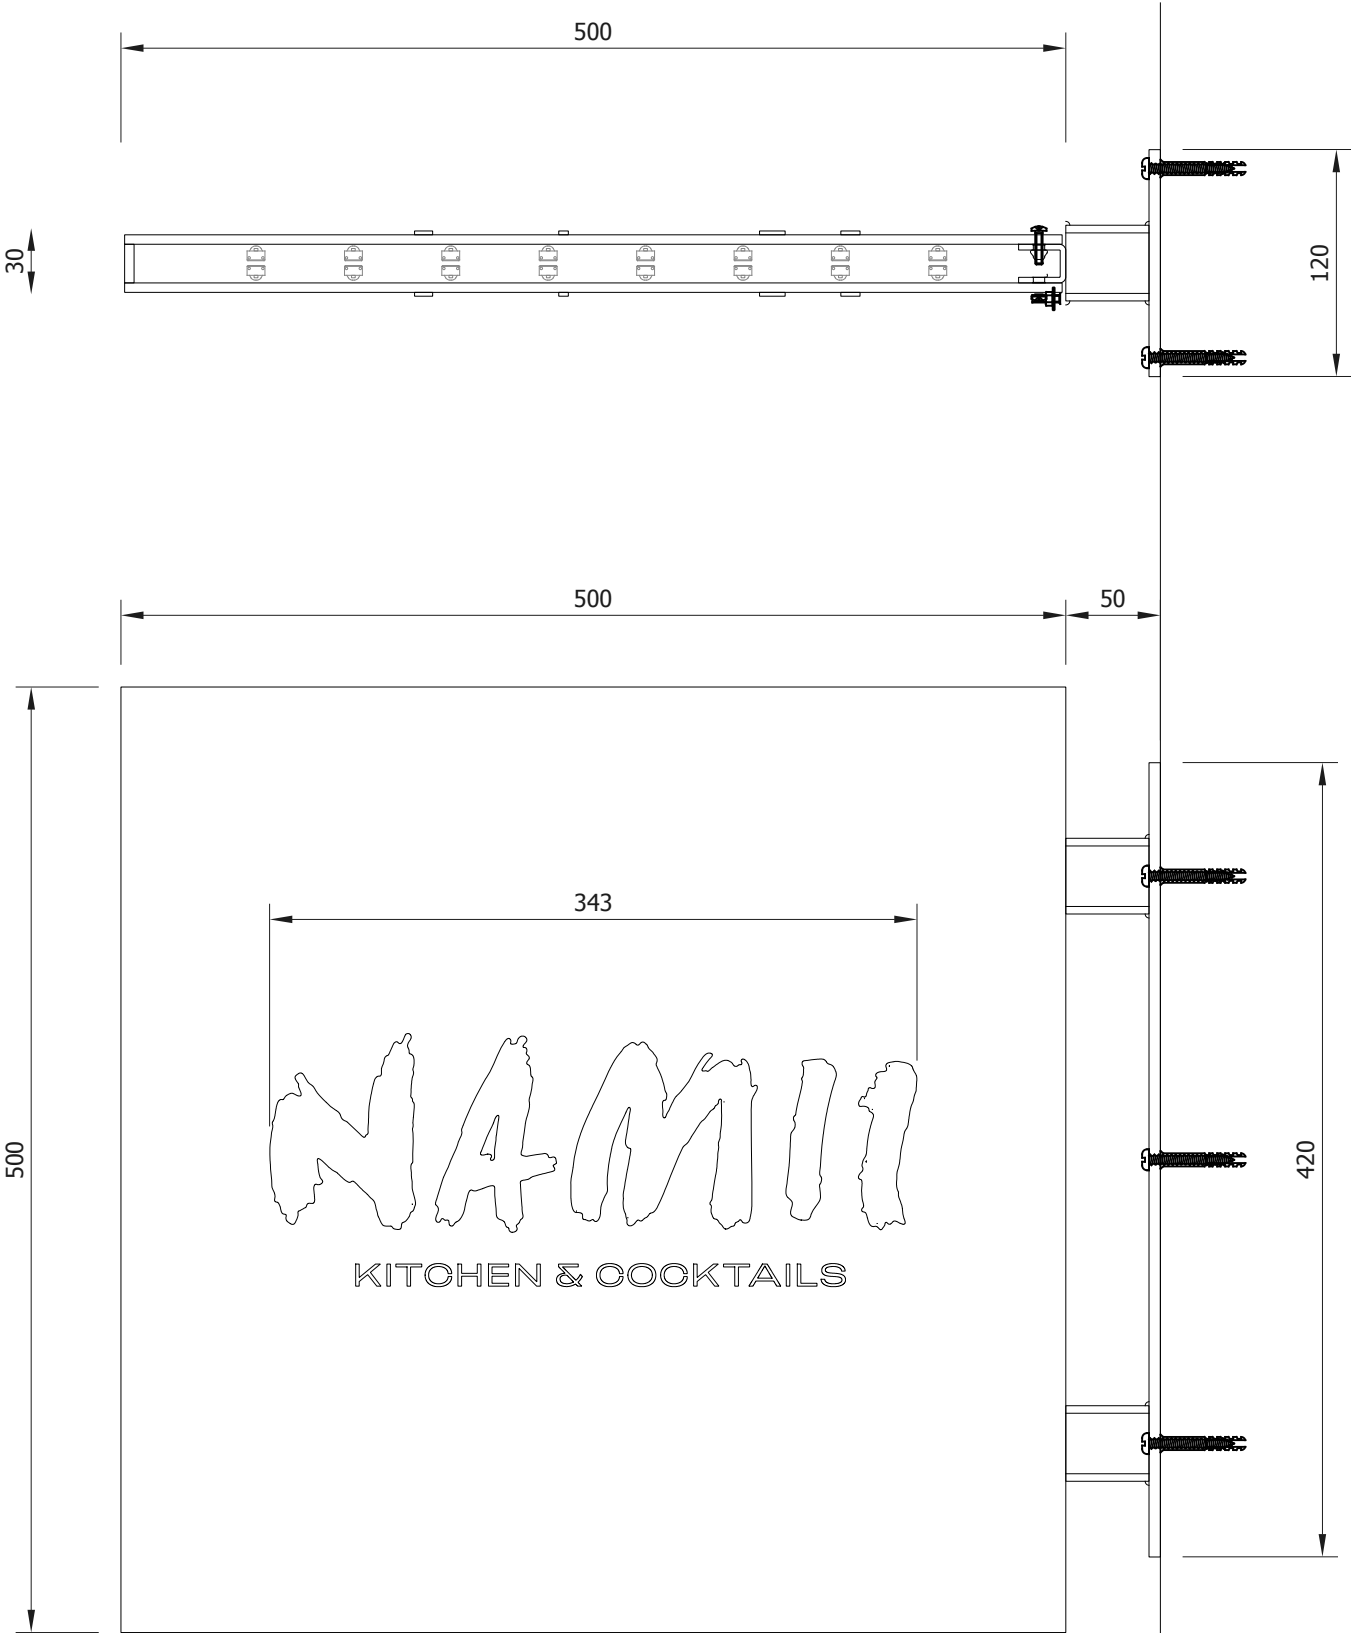

PROPOSED LOGO SIGN

Illumianted sign mounted to shopfront
550cd/m2 or 60 lumnes max static illumination

Fixed directy into building facade with heavy duty fixings

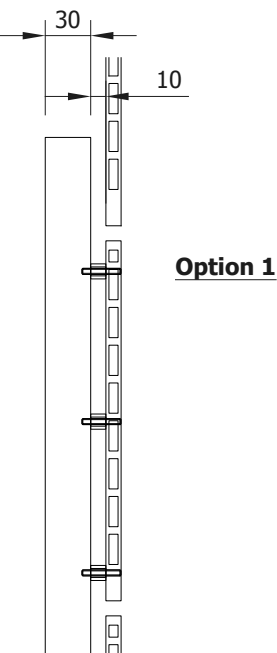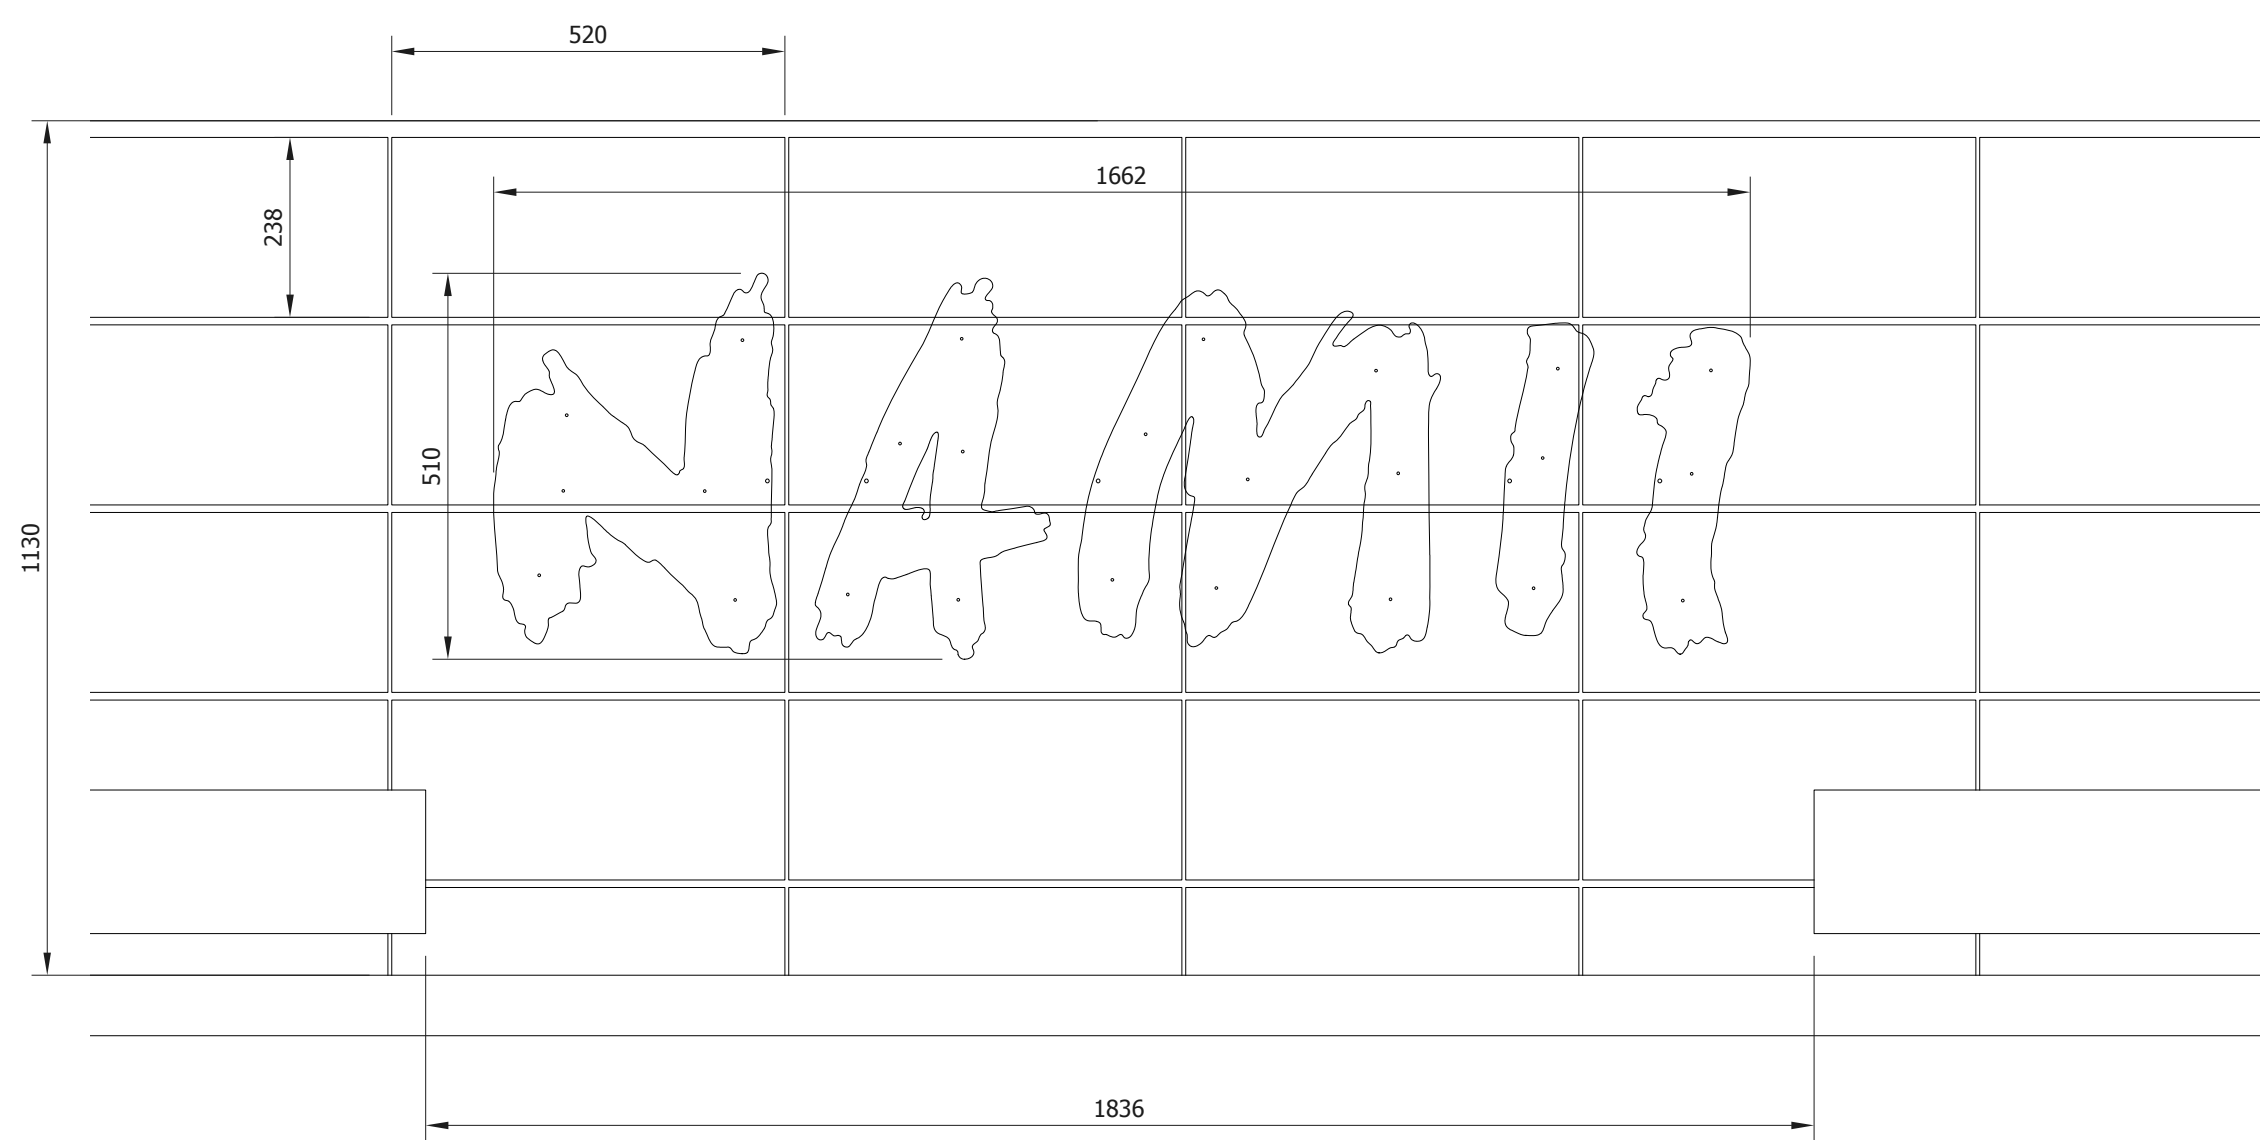

The letters will be from 30mm thick opal acrylic. The rear will be hogged out to accept the LED illumination. The faces of the letters will be applied with blackout vinyl finished pink (colour to be advised) so that there is only side/halo illumination to the letters.

Option 1 shows the letters fixed on 10mm long spacers with studs grouted into the tiles.