


planning approved refuse strategy

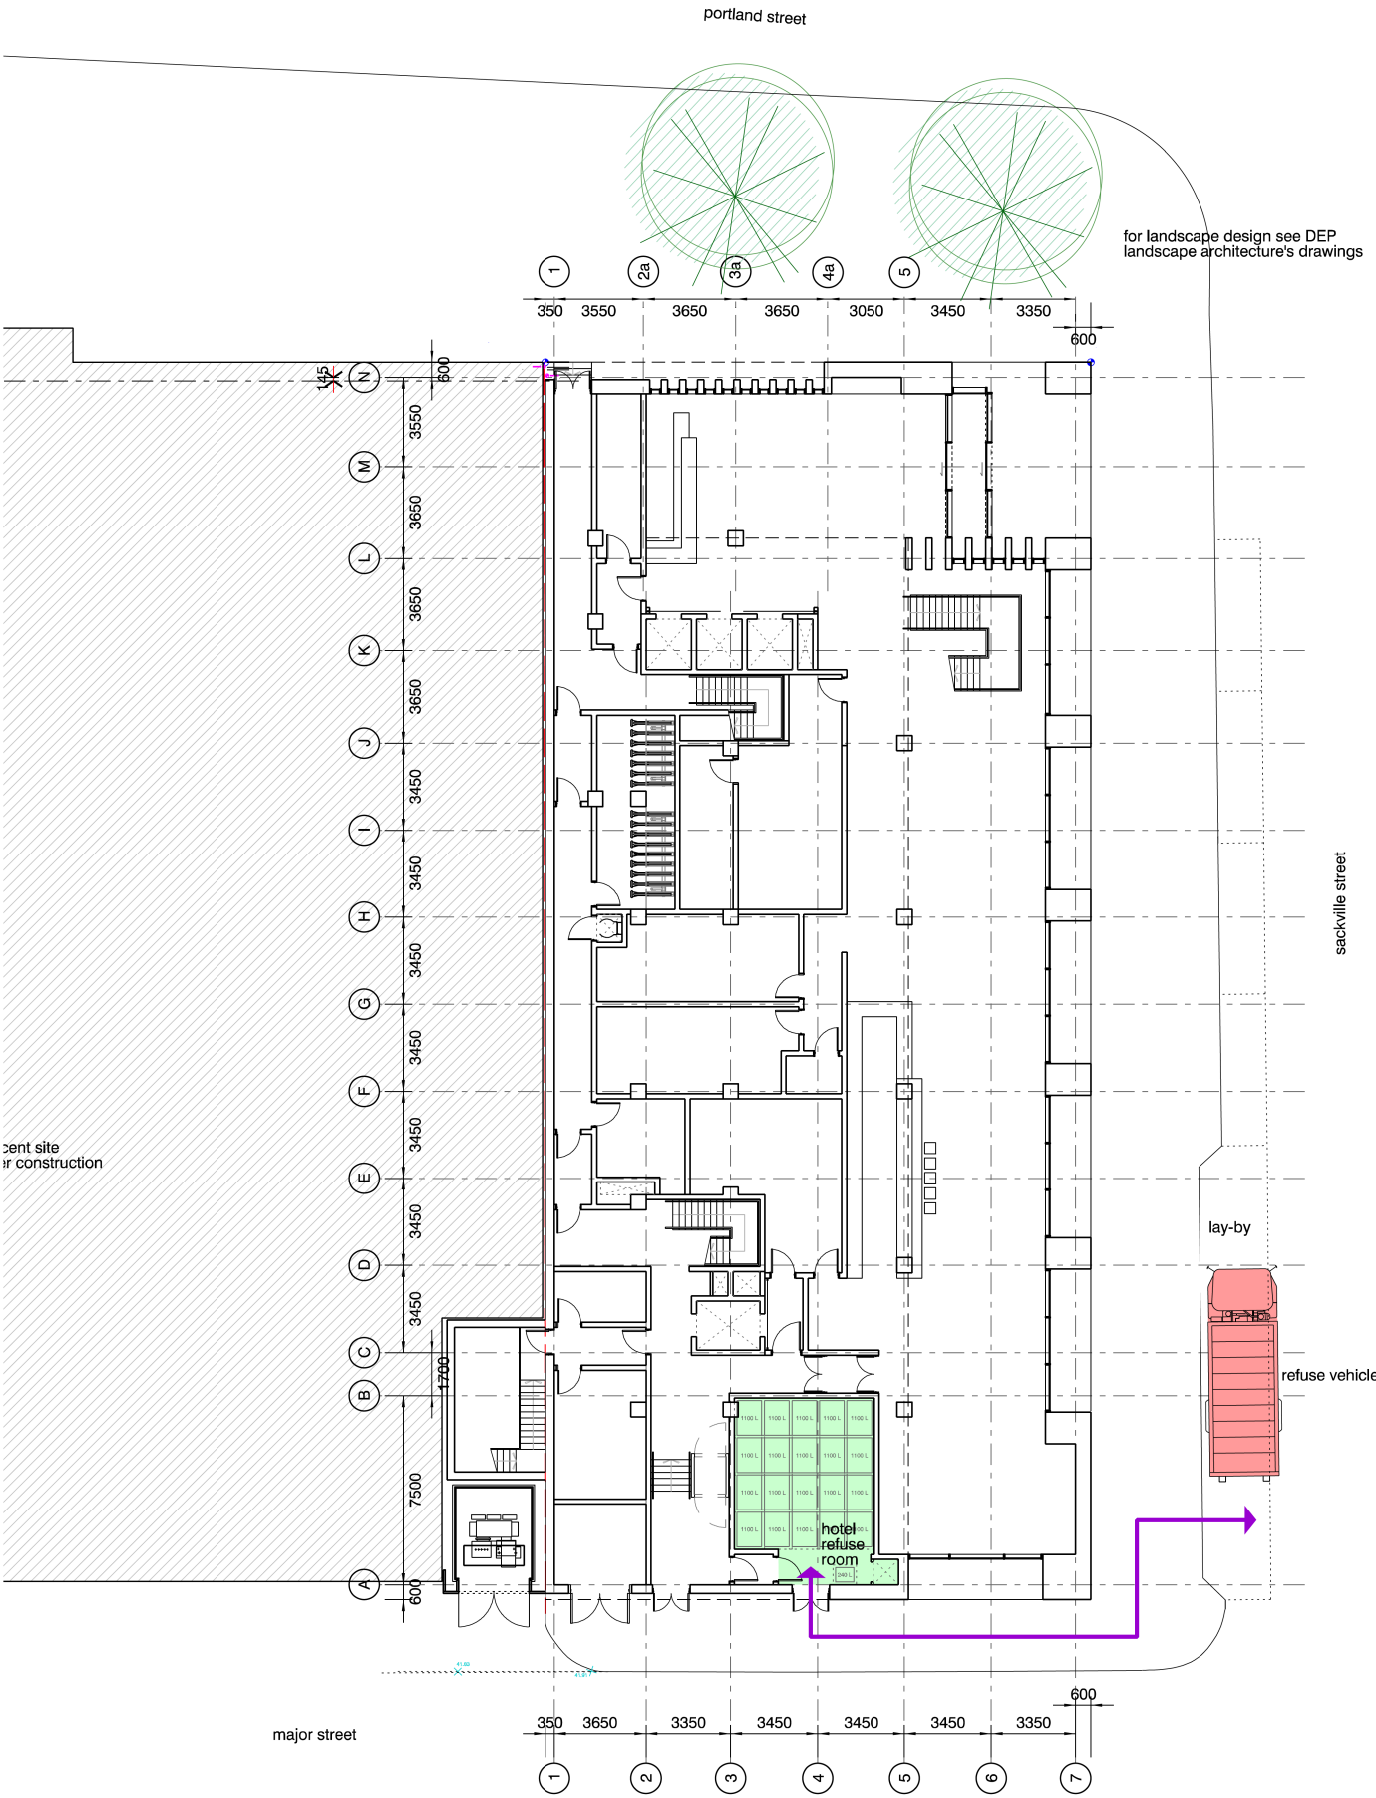


application site

revision: P01
date: 2021.11.24
note: NMA application submission

KEY

- refuse room
- refuse vehicle
- refuse collection route

proposed refuse strategy (NMA_2021.11.24)

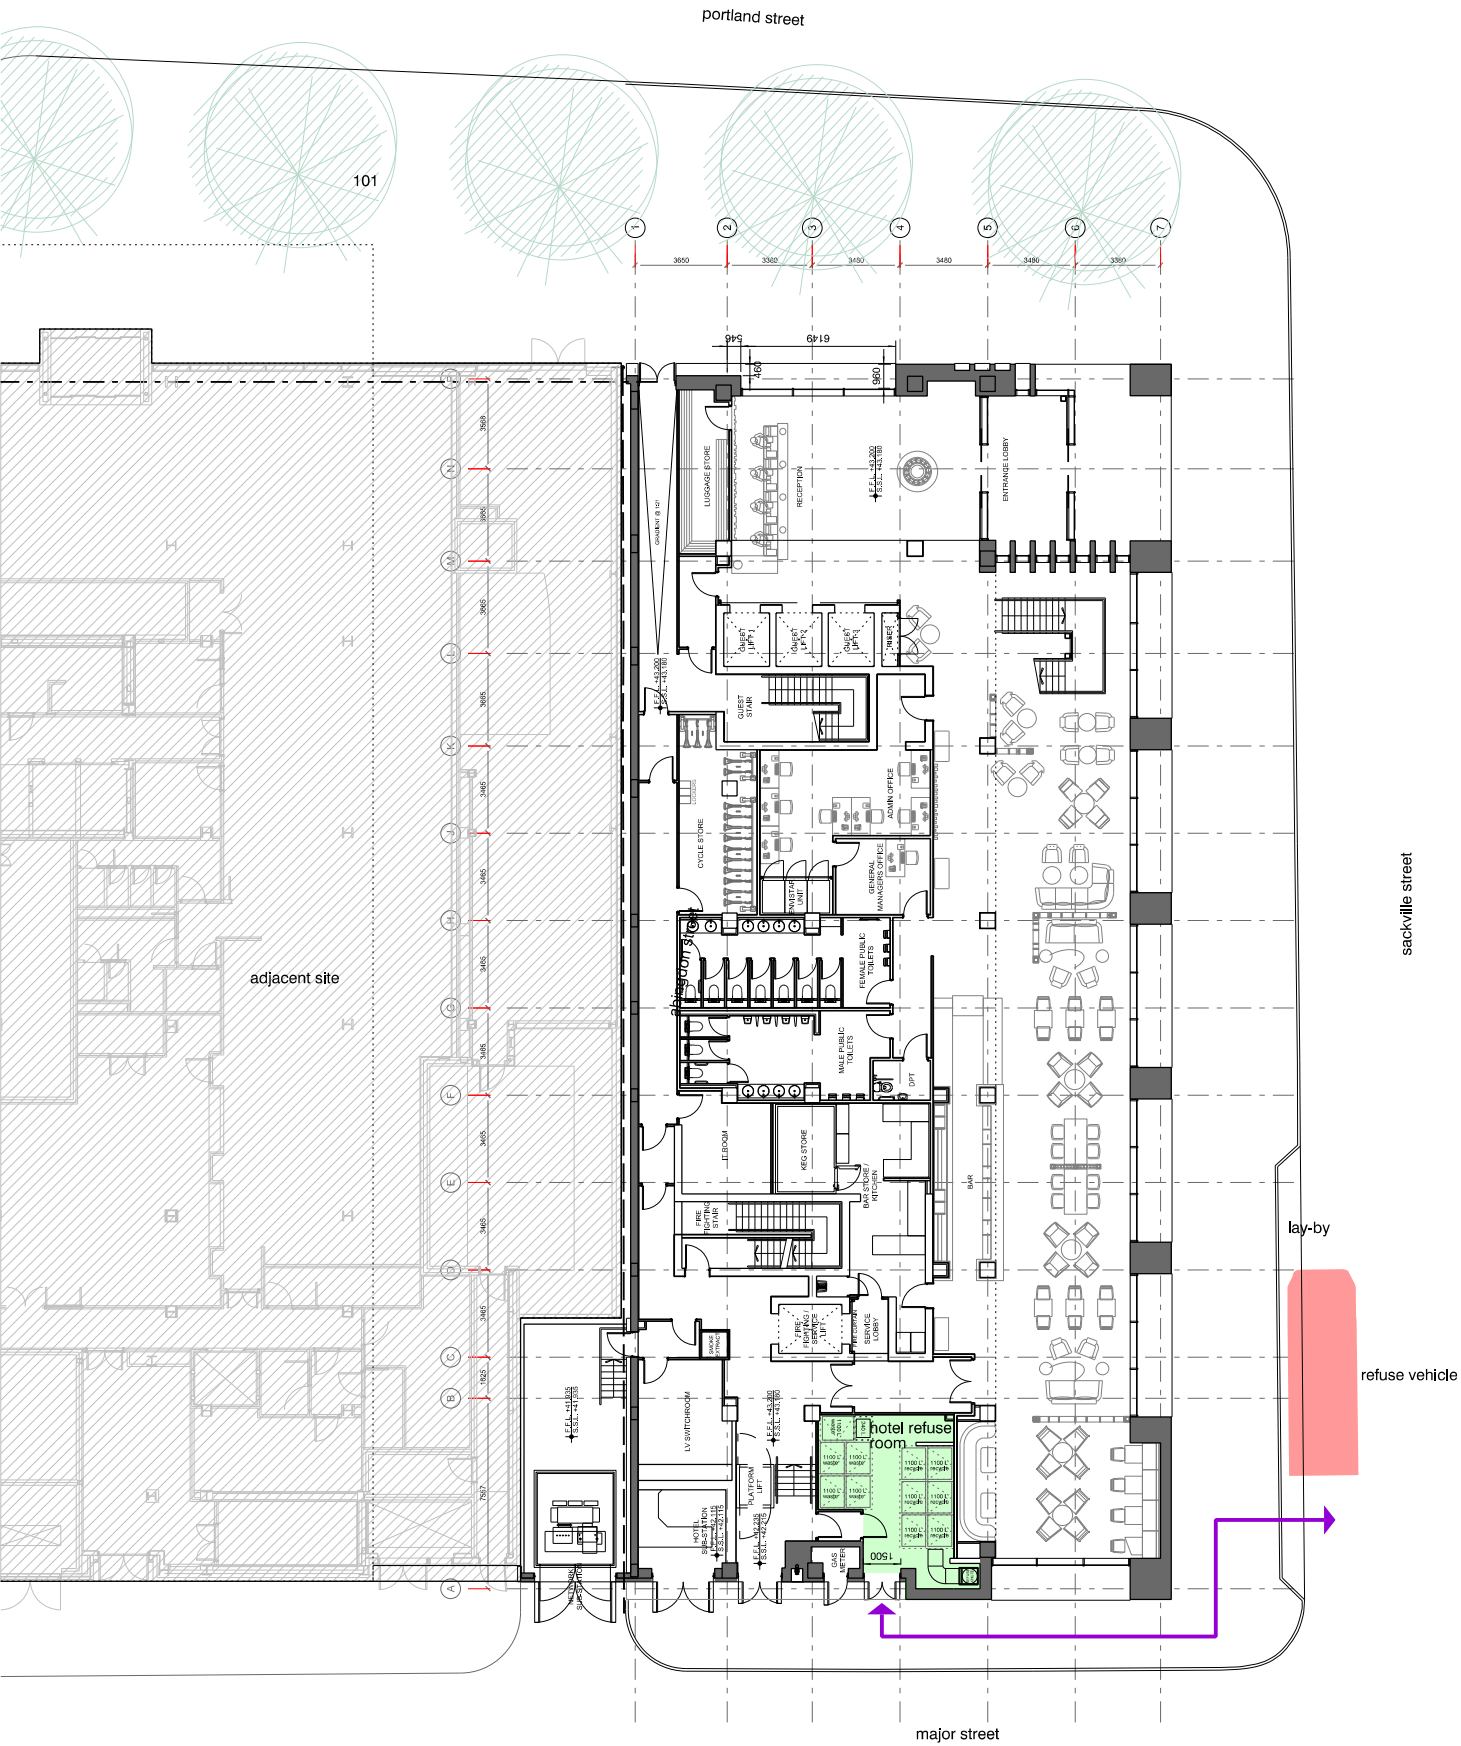

 **project**
hotel on 55 portland street, manchester

job no.
7410

title
proposed refuse strategy comparison_planning approved drawings /proposed NMA 3 riverside mews

scale
1:300 @ A3

drawing no.
7410-al(05)201

in association with
LEACH RHODES WALKER
ARCHITECTS
www.lrw.co.uk

stephenson hamilton risley
STUDIO
4 commercial street
manchester, M15 4RQ
www.shr.studio
email@shr.studio
0161 832 0244