


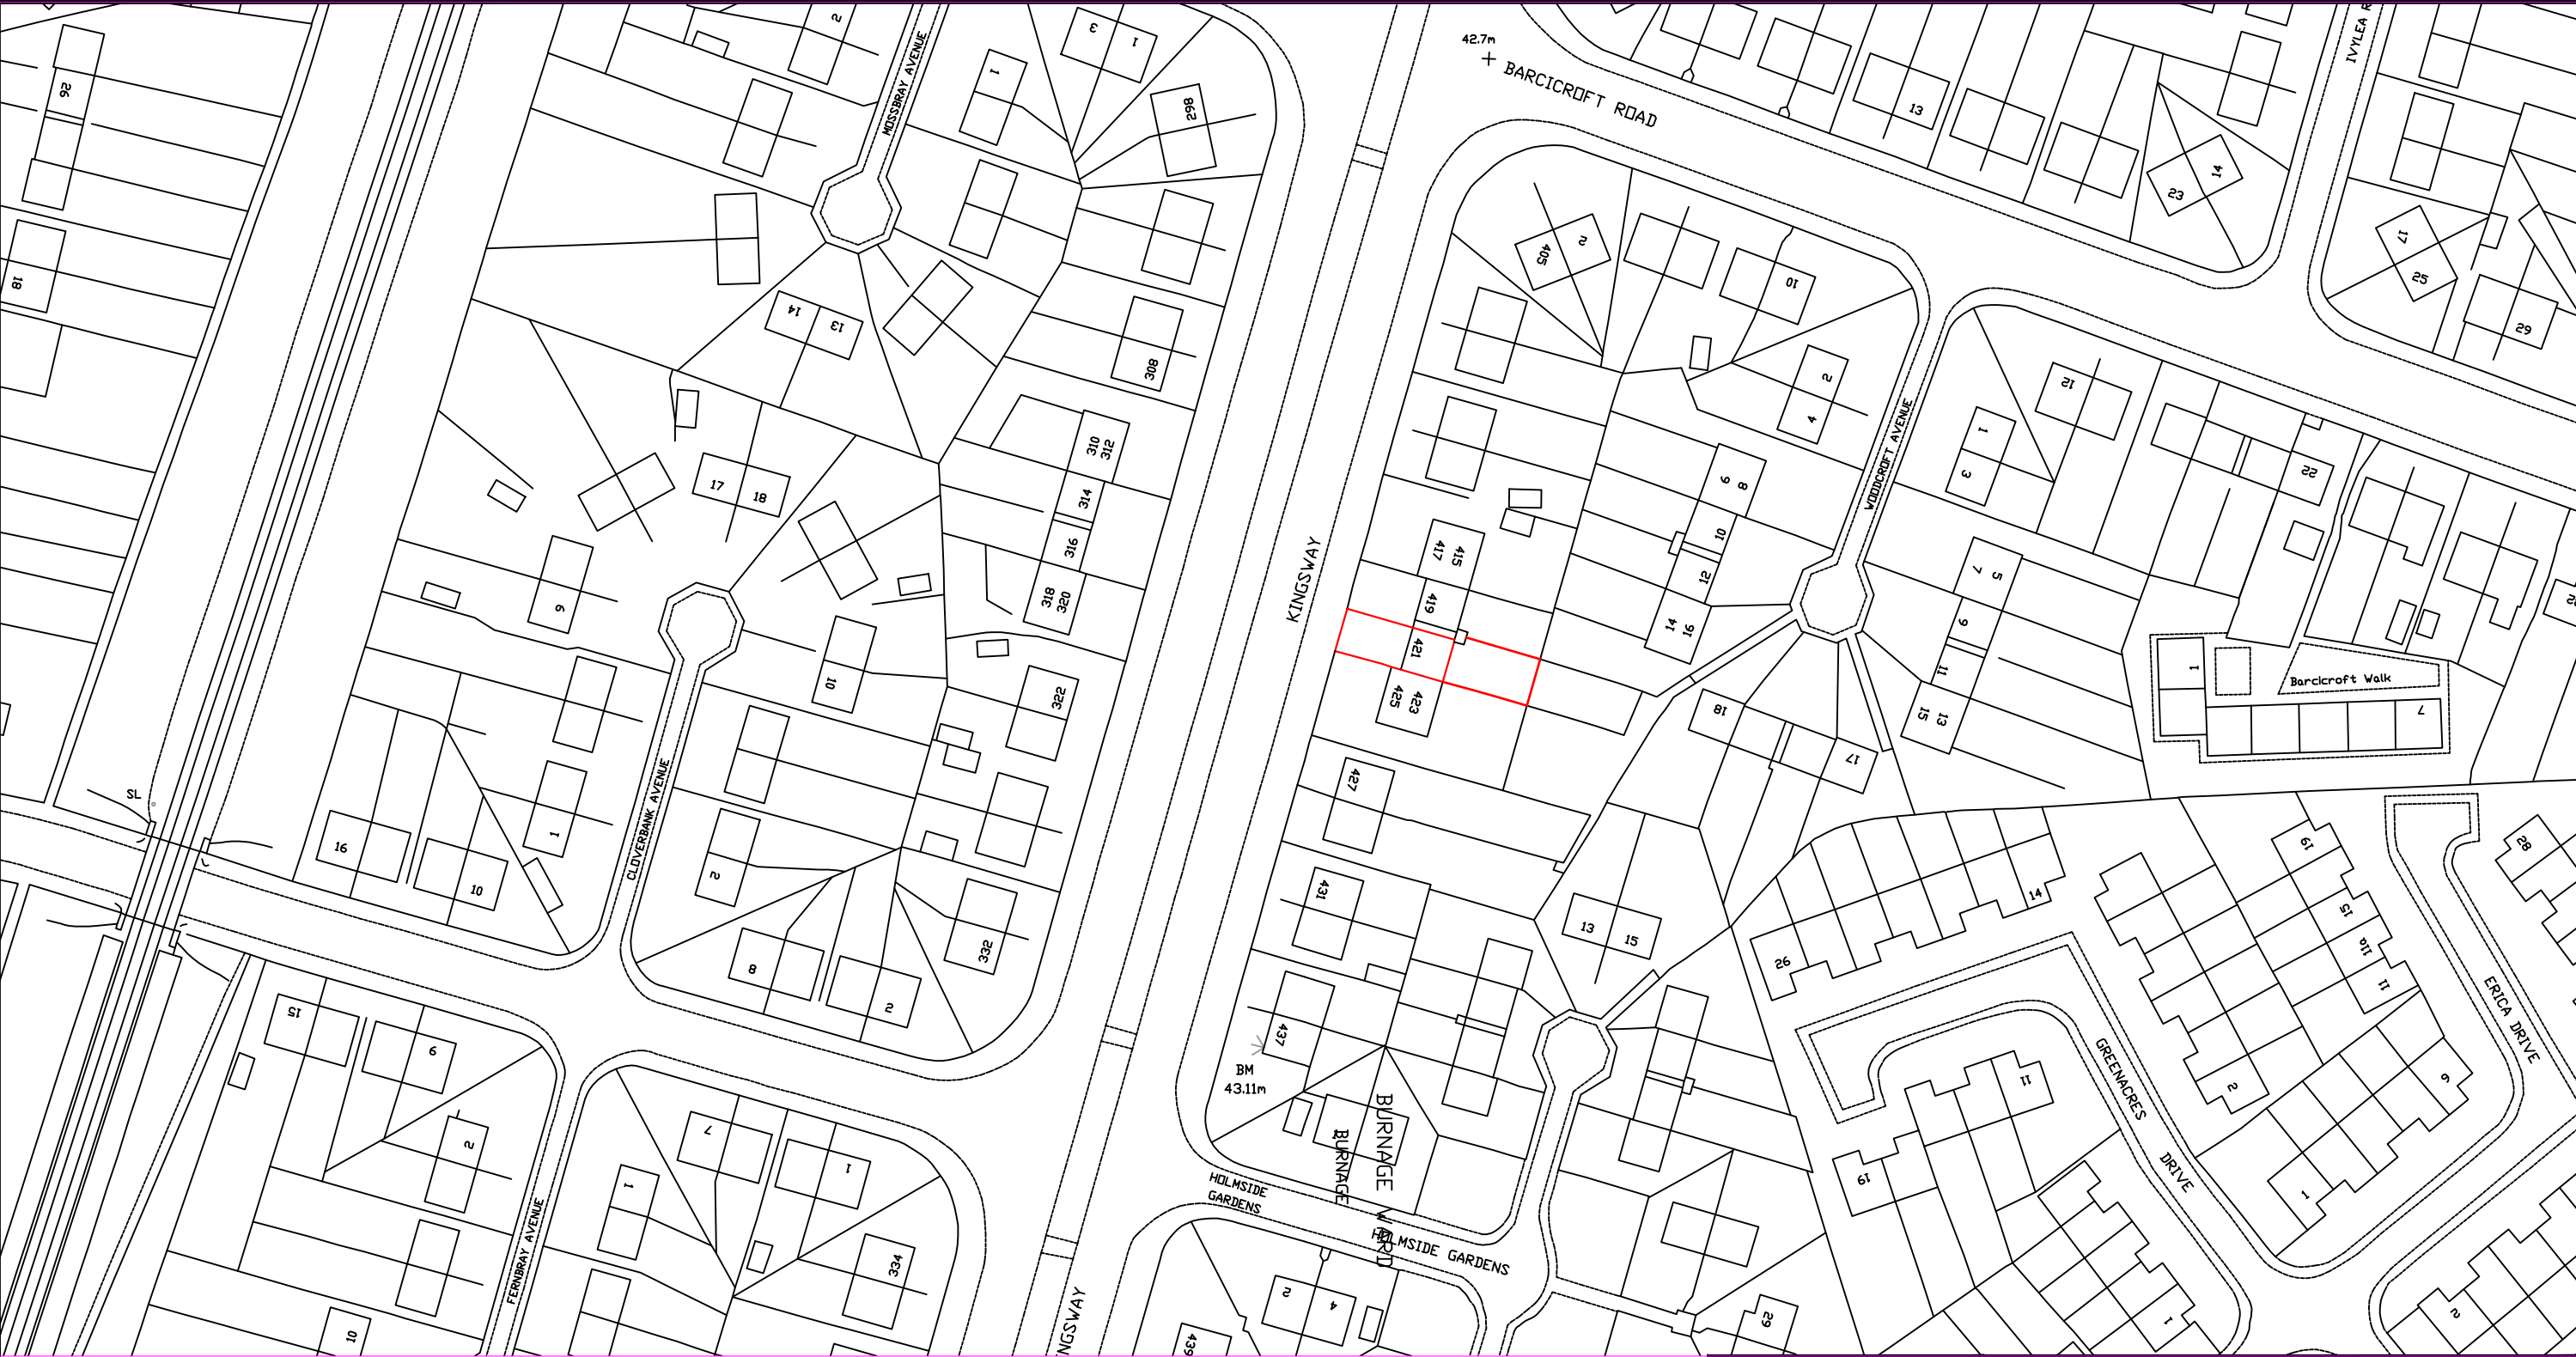



Southern Gate
729 Princess Road
Didsbury
Manchester
M20 2LT

JOB TITLE				
Location Plan				
DRAWING TITLE				
421 Kingsway Vehical hardstand & Access ramps				
COMPUTER FILE	DATE	SCALE	DRAWN	CHECKED
	26/10/2021		JC	
JOB NO.		DRAWING NO.		REVISION