


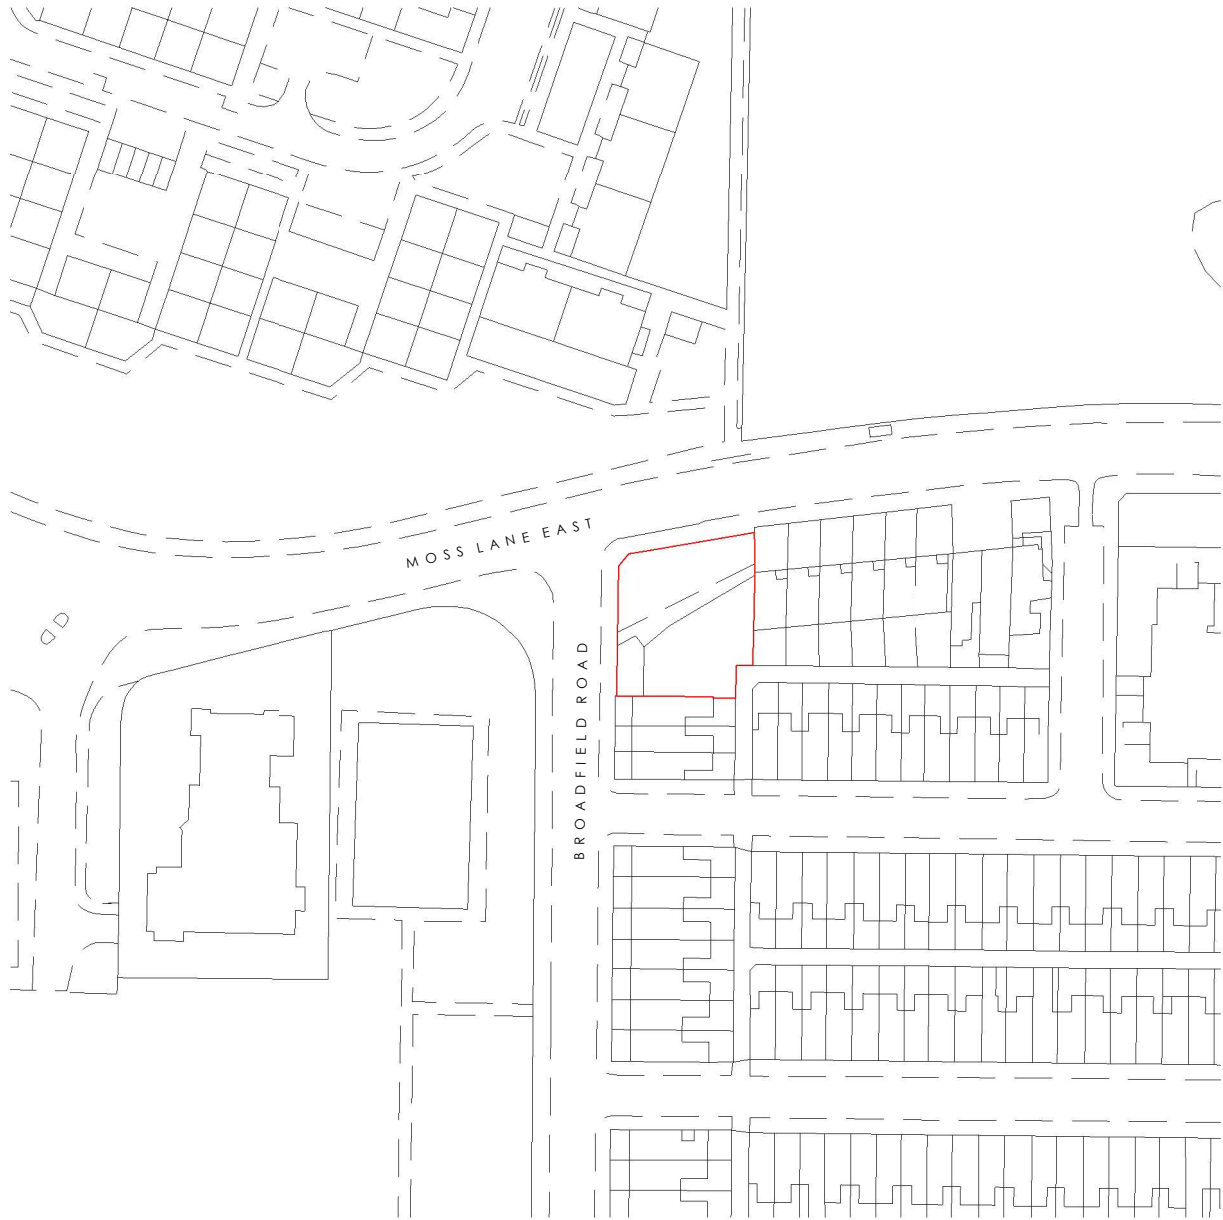

DO NOT SCALE FROM THIS DRAWING.
All drawings and visuals are provided for illustrative purposes only and are indicative proposals subject to detailed design and structural coordination. AA advises all measurements to be checked on site.

Specific details and materials/colours are subject to further design development.

COPYRIGHT: Artform Architects.

Rev	Description	Date	By						

SCALE 1 : 1250 @A3	STATUS PRELIMINARY	DATE 10/05/21
DWG No MLE/PR/001	DRAWN JE	REV
WEB: www.artformarchitects.com EMAIL: info@artformarchitects.com		
XYZ Building 1st Floor 2 Hardman Blvd Manchester TEL 0161 6600377		

MOSS LANE EAST
Site Location Plan

ARTFORM
ARCHITECTS