




PART-INTERNAL (UP TO PITCH CHANGE) ELEVATION OF SPINE WALL 1-1: WALLS ARE COLOUR CODED TO DELINEATE BETWEEN EXISTING AND PROPOSED WALL TYPES



PART-INTERNAL (UP TO PITCH CHANGE) ELEVATION OF SPINE WALL 2-2: WALLS ARE COLOUR CODED TO DELINEATE BETWEEN EXISTING AND PROPOSED WALL TYPES

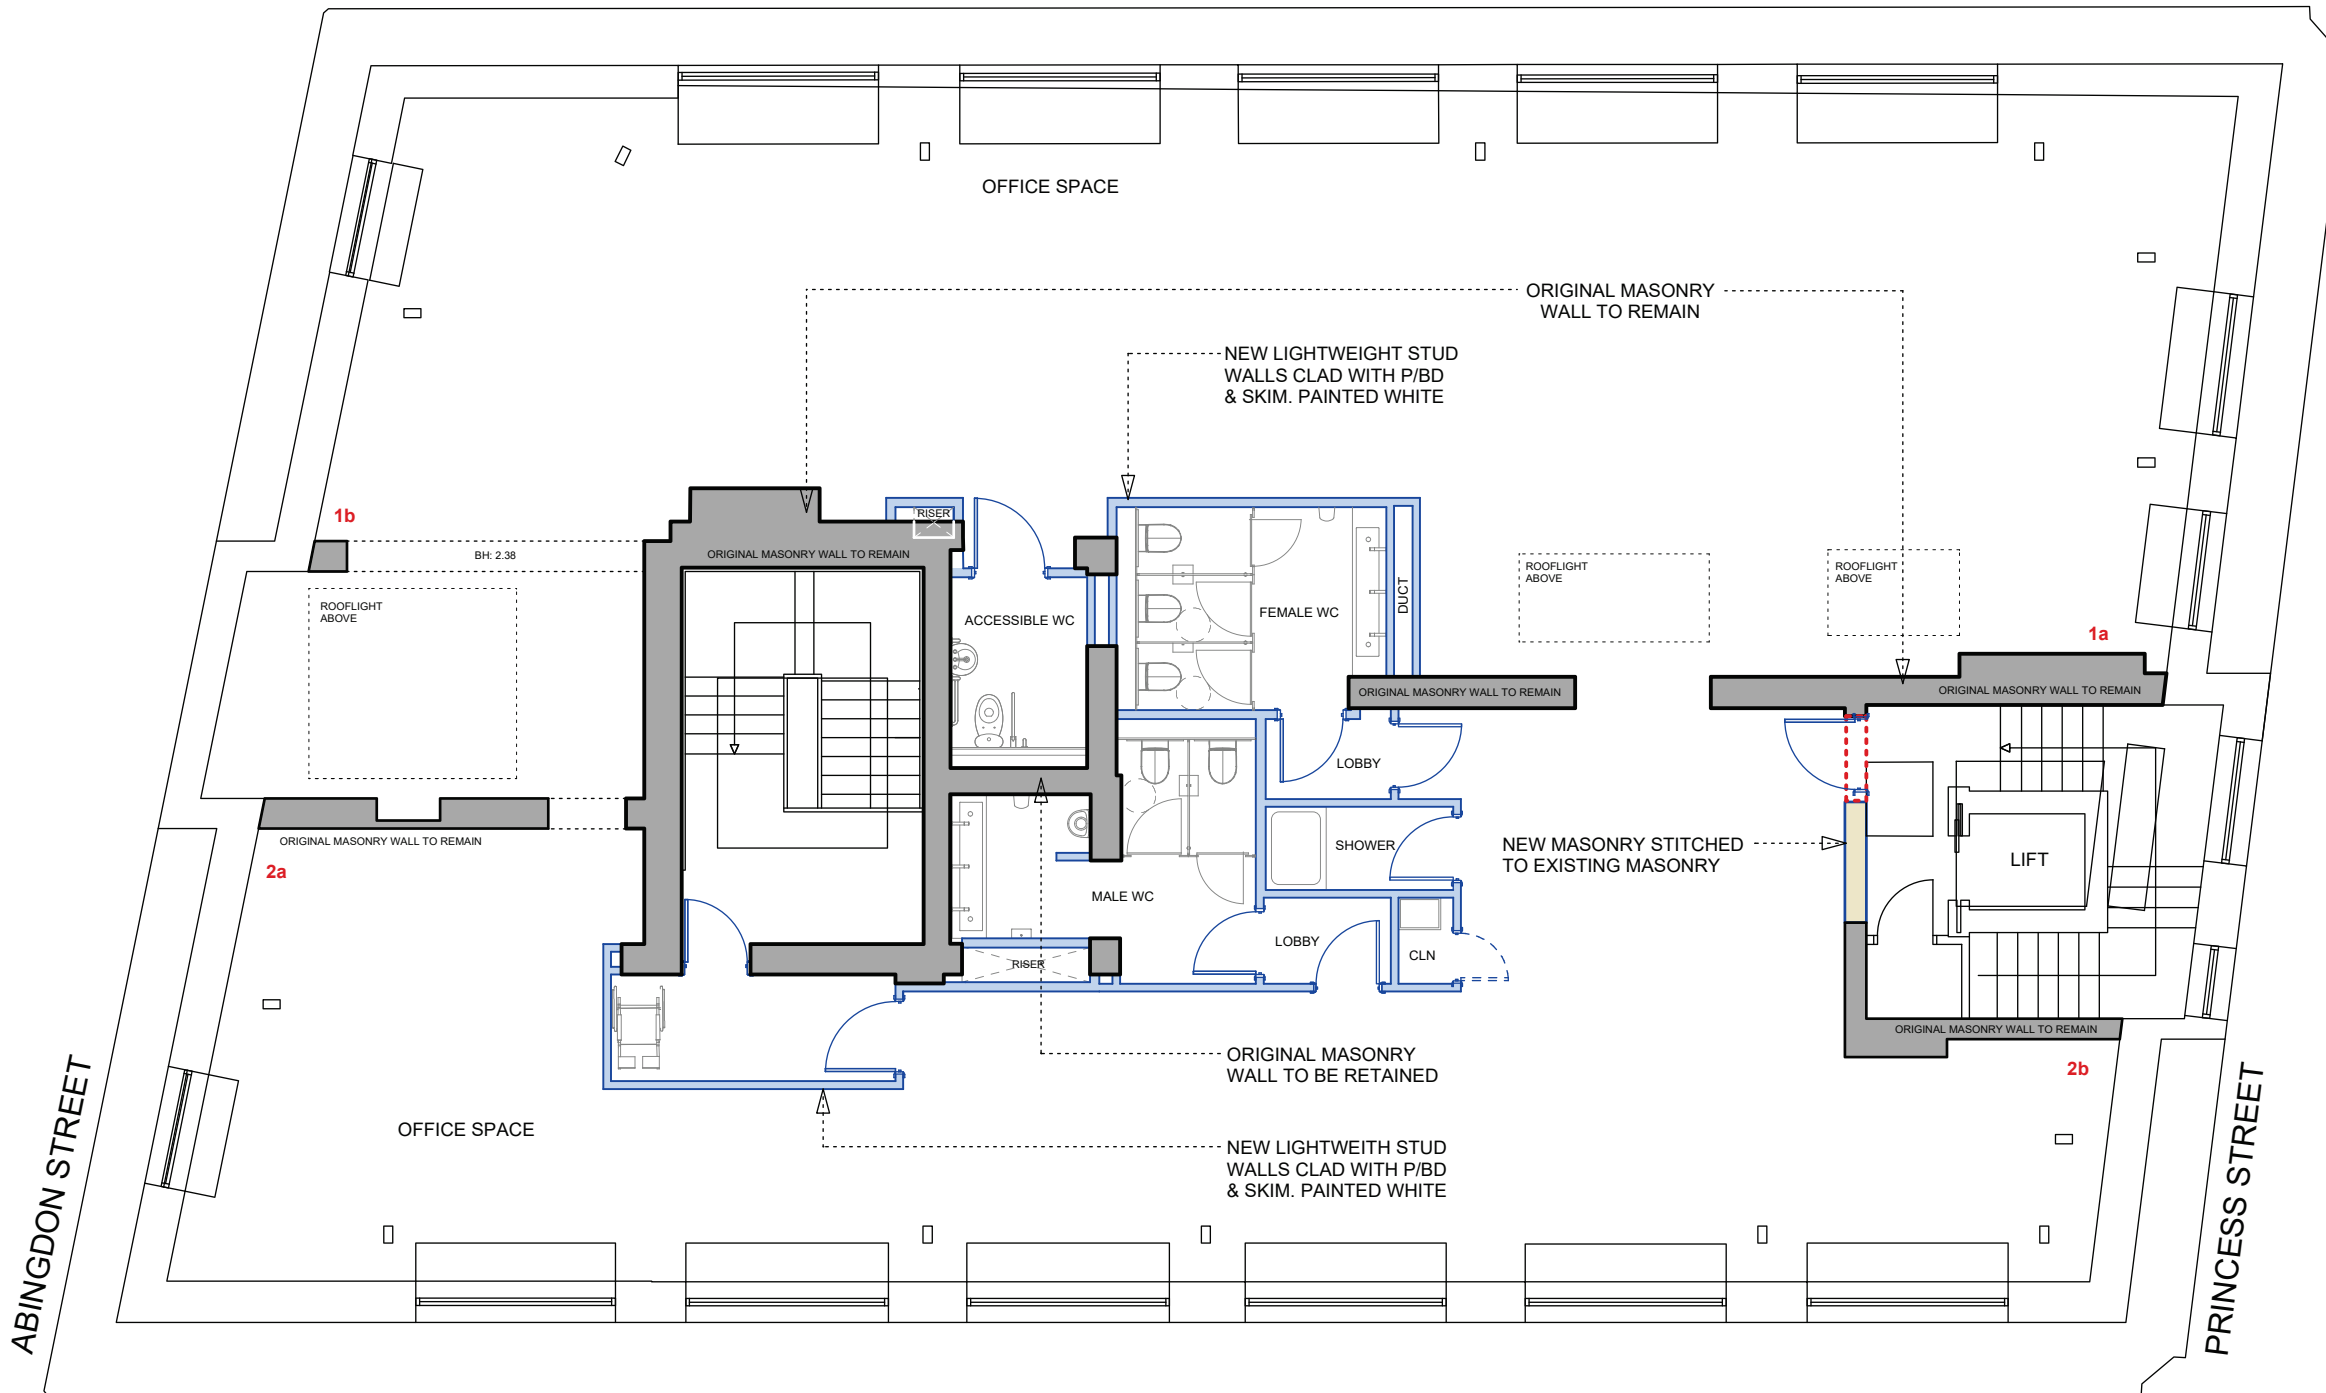

- © BOWKER SADLER PARTNERSHIP LIMITED
- THIS DRAWING IS THE SUBJECT OF COPYRIGHT WHICH VESTS IN BOWKER SADLER PARTNERSHIP LIMITED. IT IS AN INFRINGEMENT OF COPYRIGHT TO REPRODUCE THIS DRAWING, BY WHATEVER MEANS, INCLUDING ELECTRONIC, WITHOUT THE EXPRESS WRITTEN CONSENT OF BOWKER SADLER PARTNERSHIP LIMITED WHICH RESERVES ALL ITS RIGHTS
- BOWKER SADLER PARTNERSHIP LIMITED ASSERTS ITS RIGHTS TO BE IDENTIFIED AS THE AUTHOR OF THIS DESIGN
- DRAWING NOT TO BE SCALED.
- REPORT ERRORS & OMISSIONS TO ARCHITECT.
- CHECK ALL DIMENSIONS ON SITE
- DRAWING TO BE READ IN CONJUNCTION WITH THE HEALTH AND SAFETY PLAN AND ALL RELEVANT RISK ASSESSMENTS

BASED UPON OCCUPEYE LTD
MEASURED SURVEY RECEIVED
25.03.2019 VIA LAMBERT SMITH
HAMPTON

- ORIGINAL MASONRY
WALL TO REMAIN
- NEW MASONRY STITCHED
TO EXISTING MASONRY
- NEW LIGHTWEIGHT STUD
WALLS. METAL STUDS
CLAD WITH P/BD & SKIM
- ORIGINAL MASONRY
WALL TO BE REMOVED

A JUL 2021 DL PLANS UPDATED IN RESPECT OF ORIGINAL AND NON-ORIGINAL FABRIC AW

REV DATE DRN CHKD.

PROJECT

PRINCESS HOUSE
105-107 PRINCESS STREET
MANCHESTER

CLIENT

LAPWINE
LIMITED

DRAWING

PROPOSED FOURTH FLOOR
FABRIC PLANS AND INTERNAL
ELEVATIONS

SCALE SHEET SIZE DRAWN CHECKED DATE
1:100 @ A3 DAL CL JUL 19

BOWKER SADLER ARCHITECTURE

A: Hatherlow House, Hatherlow, Romiley, Stockport SK6 3DY
T: 0161 406 7333
E: bsp@bowker-sadler.co.uk
W: www.bowker-sadler.co.uk

JOB No DRAWING No REVISION
18-094 1065 A

STATUS
PLANNING